




C. SOUTH ELEVATION - PARTIAL
1 : 100




C. SOUTH ELEVATION - PARTIAL
1 : 100

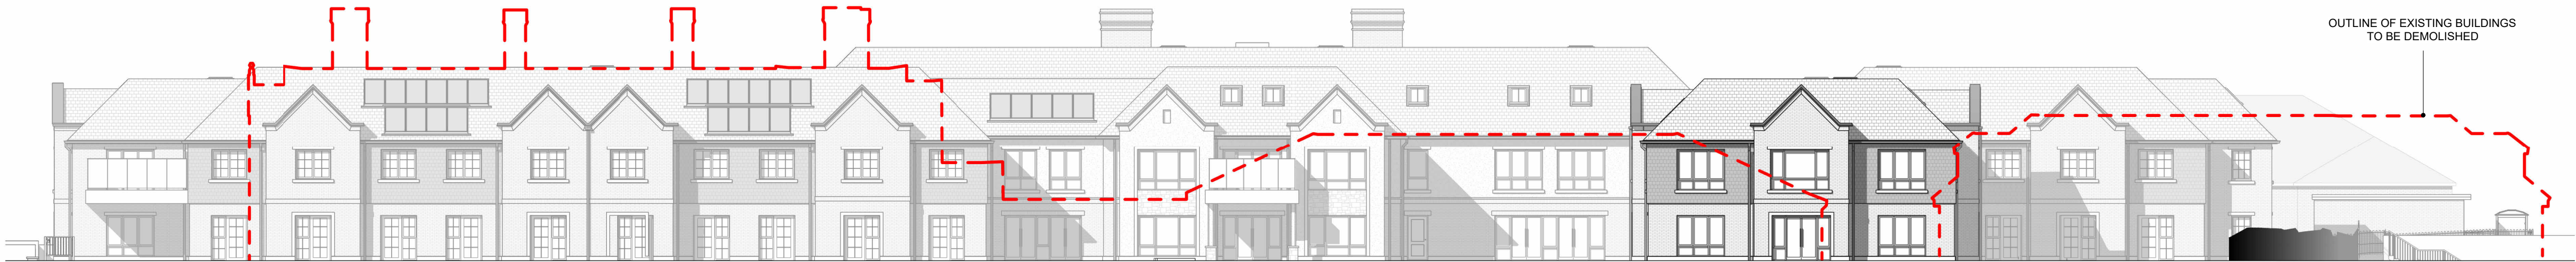

OUTLINE OF EXISTING BUILDINGS
TO BE DEMOLISHED



C. SOUTH ELEVATION
1 : 200

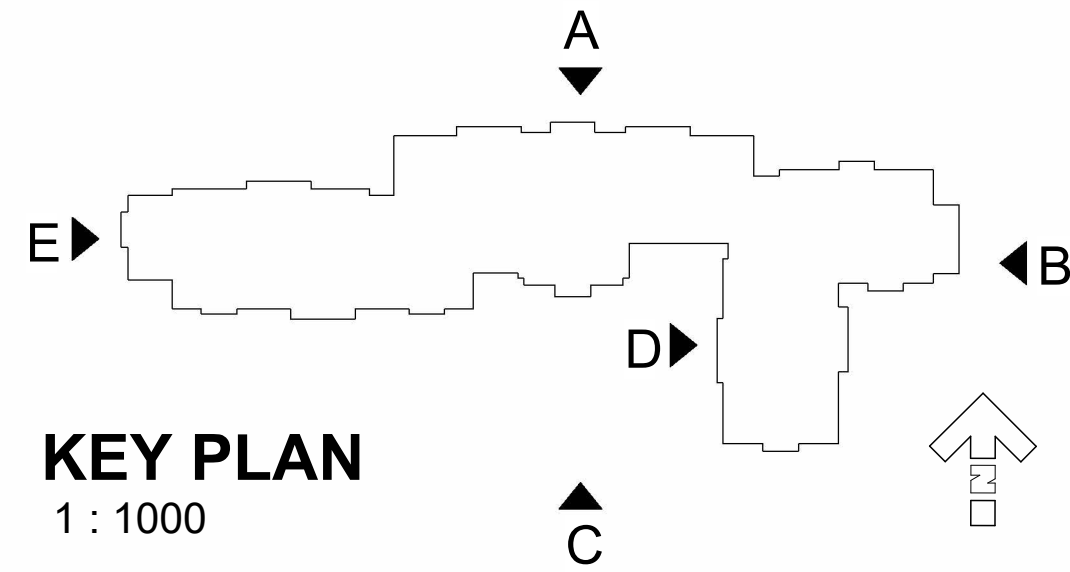

KEY PLAN
1 : 1000

A		ISSUED FOR PLANNING		MD	VK	07/11/2025			
Rev.	Description			Author	Checked	Date			
CARLESS + ADAMS				Design the best, to live the best					
01628 665131 enquiries@carless-adams.co.uk carless-adams.co.uk									
Client									
SPLENDID HEALTHCARE									
Project									
HORNCASTLE EAST GRINSTEAD									
Title						CAP no.			
MATERIAL ELEVATIONS - SHEET 2-3						A			
scale	As indicated	author	SR	chk'd	MD	date	21/02/2024	sheet size	A1
project.	org.	zone.	level.	type.	role.	class.	num.	status.	rev.
1034	CA	01			A		36		A

For construction purposes dimensions shall not be scaled & figured dimensions must be verified on site before work commences.
This drawing is Copyright ©