


Bakewell, Lion Lane, RH10 4NU

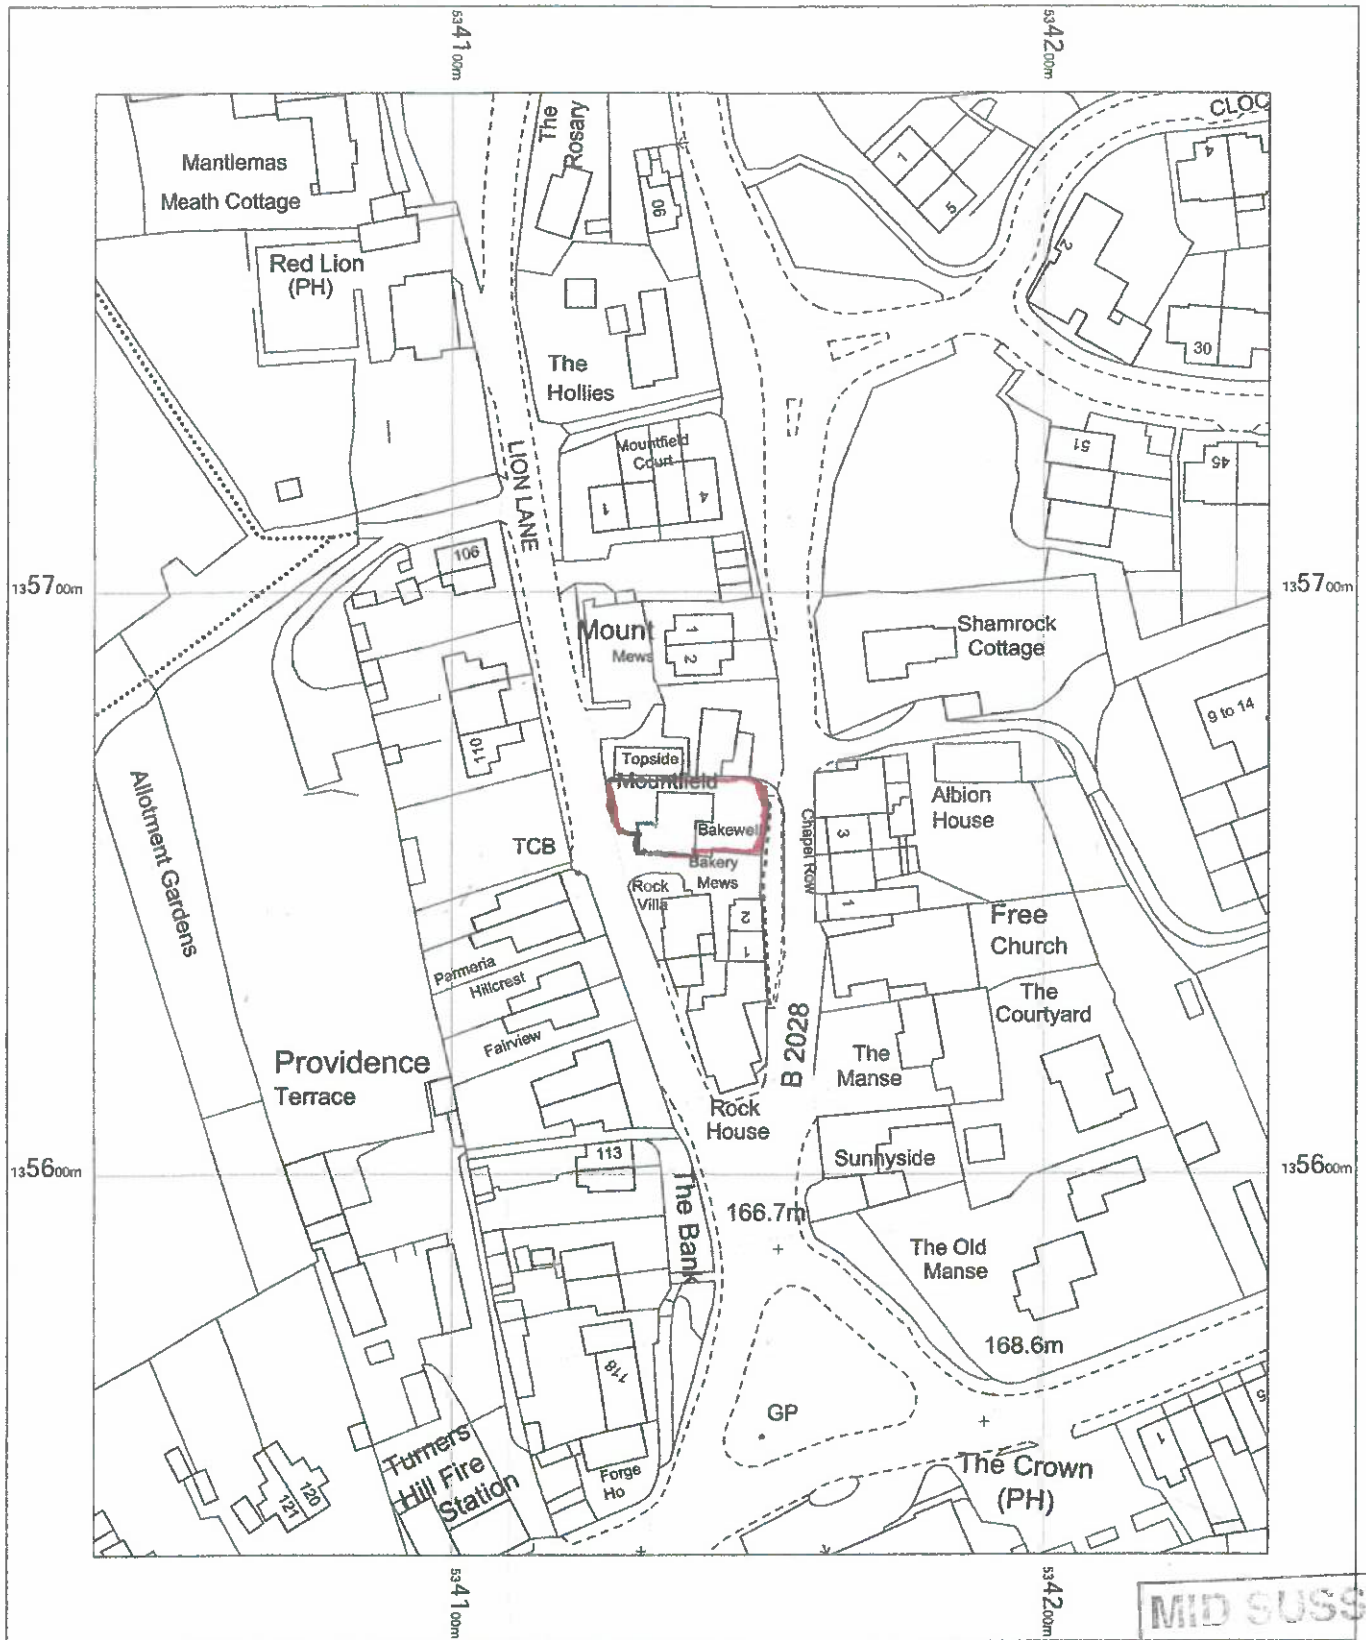

Bakewell
Lion Lane,
Crawley,
Turners Hill,
West Sussex
RH10 4NU

OS MasterMap 1250/2500/10000 scale
Tuesday, October 21, 2025, ID: MDP-01246809
www.mapdataportal.co.uk

1:1250 scale print at A4, Centre: 534138 E, 135660 N

©Crown Copyright Ordnance Survey. Licence no.
100019980



MAPS@
Aworth
SURVEY CONSULTANTS