


22 High Street
Hurstpierpoint
BN6 9TY

Scale 1:100
@A3
0 1 2 3 4 5
metres

Existing North West Facing Side Elevation

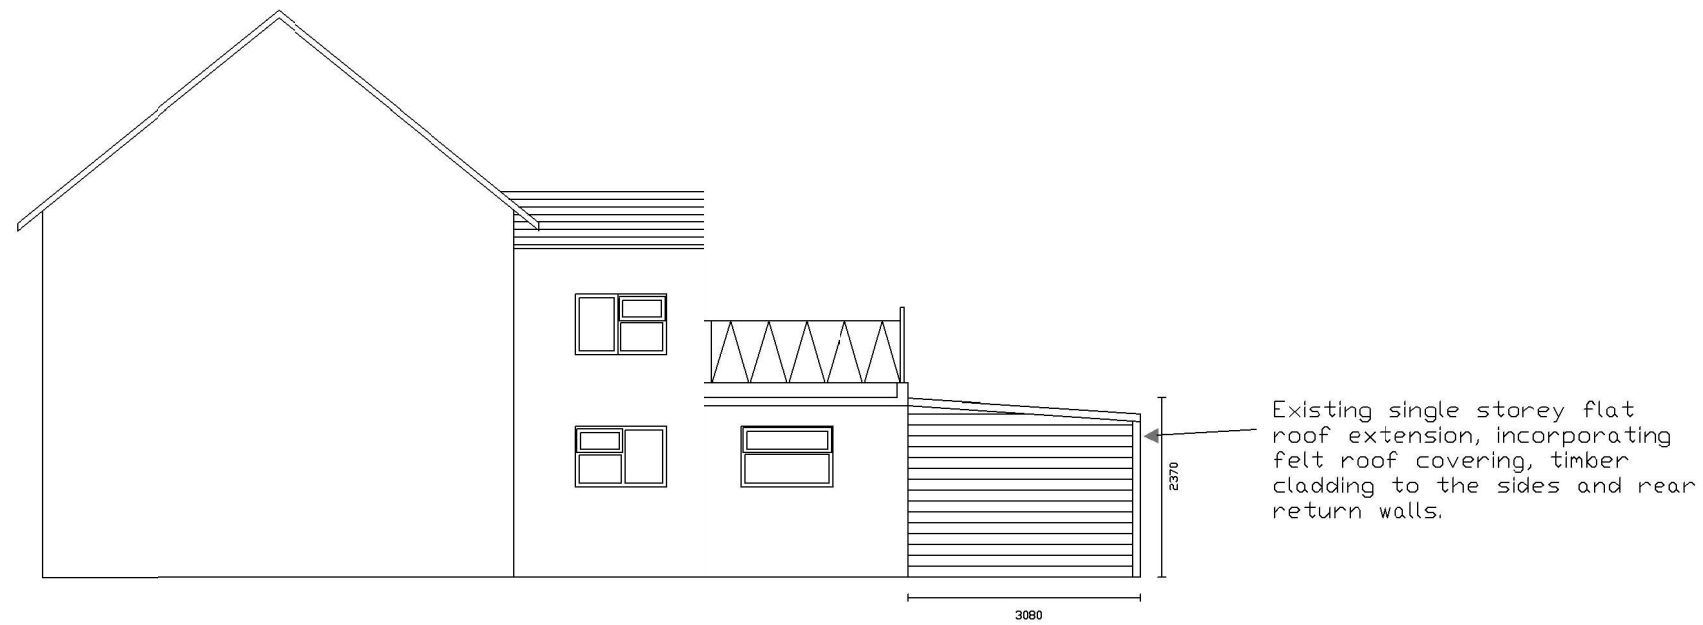

Proposed North West Facing Side Elevation

