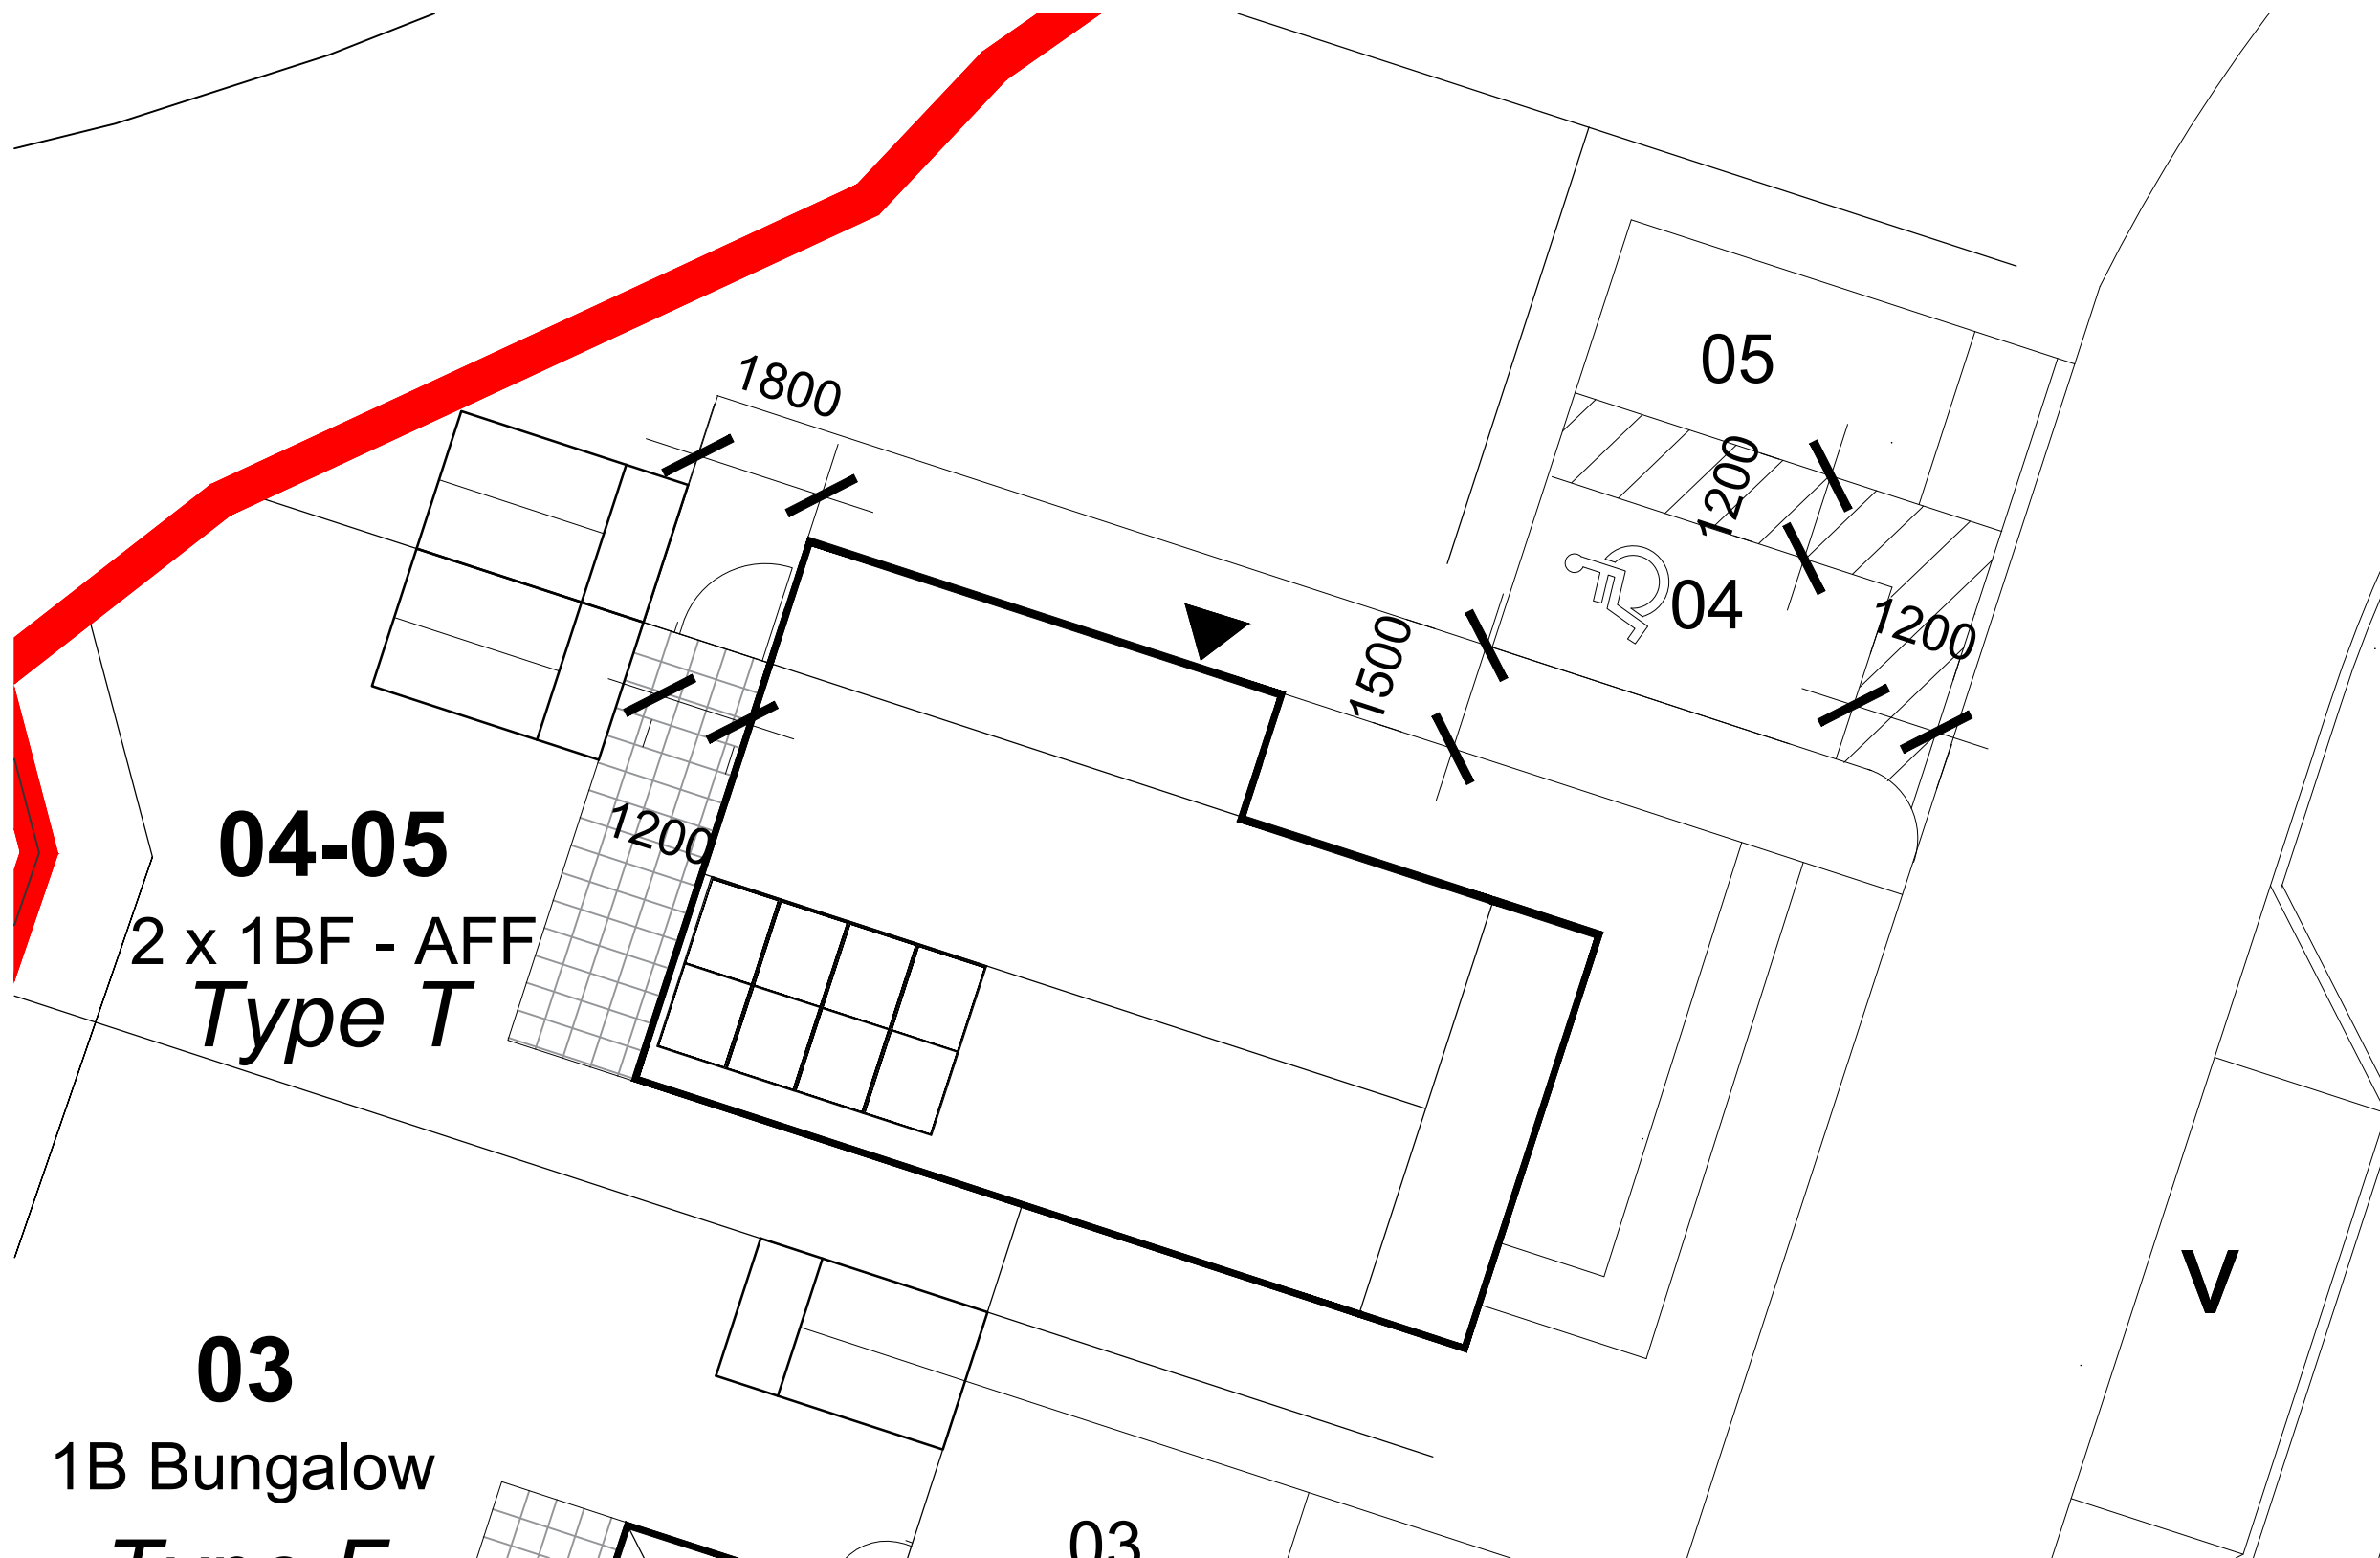



Client's Name
Sigma Homes

Job Title
Land South of Hanlye Lane,
Cuckfield

Drawing Title

Plot 4 Layout Plan

Scale
1:100 @ A3

 

A horizontal scale bar with a black background and white markings. It is labeled 'metres' at the left end and has numerical markers for 1, 2, and 3.

Drawn	Checked	D
JY	AK	24/07/2

Job No	Drawing No
7343	PL-58

Status

CONSTRUCTION

A	29.08.24	Planning update	JY
Rev	Date	Revision Details	Dr



London: 76 Great Suffolk Street, London, SE1
T 0207 928 2773 E london@ecearchitecture.
Sussex: 64 - 68 Brighton Road, Worthing, West Sussex, BN11
T 01903 248777 E sussex@ecearchitecture.
Bristol: Westworks, Beacon Tower, Colston Street, Bristol, BS1
T 0117 214 1101 E bristol@ecwestworks.

ECE Architecture
www.ecearchitecture.com