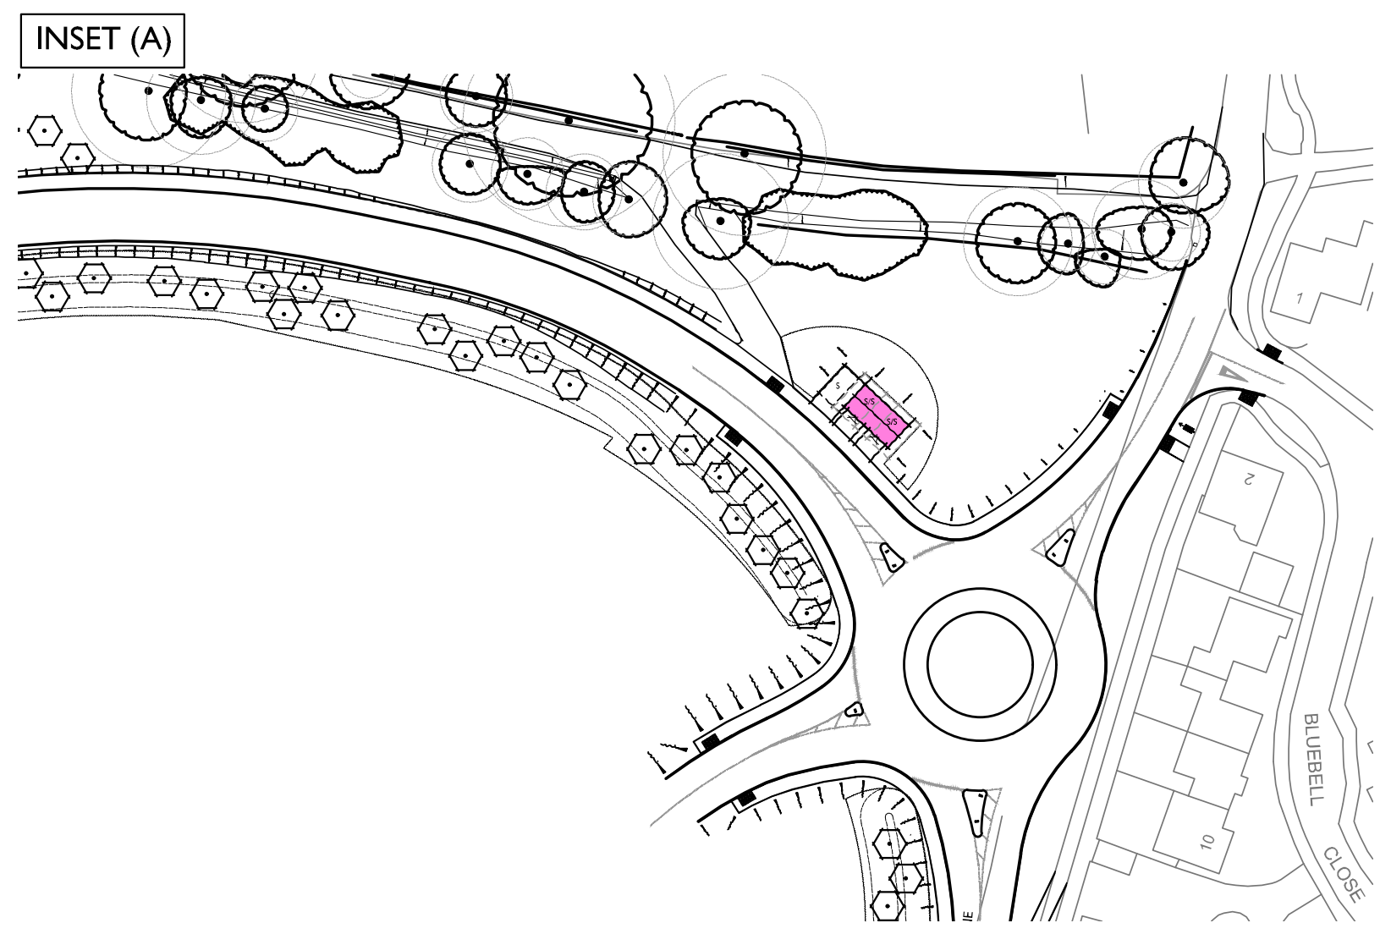

KEY

- 🟪 1 STOREY
- 🟨 2 STOREY
- 🟧 2.5 STOREY
- 🟥 3 STOREY

Scale @ A0:
0 10 20 30 40 50m
Scale 1:1000
NORTH

Rev	Date	Drawn	Checked
G	24.07.26	BL	BB
UPDATED TO LATEST LAYOUT			

Date: DECEMBER 2025

Drawn by : LRD
Checked by : BB

Drg No: CB_96_282_005
Rev: G

Project:
LAND WEST OF IMBERHORNE LANE,
EAST GRINSTEAD

Title:
BUILDING HEIGHTS
PLAN

Client:
Vistry Homes
DAVID WILSON HOMES
WHERE QUALITY LIVES

COOPERBAILLIE

Cooper Baillie Limited - Connaught House, 24 Guildford Road, Bagshot, Surrey GU19 5JN - Telephone 01276 450039 - www.cooperbaillie.co.uk
This drawing and the works depicted are the copyright of Cooper Baillie Ltd. and may not be reproduced or amended except by written permission. No liability will be accepted for amendments made by other persons.