


PROPOSED | EXTERNAL FINISHES PLAN - 1:1000



ORIGINAL SUBMISSION | BUILDING HEIGHTS PLAN - 1:1000

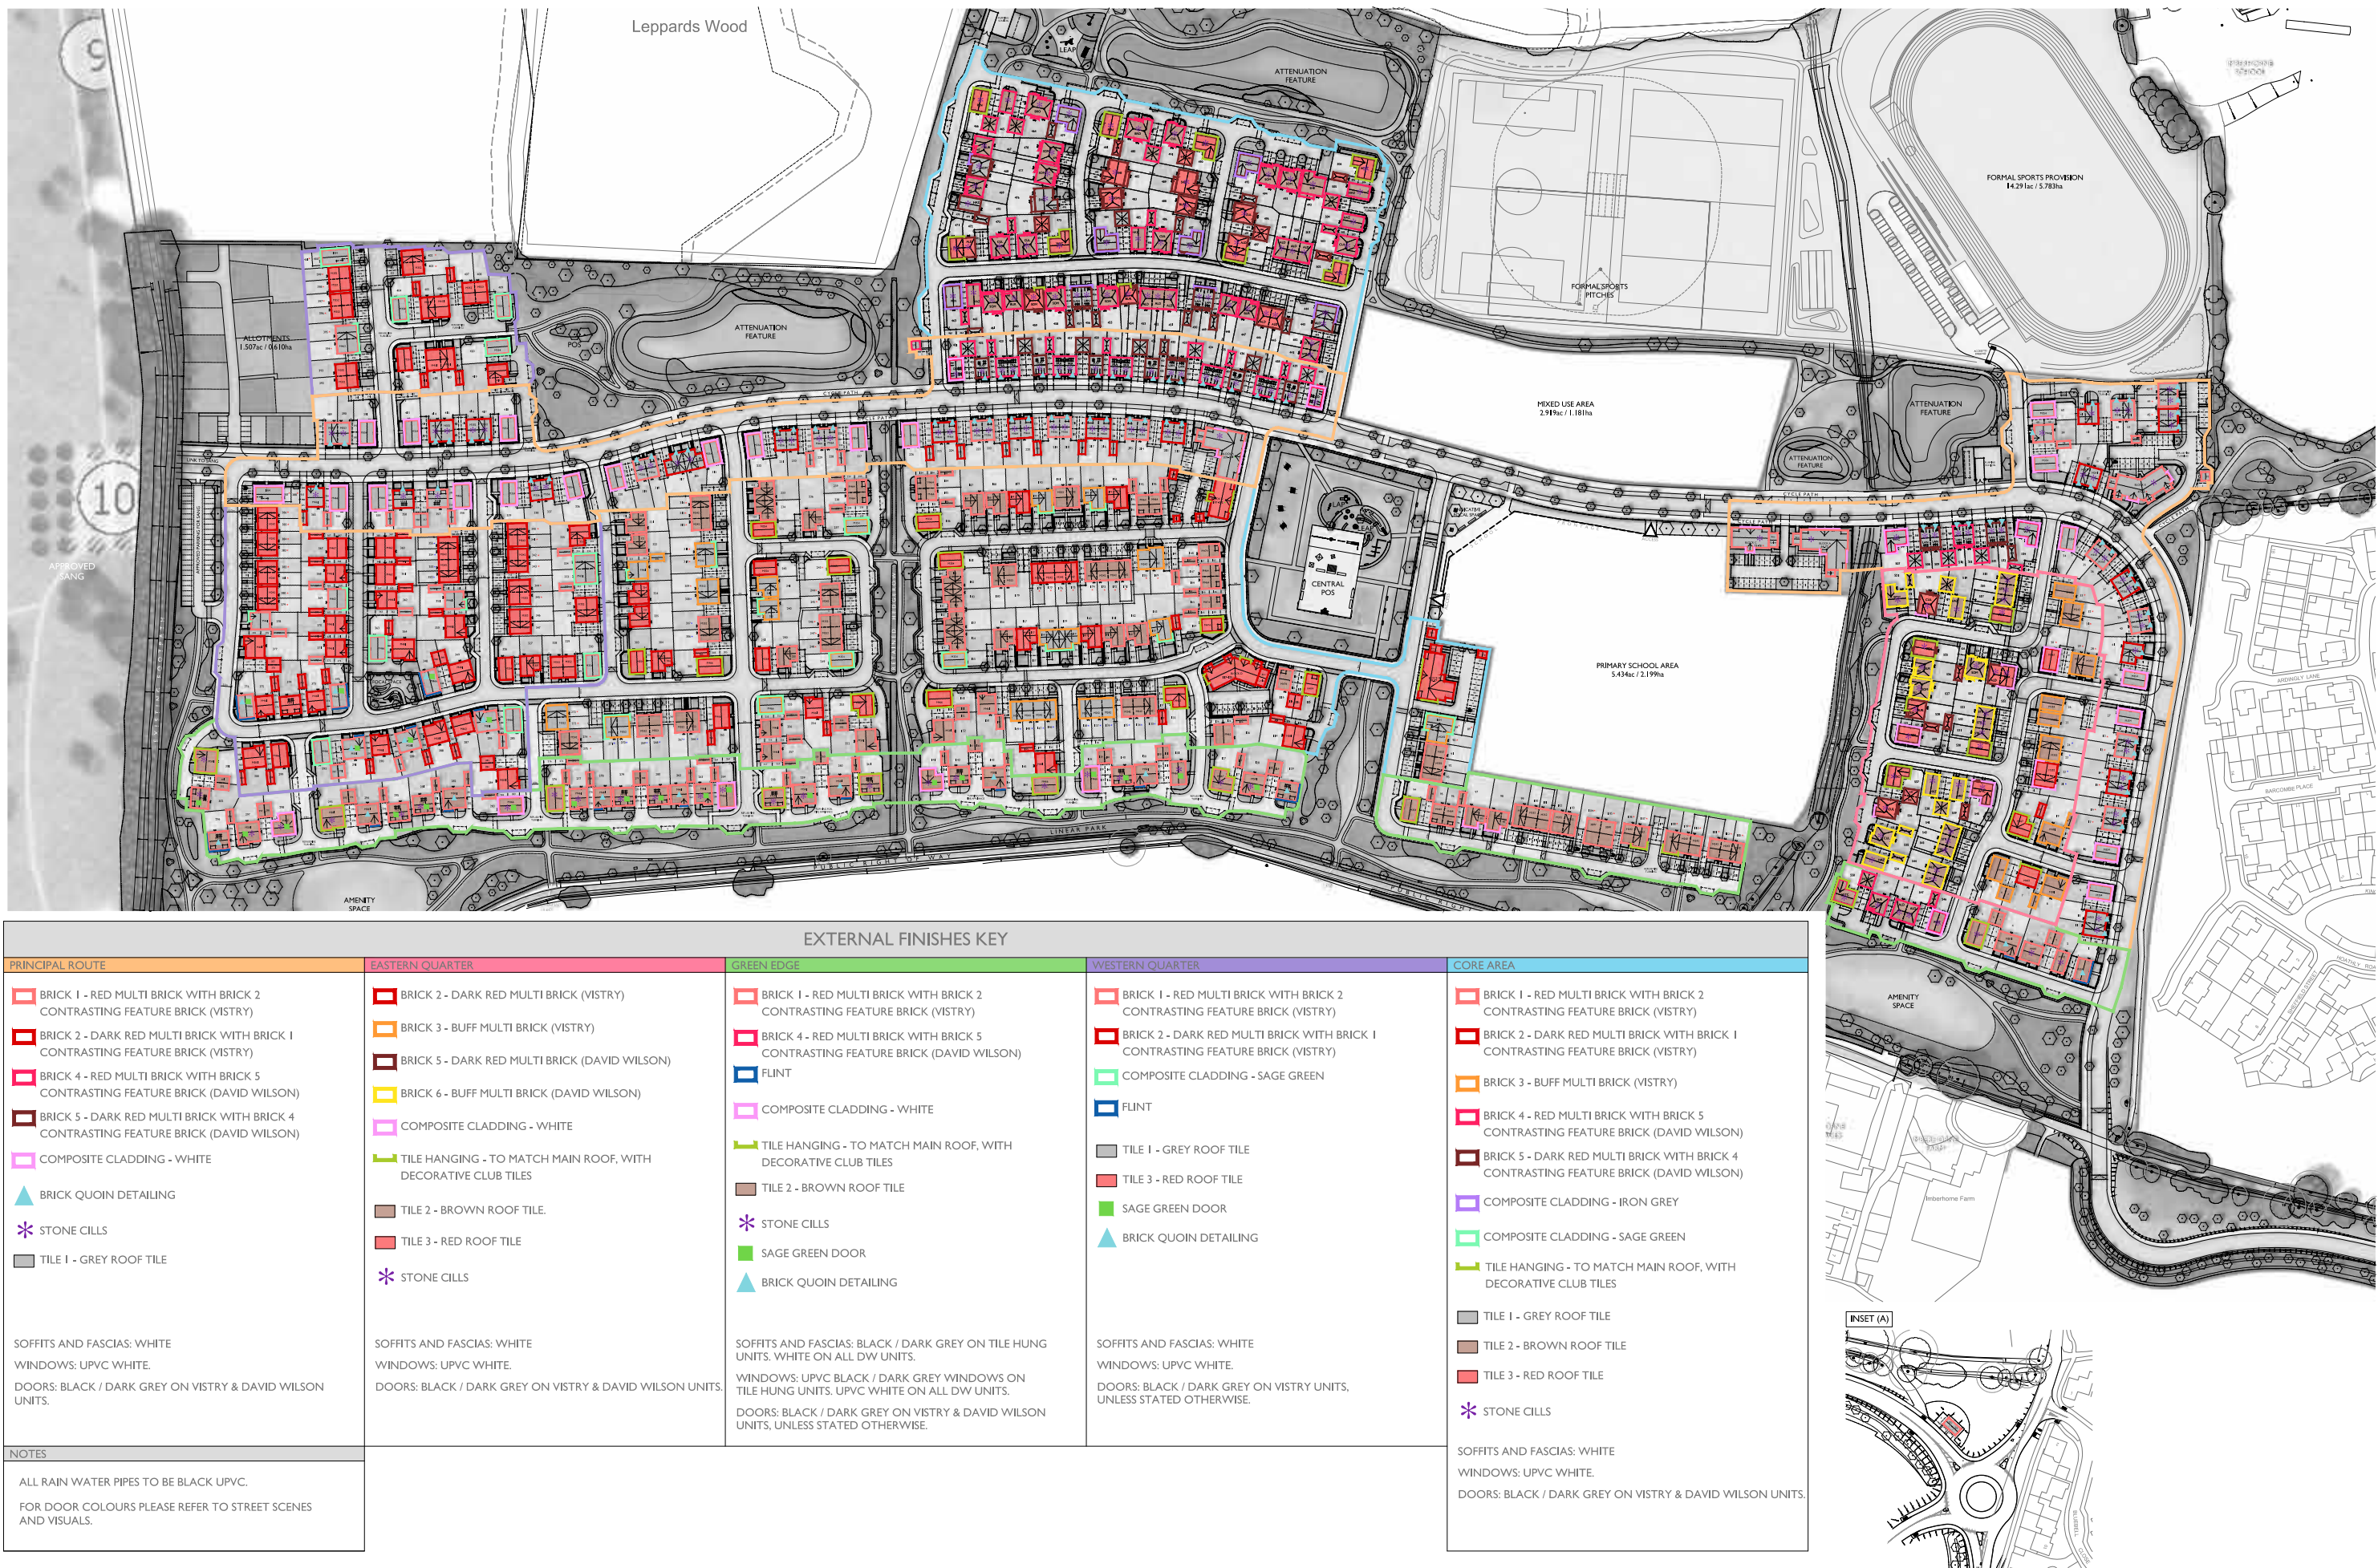