




Block plan

Lockd Self Storage
Little King Street
East Grinstead

THE ATRIUM

LITTLE KING STREET

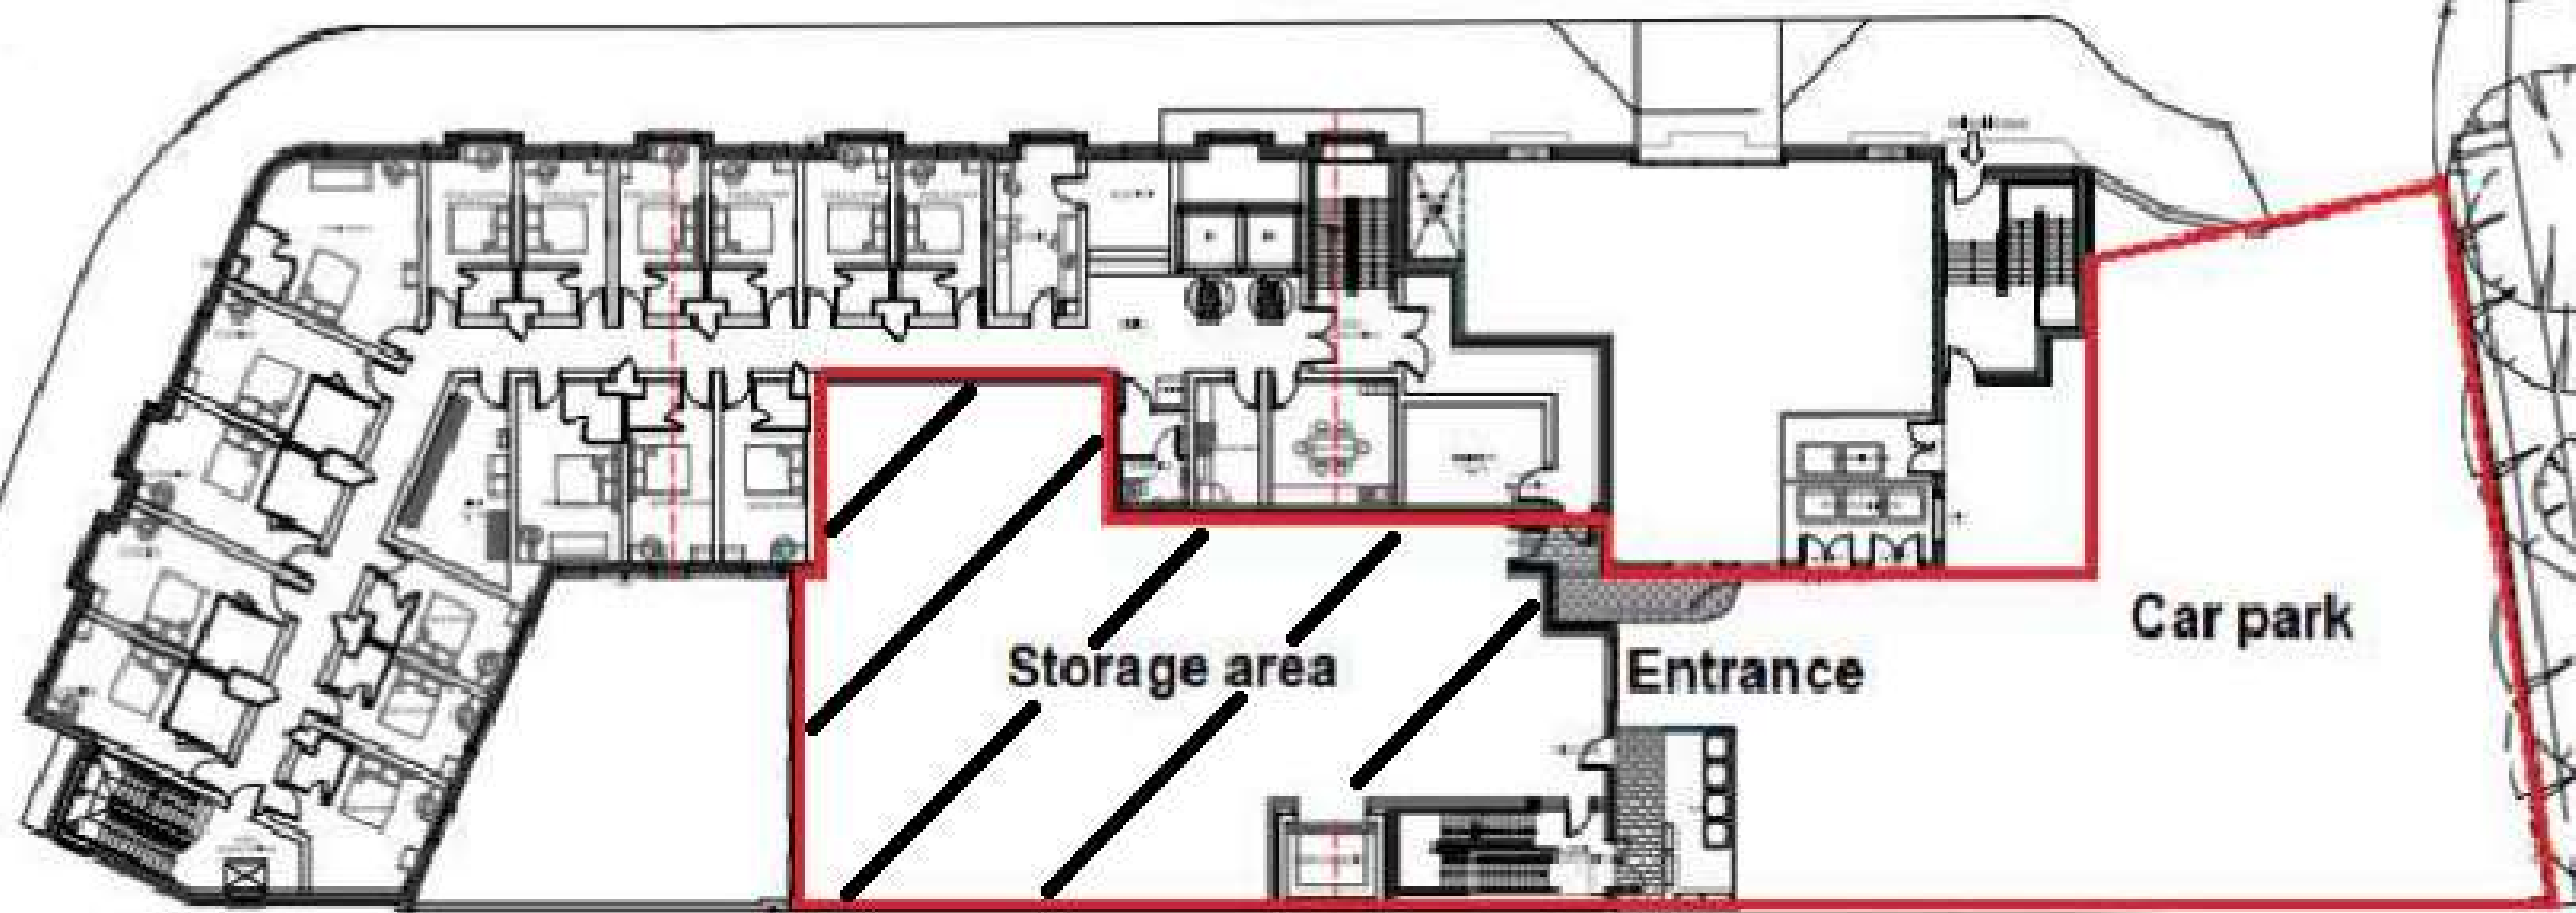

Car park

Storage area

Entrance

INSTITUTE WALK

METRES



1:200 @A3