


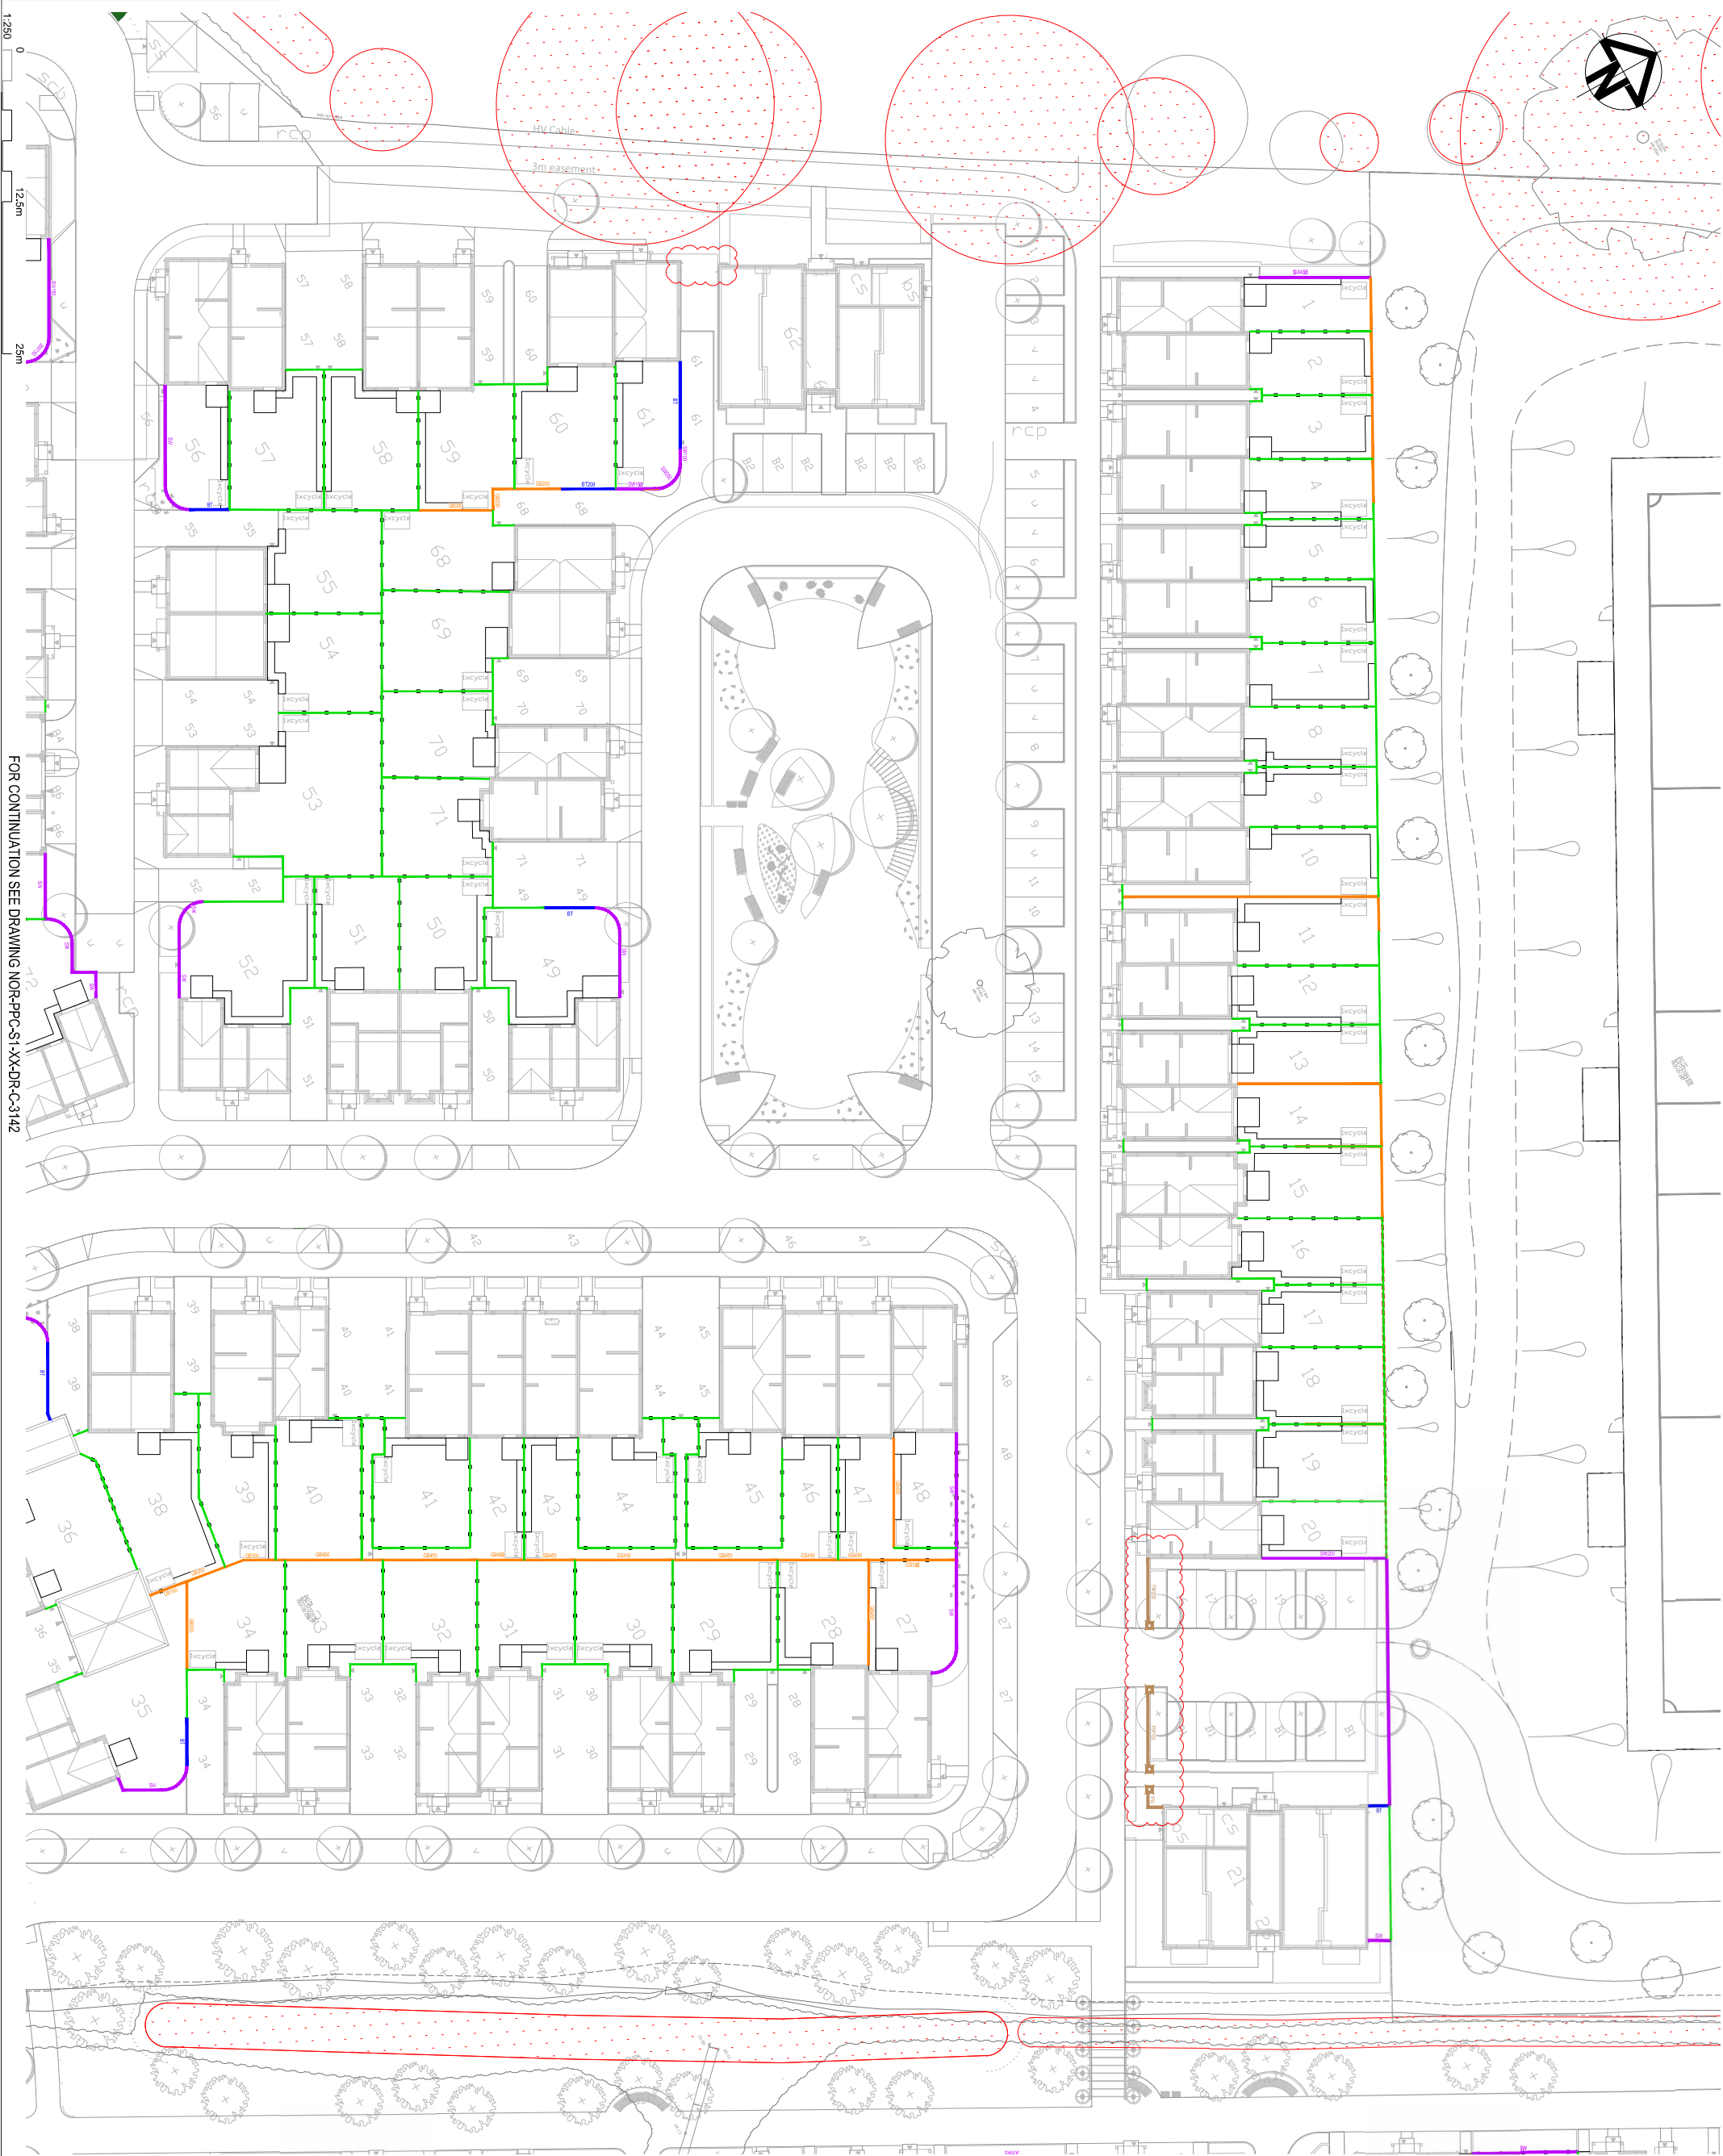

GENERAL NOTES

- THIS DRAWING IS COPYRIGHT AND SHOULD NOT BE REPRODUCED OR TRANSMITTED IN ANY FORM OR BY ANY MEANS, WITHOUT THE WRITTEN CONSENT OF PATRICK PARSONS LTD.
- DO NOT SCALE FROM THIS DRAWING.
- ALL DIMENSIONS TO BE CHECKED ON SITE AND DRAWINGS. ANY DISCREPANCIES TO BE REPORTED TO ENGINEER PRIOR TO CONSTRUCTION.
- ALL DIMENSIONS IN mm UNLESS NOTED OTHERWISE.
- ALL DIMENSIONS TO BE CHECKED ON SITE AND DRAWINGS. ANY DISCREPANCIES TO BE REPORTED TO ENGINEER PRIOR TO CONSTRUCTION.
- STRUCTURAL SIZES HEREON SHALL NOT BE MODIFIED WITHOUT THE WRITTEN APPROVAL OF THE ENGINEER.
- THIS DRAWING IS TO BE READ IN CONJUNCTION WITH ALL RELEVANT DRAWINGS AND SPECIFICATIONS.
- ALL RELEVANT DRAWINGS SHALL BE KEPT ON SITE.



FENCE LEGEND

- RETAINING WALL (SEE RETAINING WALL Dwg)
- GRAVEL BOARD WITH CLOSE BOARDER TIMBER FENCE (1.8m HIGH (RETAINED HEIGHT) (SCREEN WALL, 1.8m HIGH (RETAINED HEIGHT))
- FEATURE WALL 1.2m HIGH (RETAINED HEIGHT)
- BRICK WALL WITH PIERS AND TIMBER FENCE POCKETS (RETAINED HEIGHT)
- CLOSE BOARD TIMBER FENCE (1.8m HIGH (SEE BELLWAY Dwg, A-SD-S120-B-02))

NOTE:
ALL RETAINING WALLS ON BOUNDARY LINES TO HAVE CLOSE BOARD TIMBER FENCE ON HIGH LEVEL, 1.8m HIGH UNLESS OTHERWISE STATED.
ALL GRAVEL BOARDERS TO HAVE CLOSE BOARD FENCE 1.8m HIGH UNLESS OTHERWISE STATED.
HIGH MEASURED FROM HIGH SIDE OF BOUNDARY LINE.



34 Carver Lane
Amorim Park Road
Tottenham
London
United Kingdom
T: +44 (0)208 538 5555
E: info@patrickparsons.co.uk
W: www.patrikparsons.co.uk



Project:
NORTHERN ARC,
BURGESS HILL

Drawing:
FENCE TYPE AND LOCATION
LAYOUT
SHEET 1 OF 4

Drawn	Date
ELT	June 2024
Patrick Parsons Project No.	Scale @ A1
10282	1:250m

Status Description	Status
Information	S2
Drawing No. (not for signature)	Revision
NOR-PPC-S1-XX-DR-C-3141	P4