


Heathfield House, High Street, RH17 5JU

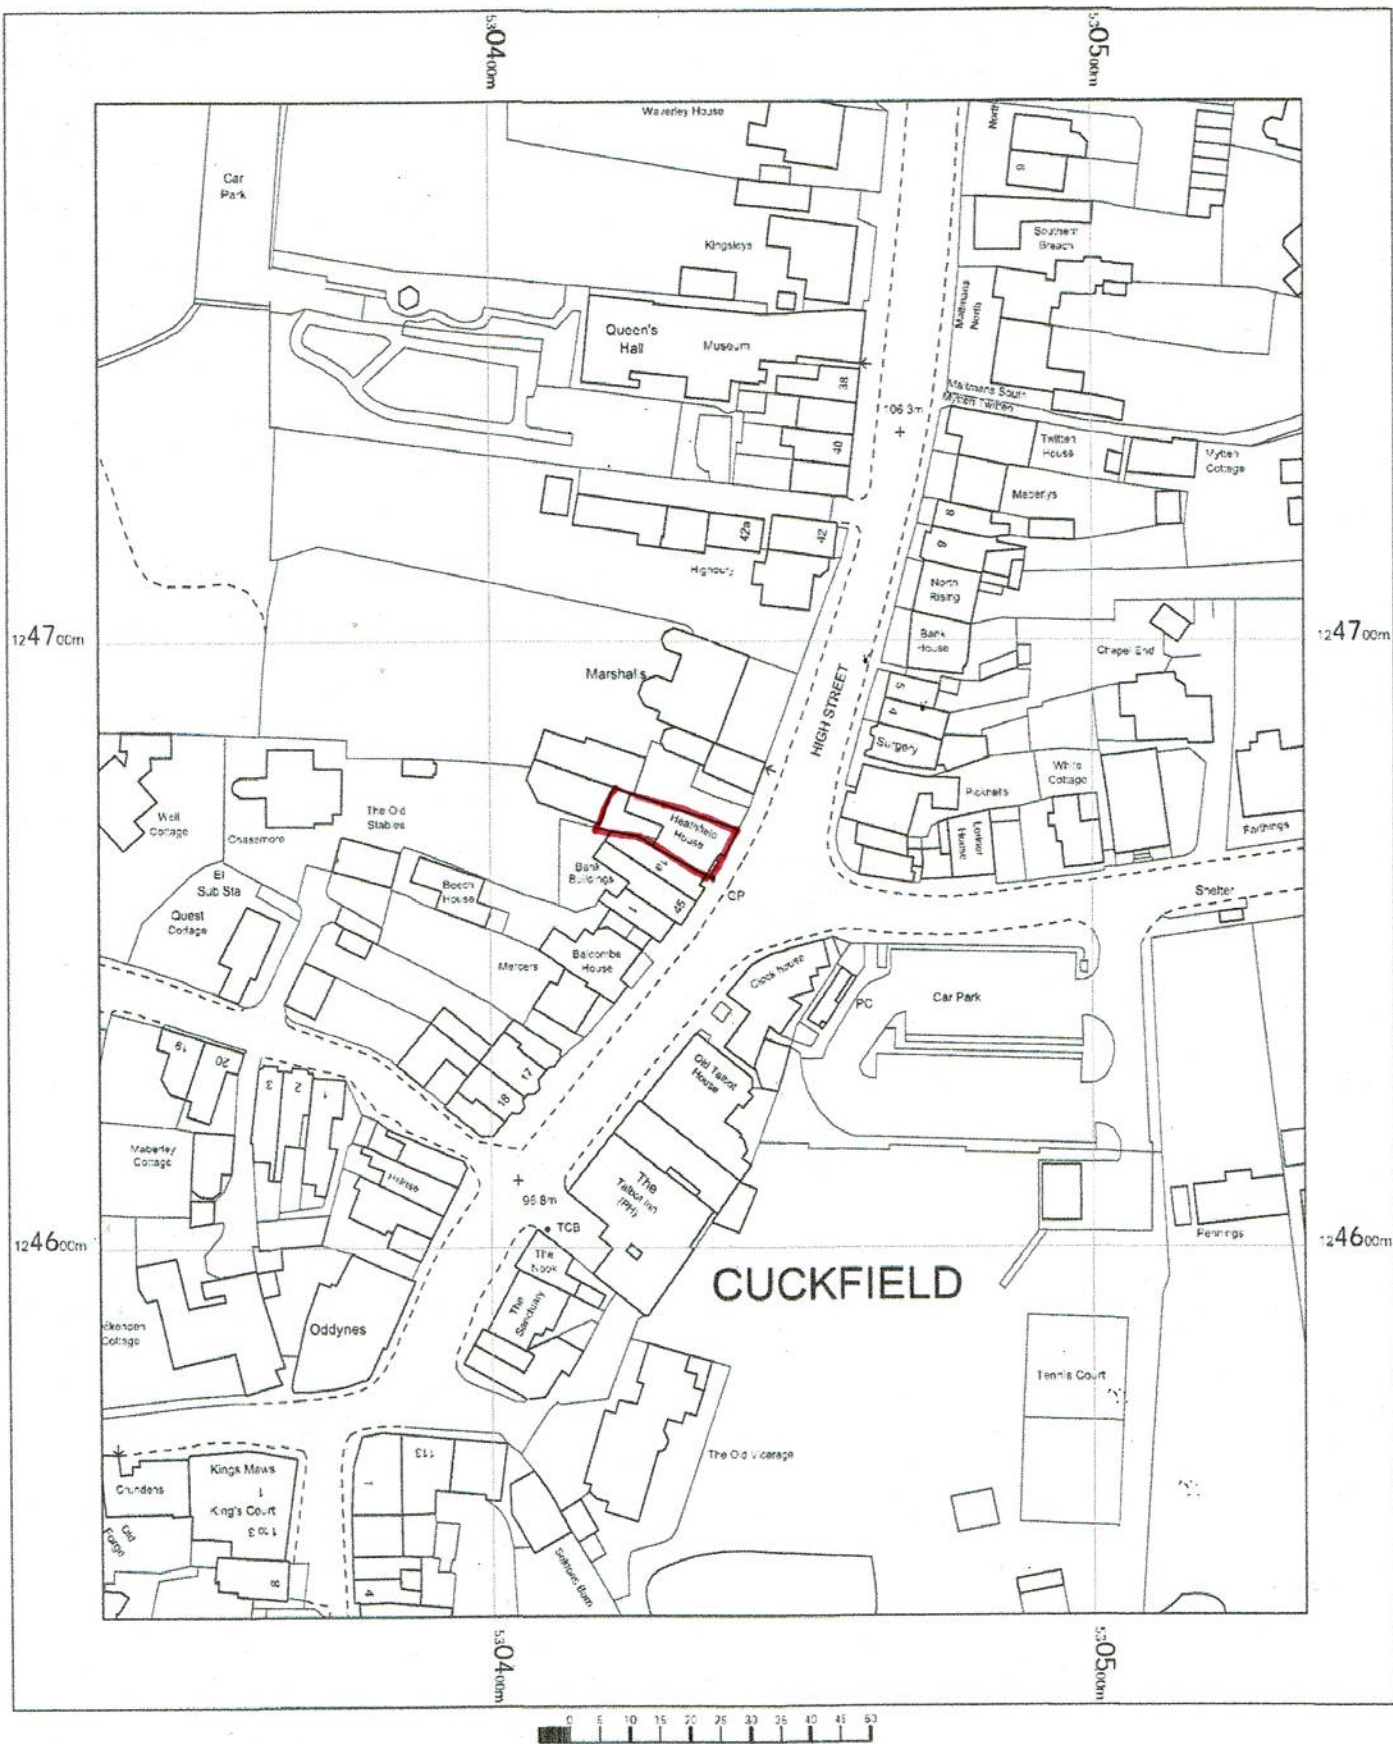

Heathfield House
High Street,
Haywards Heath,
Cuckfield,
West Sussex
RH17 5JU

OS MasterMap 1250/2500/10000 scale
Tuesday, October 21, 2025, ID: MDP-01246776
www.mapdataportal.co.uk

1:1250 scale print at A4, Centre: 530435 E, 124664 N

© Crown Copyright Ordnance Survey. Licence no.
100019980



MAPS@
Aworth
SURVEY CONSULTANTS