


	Luminaire A	Luminaire B
Supplier	Philips	Philips
Type	ClearFlood gen2	ClearFlood gen2
Lamp(s)	LED110-4S/740	LED110-4S/740
Lamp Flux (klm)	11.00	11.00
Maintenance Factor	1.00	1.00
No. in Project	16	4

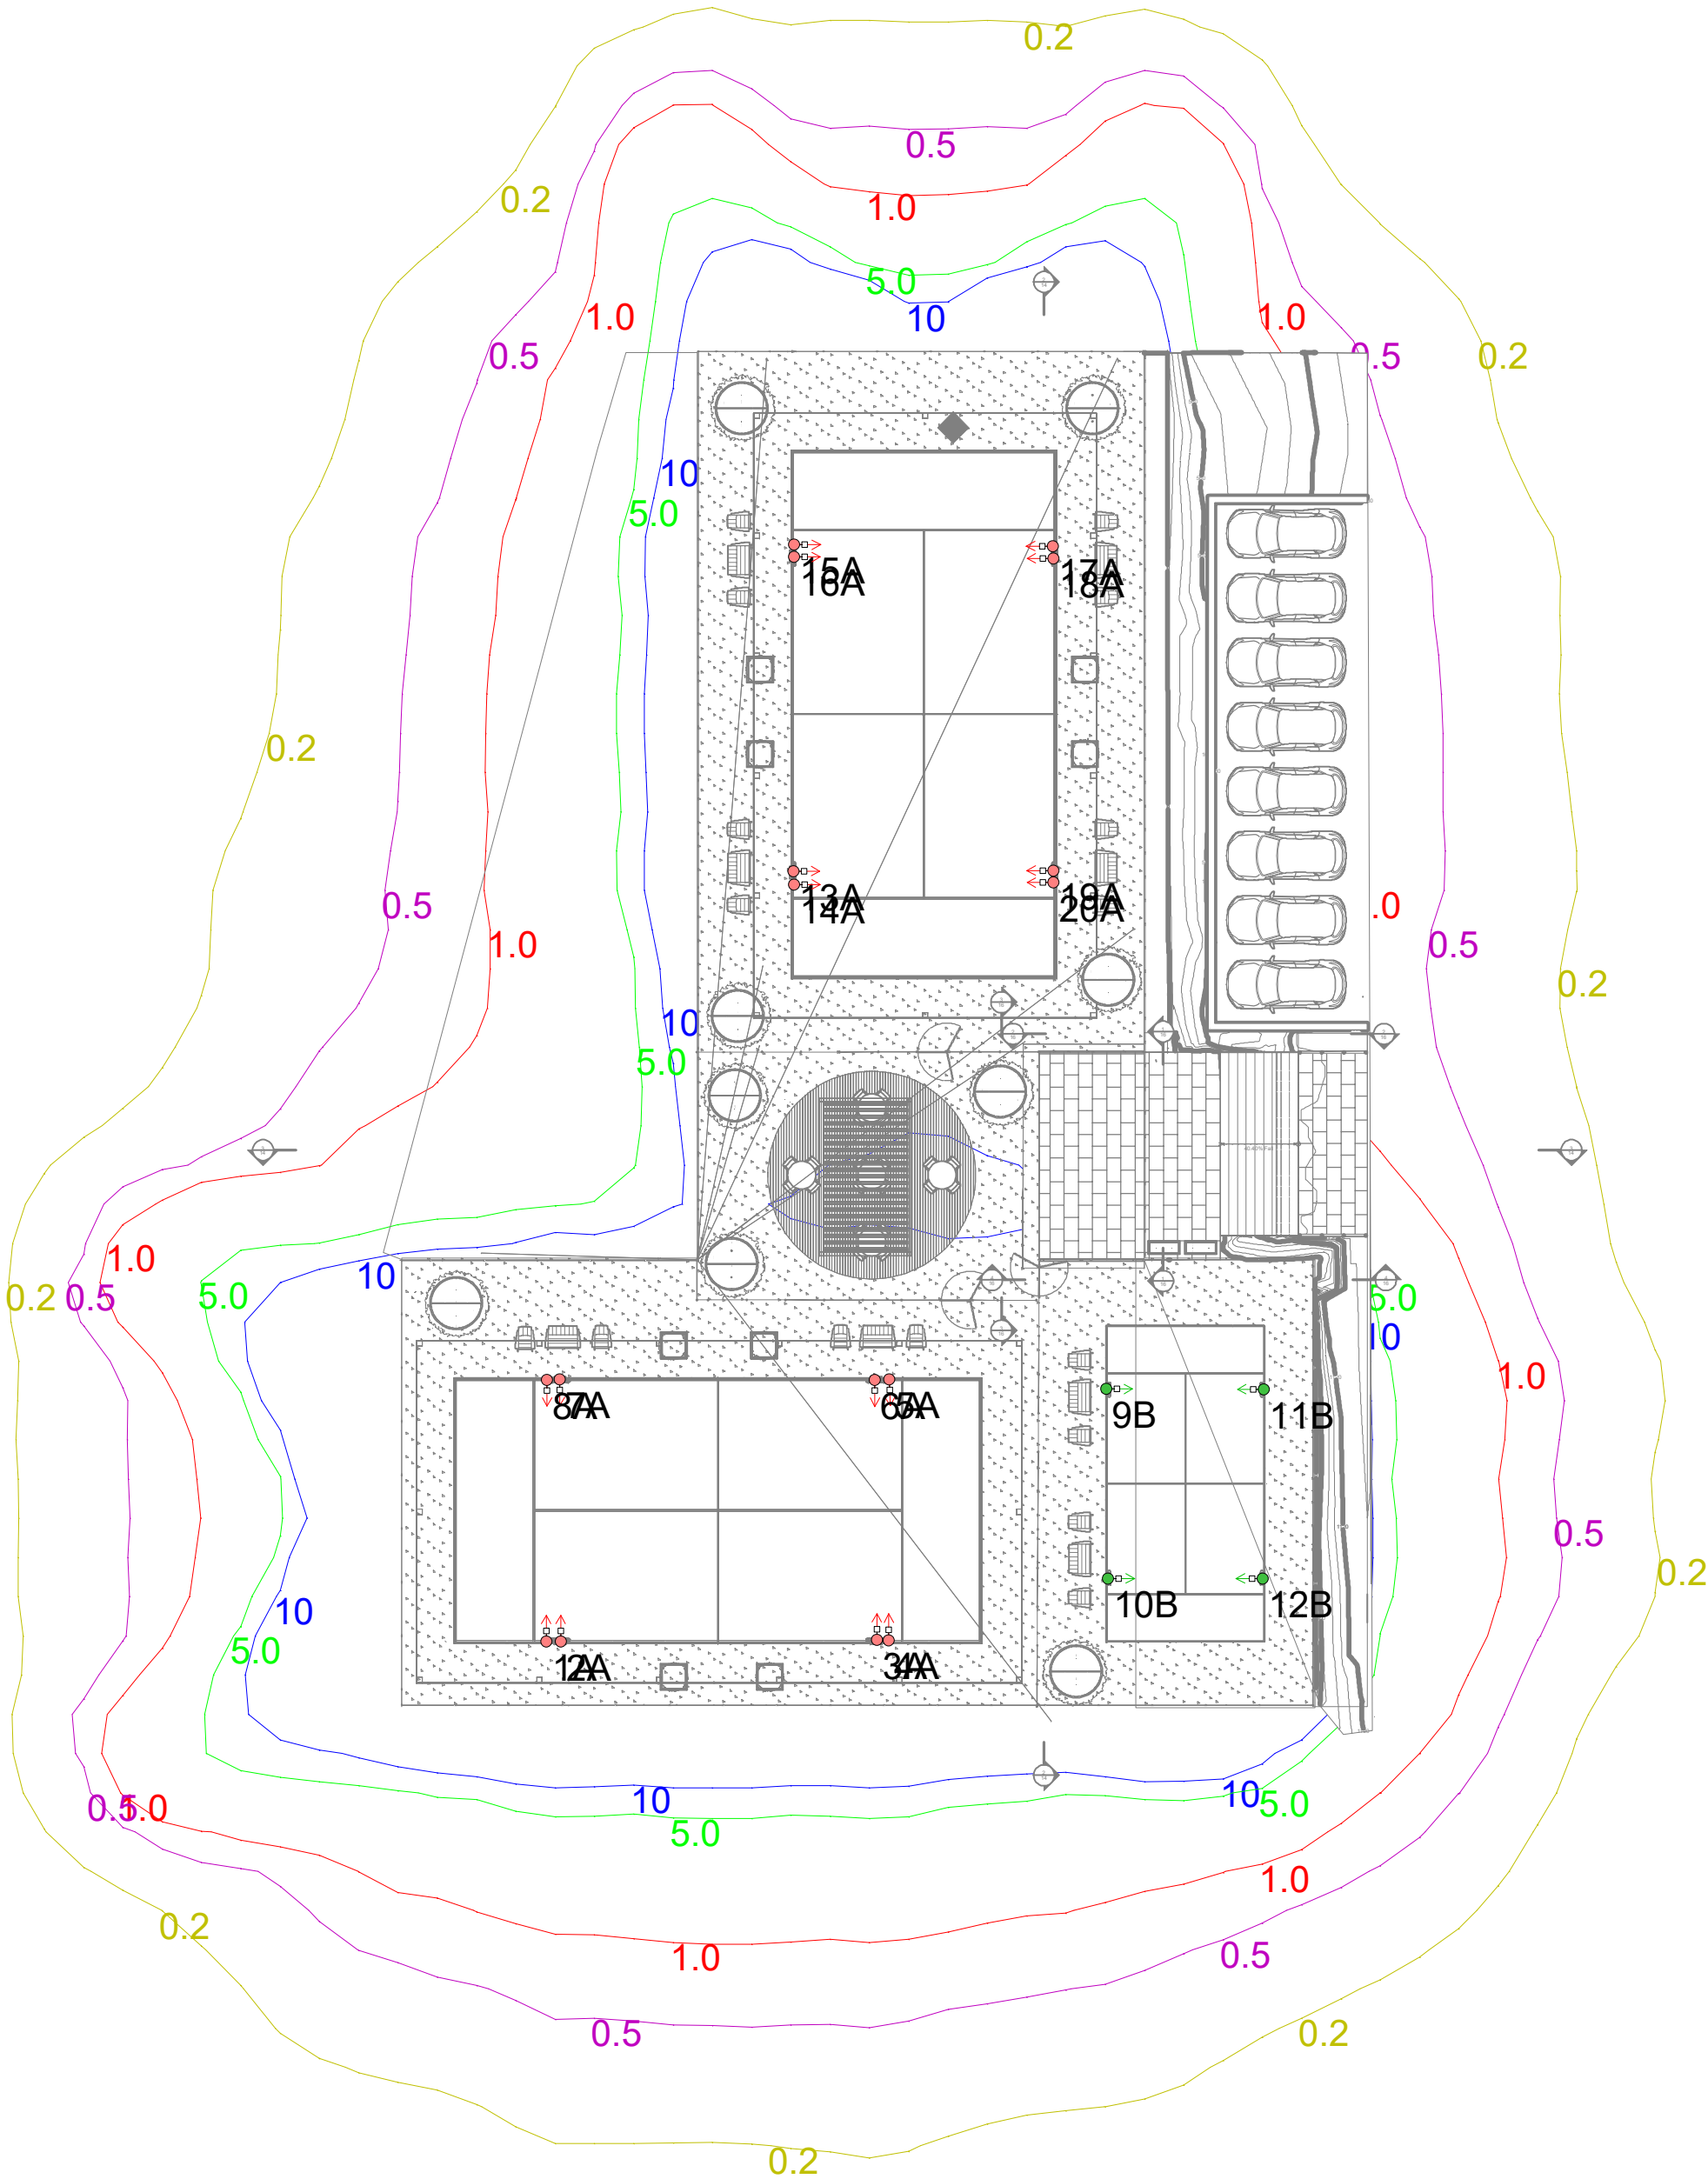

DFL LIGHTING DESIGN ELECTRICAL SMART CITIES ENERGY REDUCTION LIGHTING IMPACT	
PROJECT NAME: Hustwood Padel Club	
PROJECT No: 4239-DFL-ELG-XX-LD-EO-13001	
SCALE: 1:250	DATE: 28 October 2025
CALCULATION: Horizontal Illuminance (lux)	
DESIGNER: DFL-UK (JP)	
Indicative light spill diagram. > Not for construction. > Initial light levels shown. > Light spill diagram does not consider blocking or shading effects of light limiting objects and represents worst-case horizontal light spill at ground floor level. > Light spill diagram to be read in conjunction with Lighting Strategy: 4239-DFL-ELG-XX-RP-EO-13001-S3 Isolux contours shown: 10 Lux: Blue 5.0 Lux: Green 1.0 Lux: Red 0.5 Lux: Purple 0.2 Lux: Yellow Page Size: A2 Scale: 1:250	
CHECKED BY: AJB	APPROVED BY: AJB
REVISION: P01	SUITABILITY: S3
PREPARED BY: DFL-UK +44 (0)1962 855080 17/18 City Business Centre, Winchester Hants, SO23 7TA e-mail: info@dfi-uk.com website: www.dfi-uk.com	