




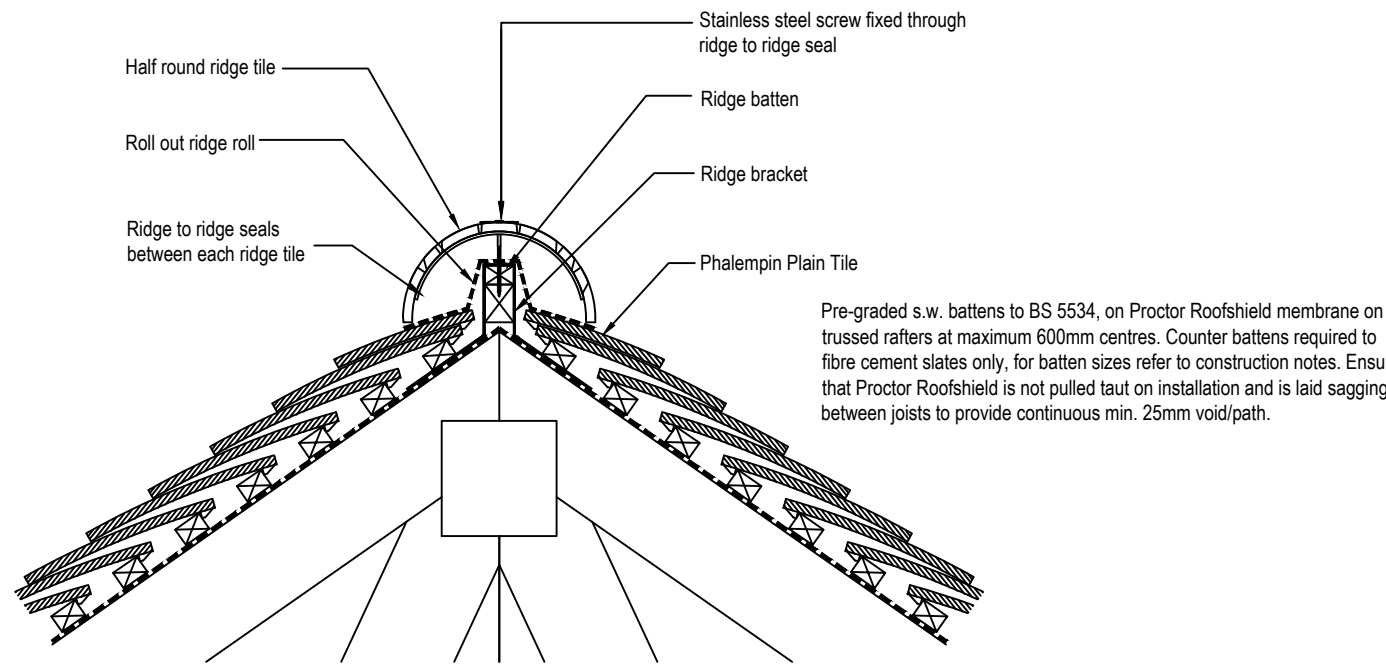


Detail 1 - Ridge Detail
(Plain Tile)

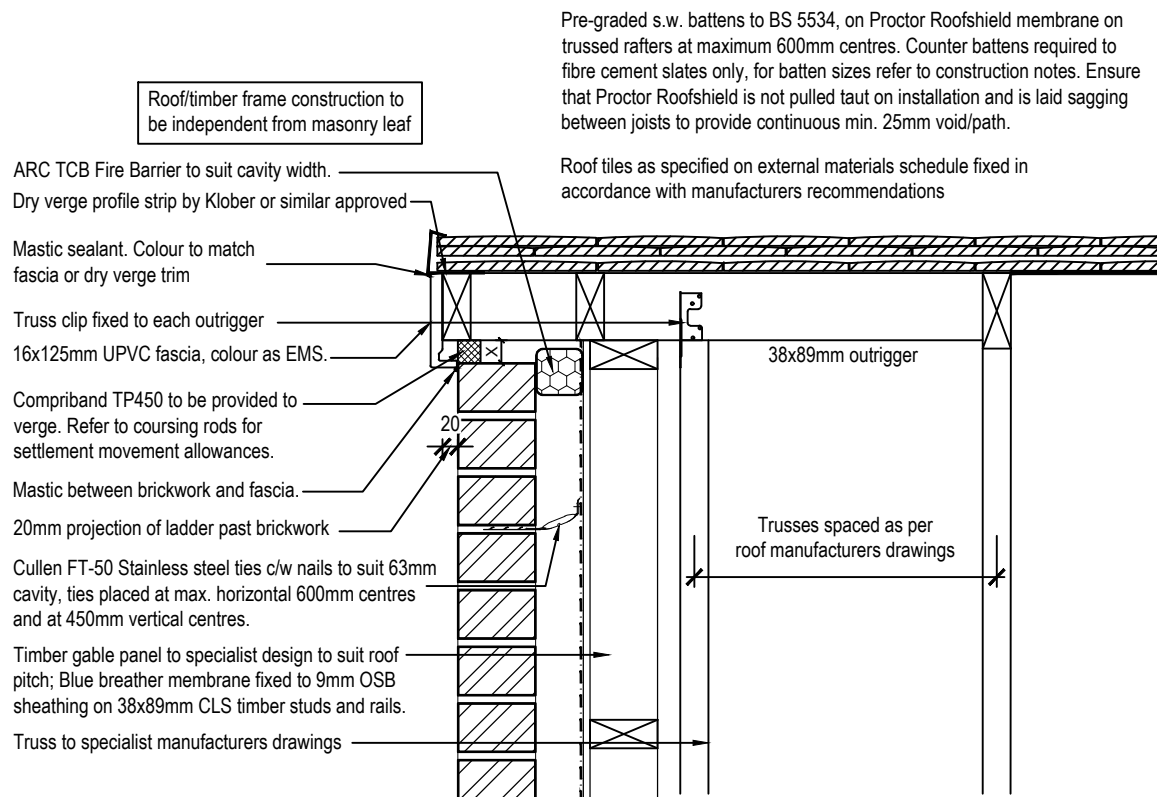


Detail 2 - Dry Verge Detail
(Plain Tile)

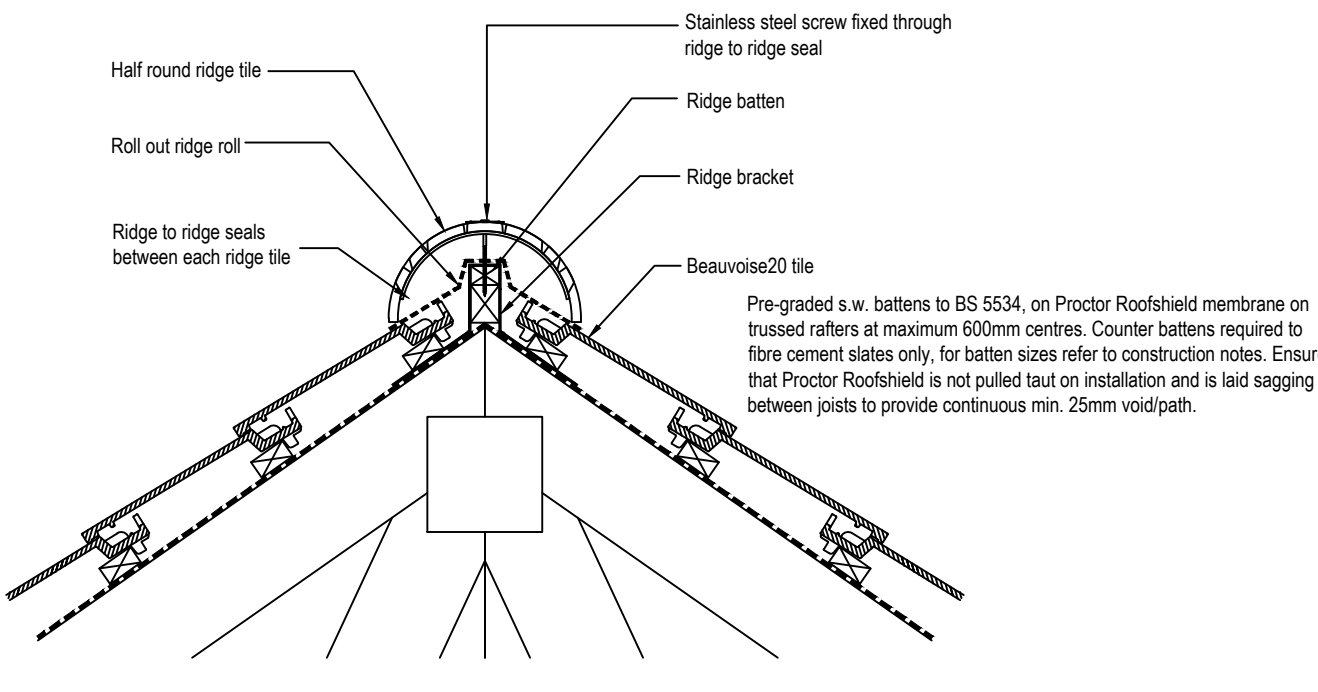


Detail 3 - Ridge Detail
(Interlocking Tile)

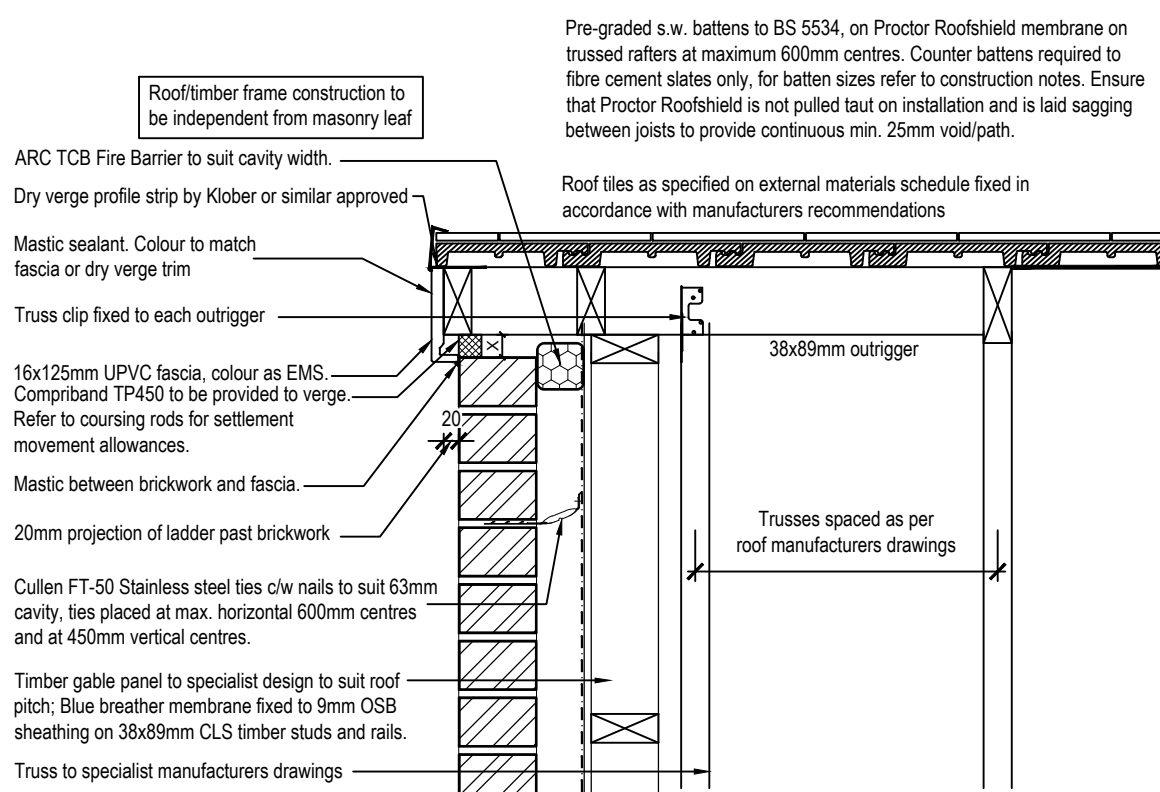


Detail 4 - Dry Verge Detail
(Interlocking Tile)

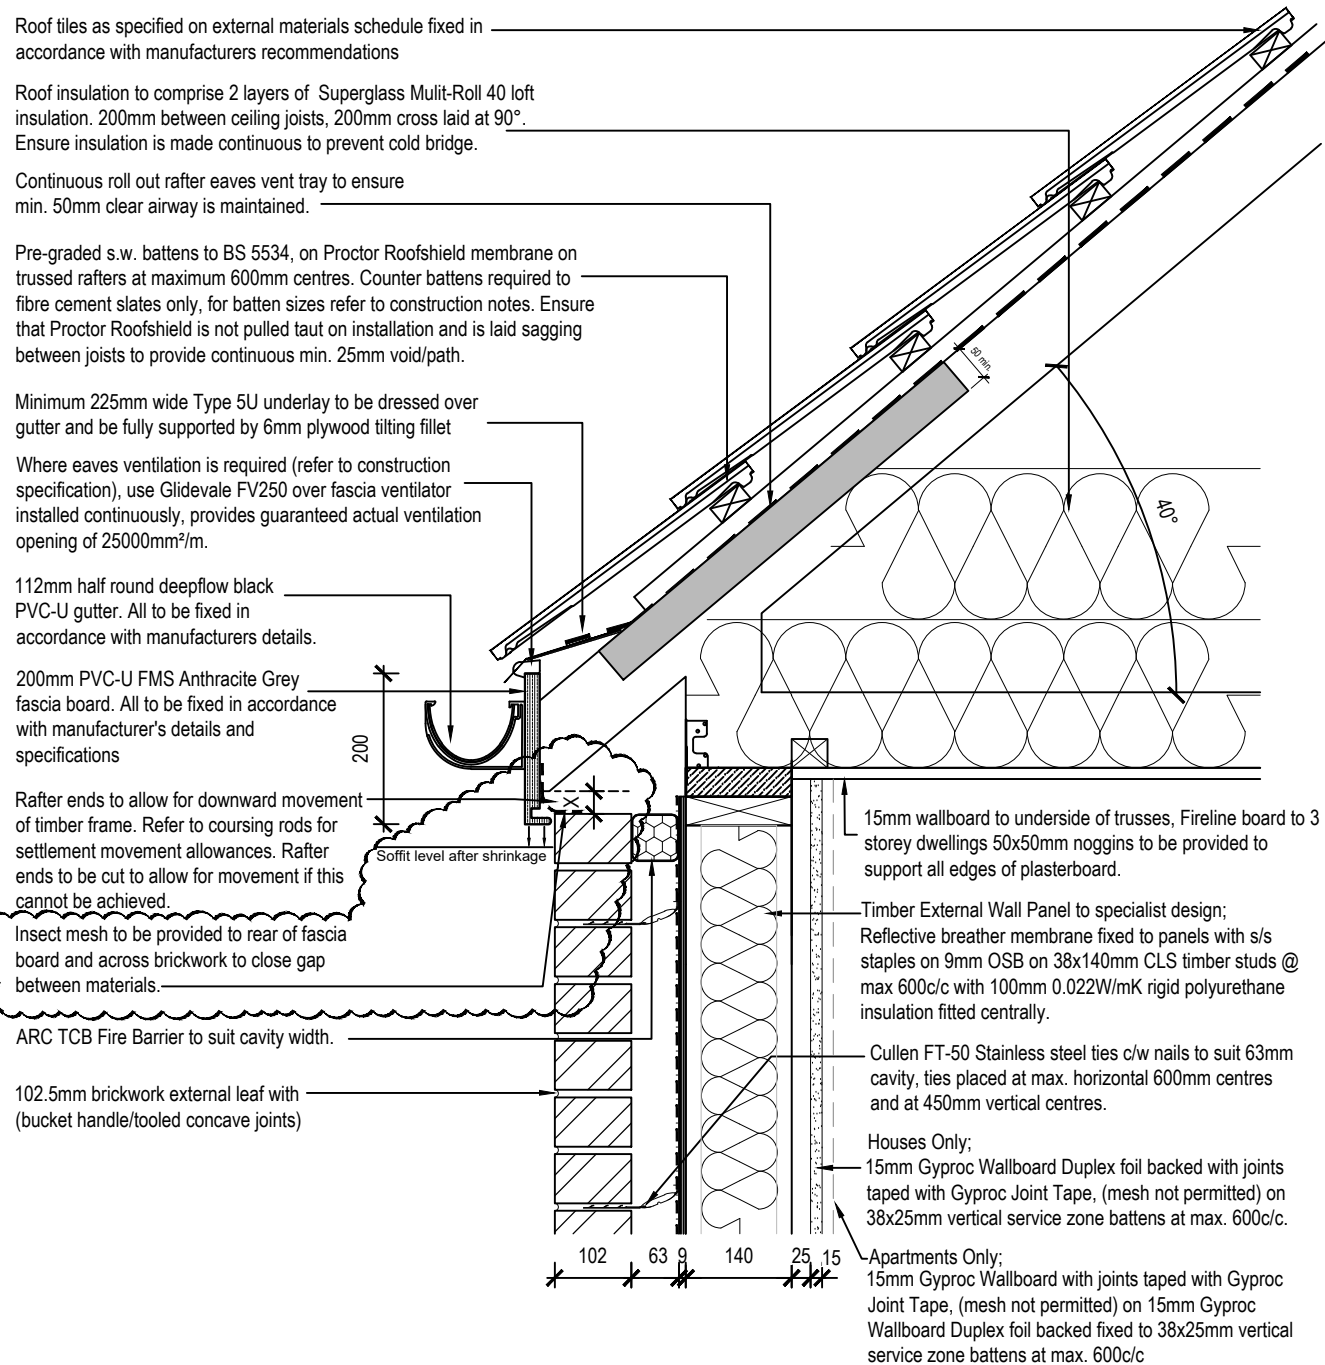


Detail 5 - Flush Eaves detail - 40° pitch (Brickwork)

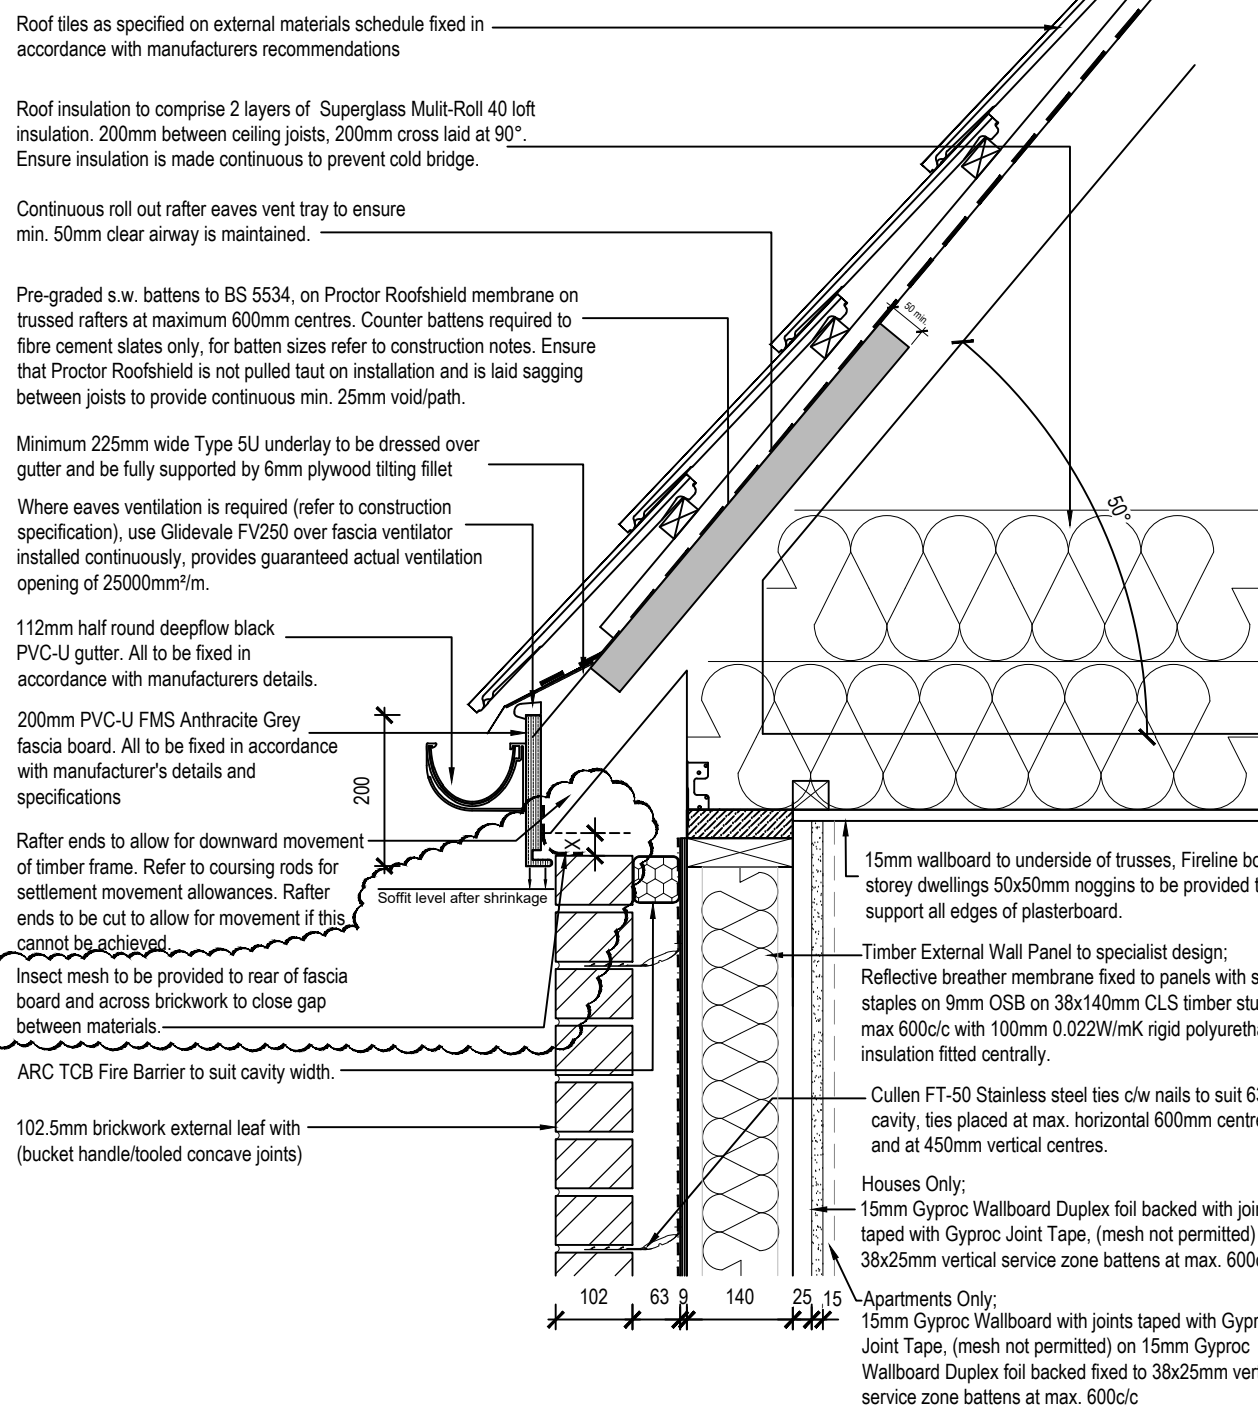


Detail 6 - Flush Eaves detail - 50° pitch (Brickwork)

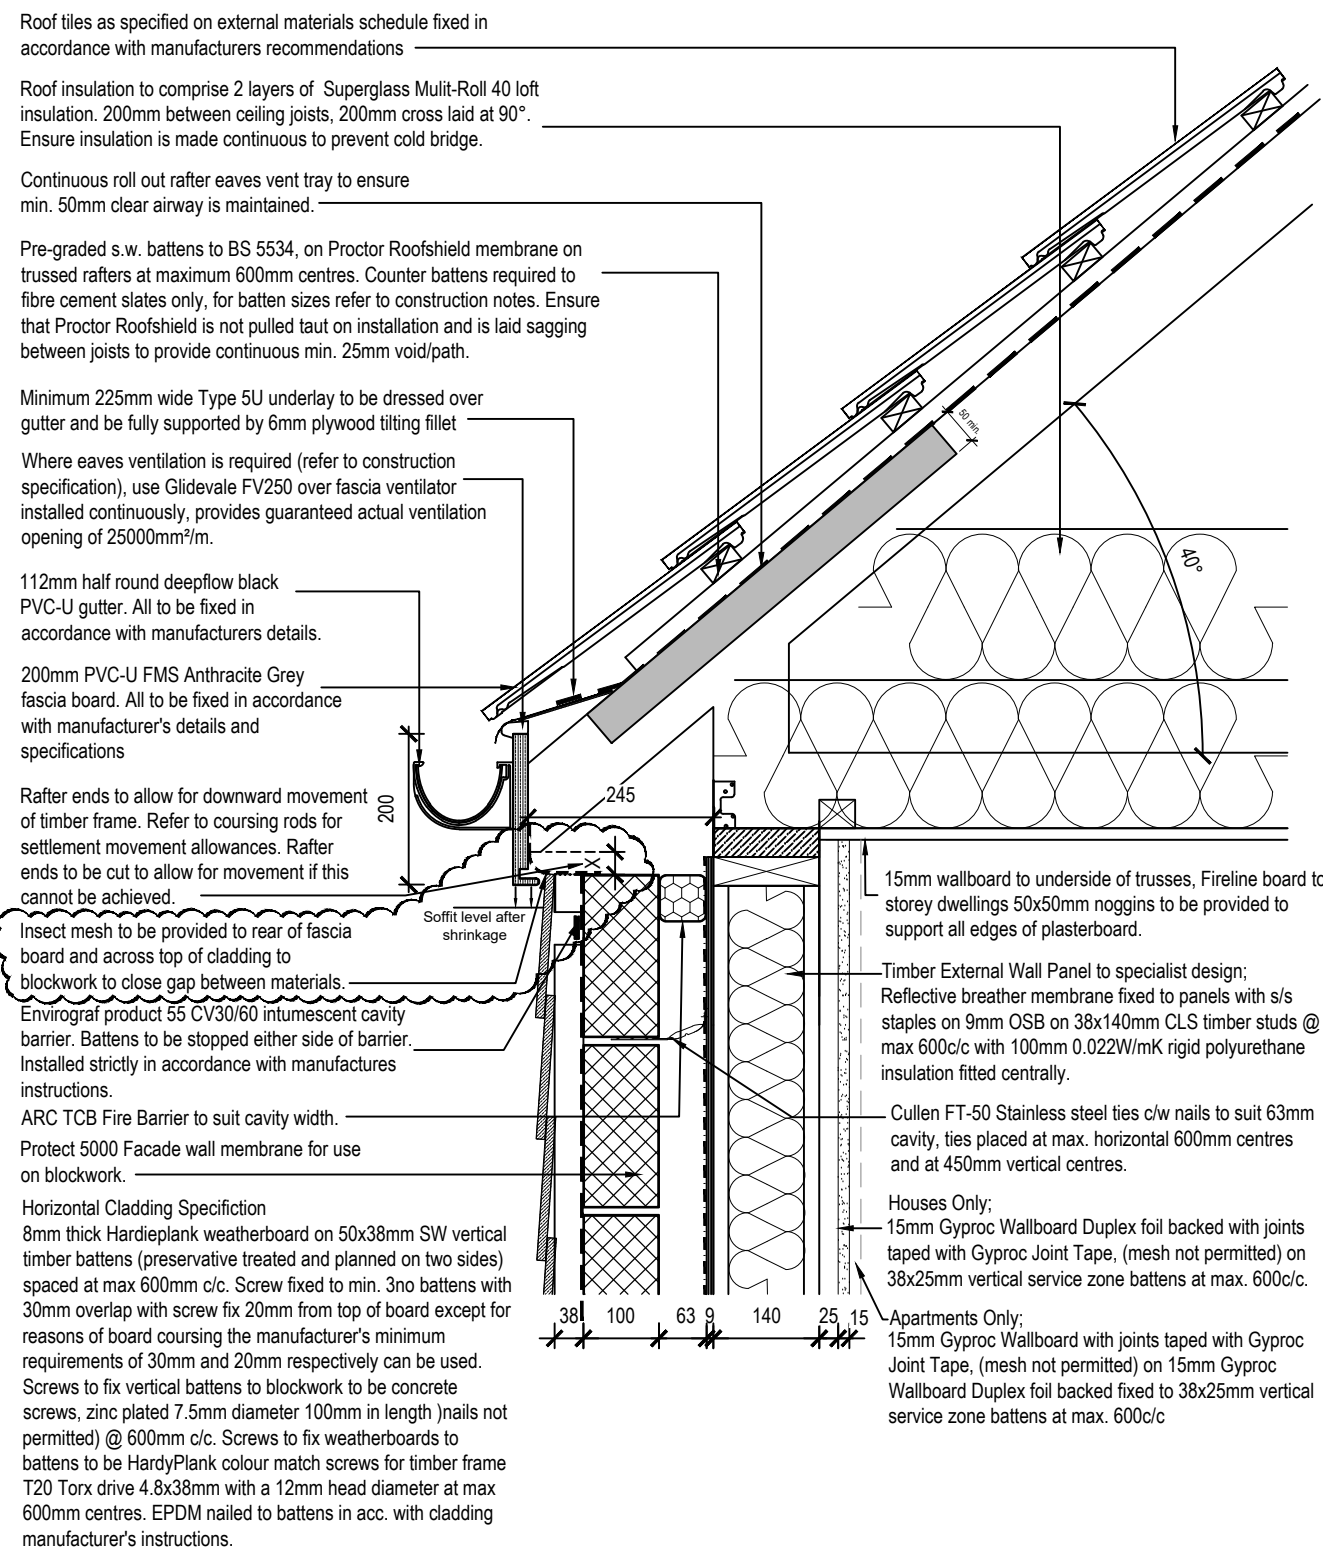

Detail 7 - Flush Eaves detail - 40° pitch (Cladding)

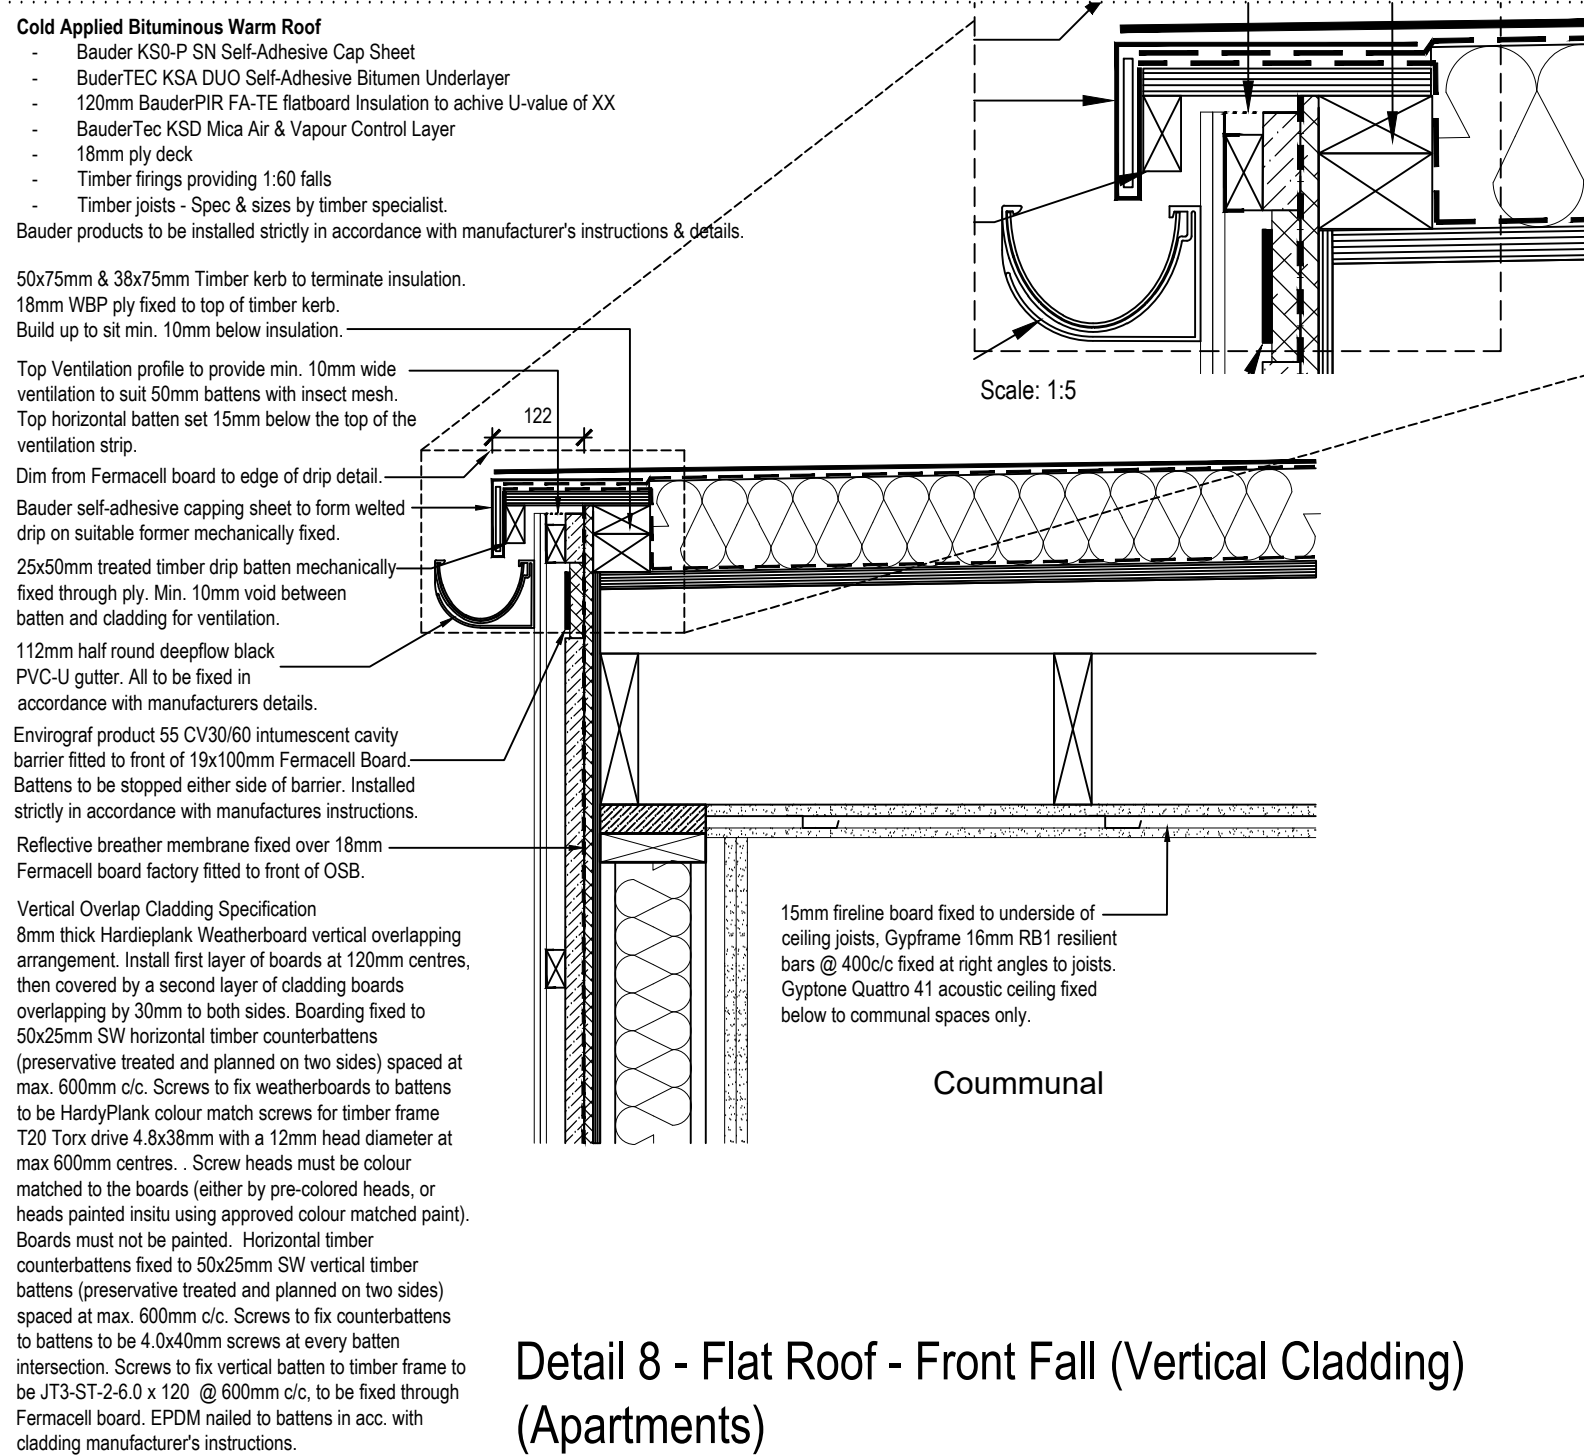

Detail 8 - Flat Roof - Front Fall (Vertical Cladding)
(Apartments)

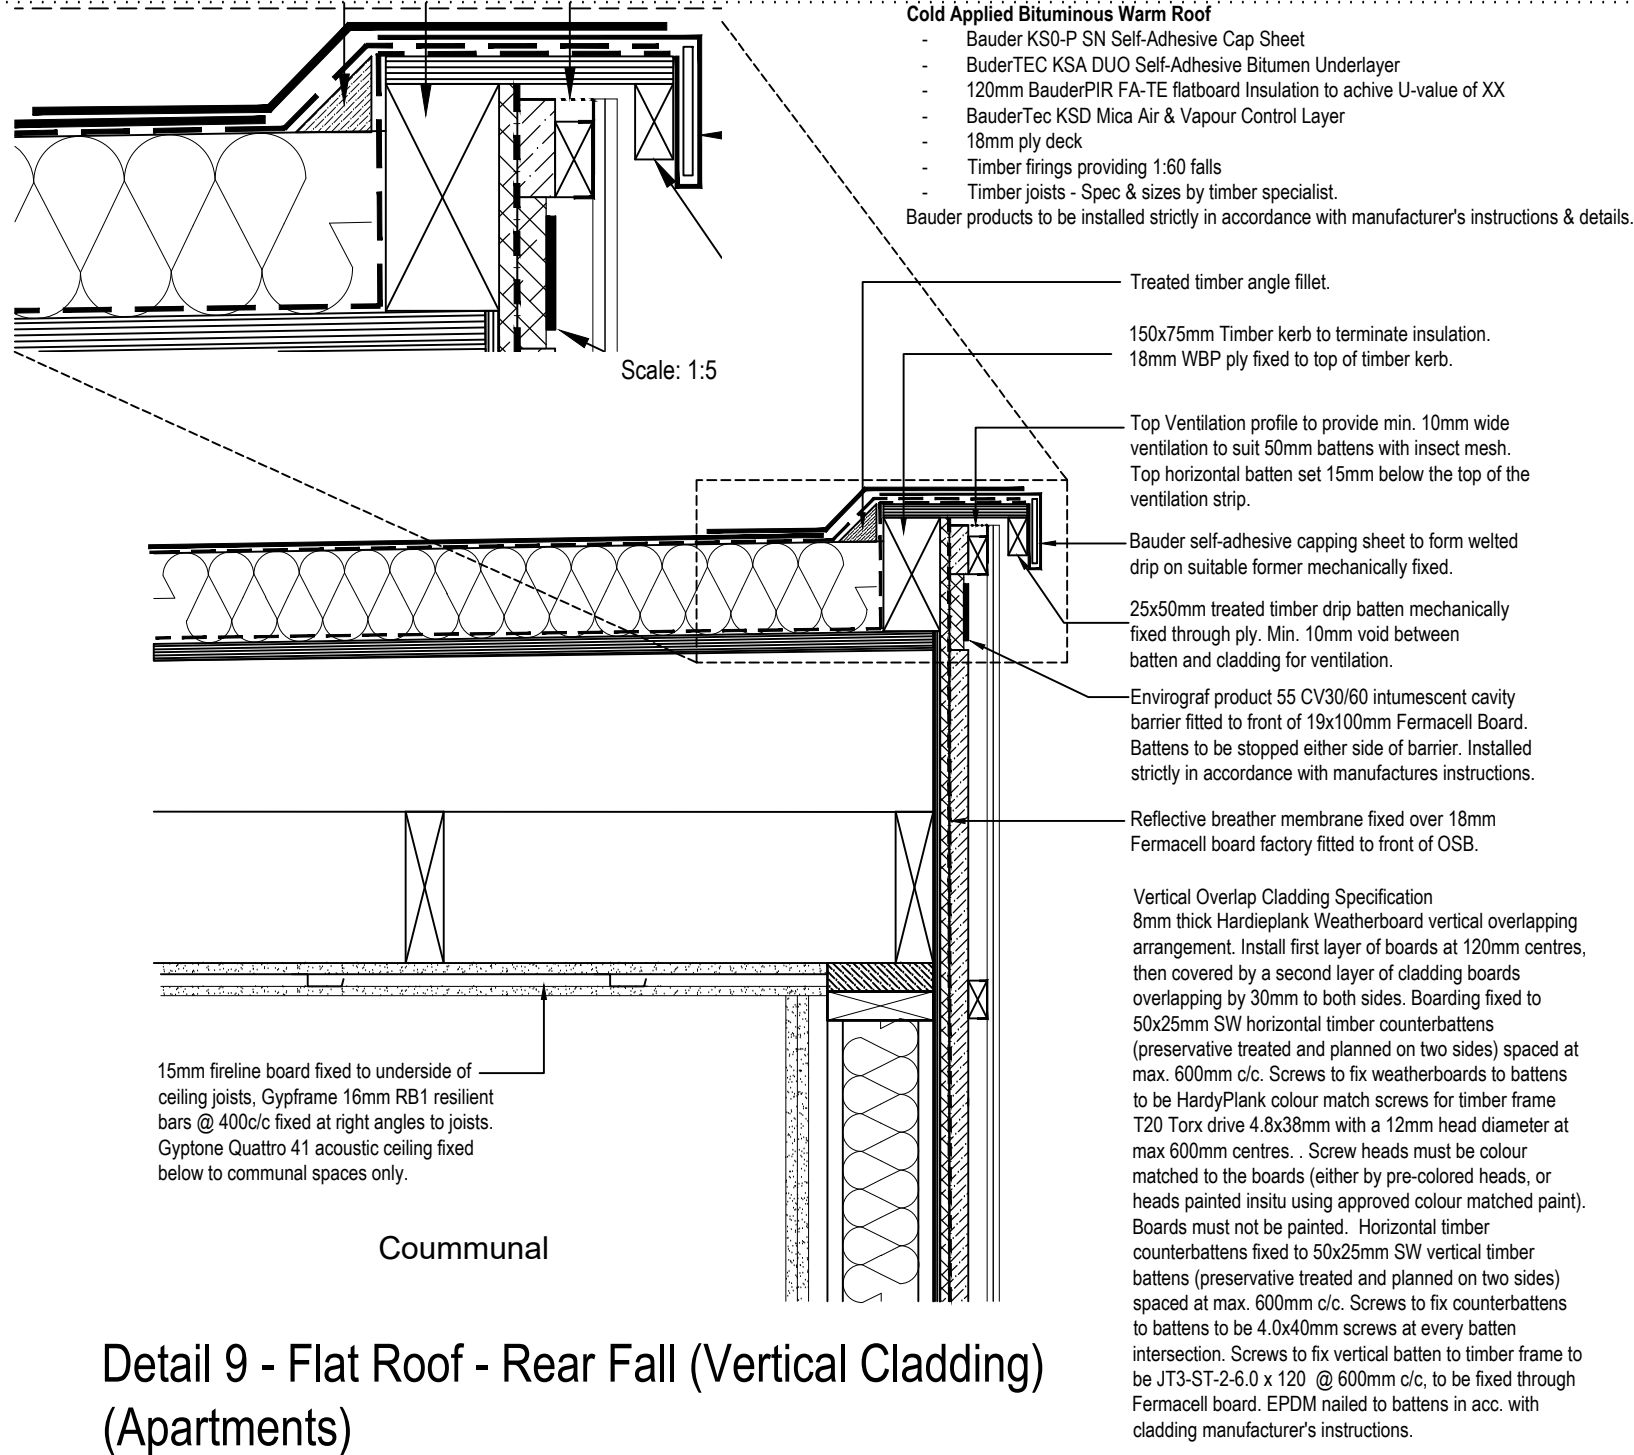

Detail 9 - Flat Roof - Rear Fall (Vertical Cladding)
(Apartments)

C4	18.07.24	INSECT MESH ADDED TO EAVES BEHIND FASCIA
C3	22.06.23	BREATHER MEMBRANE ADDED TO BLOCKWORK BEHIND CLADDING, EAVES VENTILATION CHANGED FROM PLY TO ROLLED OUT EAVES TRAY AS VISITRY SPEC
C2	24.05.22	DIM ADDED TO DRIP FACE ON DETAIL 8 & 9, 18x100mm FERMACELL BOARD ADDED TO DETAIL 8 & 9
C1	06.10.21	CONSTRUCTION ISSUE. DETAILS AMENDED.
T1	12.02.21	TENDER ISSUE
Rev:	Date:	Revision History:

Countryside Places People Love

The Drive, Broomfield
Barnet, EN4 3JF
0208 861 1111
countryside@ppl.co.uk

TREME DESIGN

Unit 513, Business & Technology
City, Watlington, Slough
Herts, SG1 2DX, Tel.No. 01438
310155 www.tremedesign.co.uk

Project:
FRECKS FARM, BURGESS HILL
RESIDENTIAL PHASE 2

Designed by:	Name:	Date:	Checked:	Name:	Date:
Drawn By:	JB	OCT 2019	Approved:	TM	OCT 2019

Scale: 1:10 @ A1
Status: CONSTRUCTION

Drawing Title:
SUPERSTRUCTURE DETAILS
Roof Details

Drawing No:	Rev:
S00034_A_DE_HB2_221	C4