




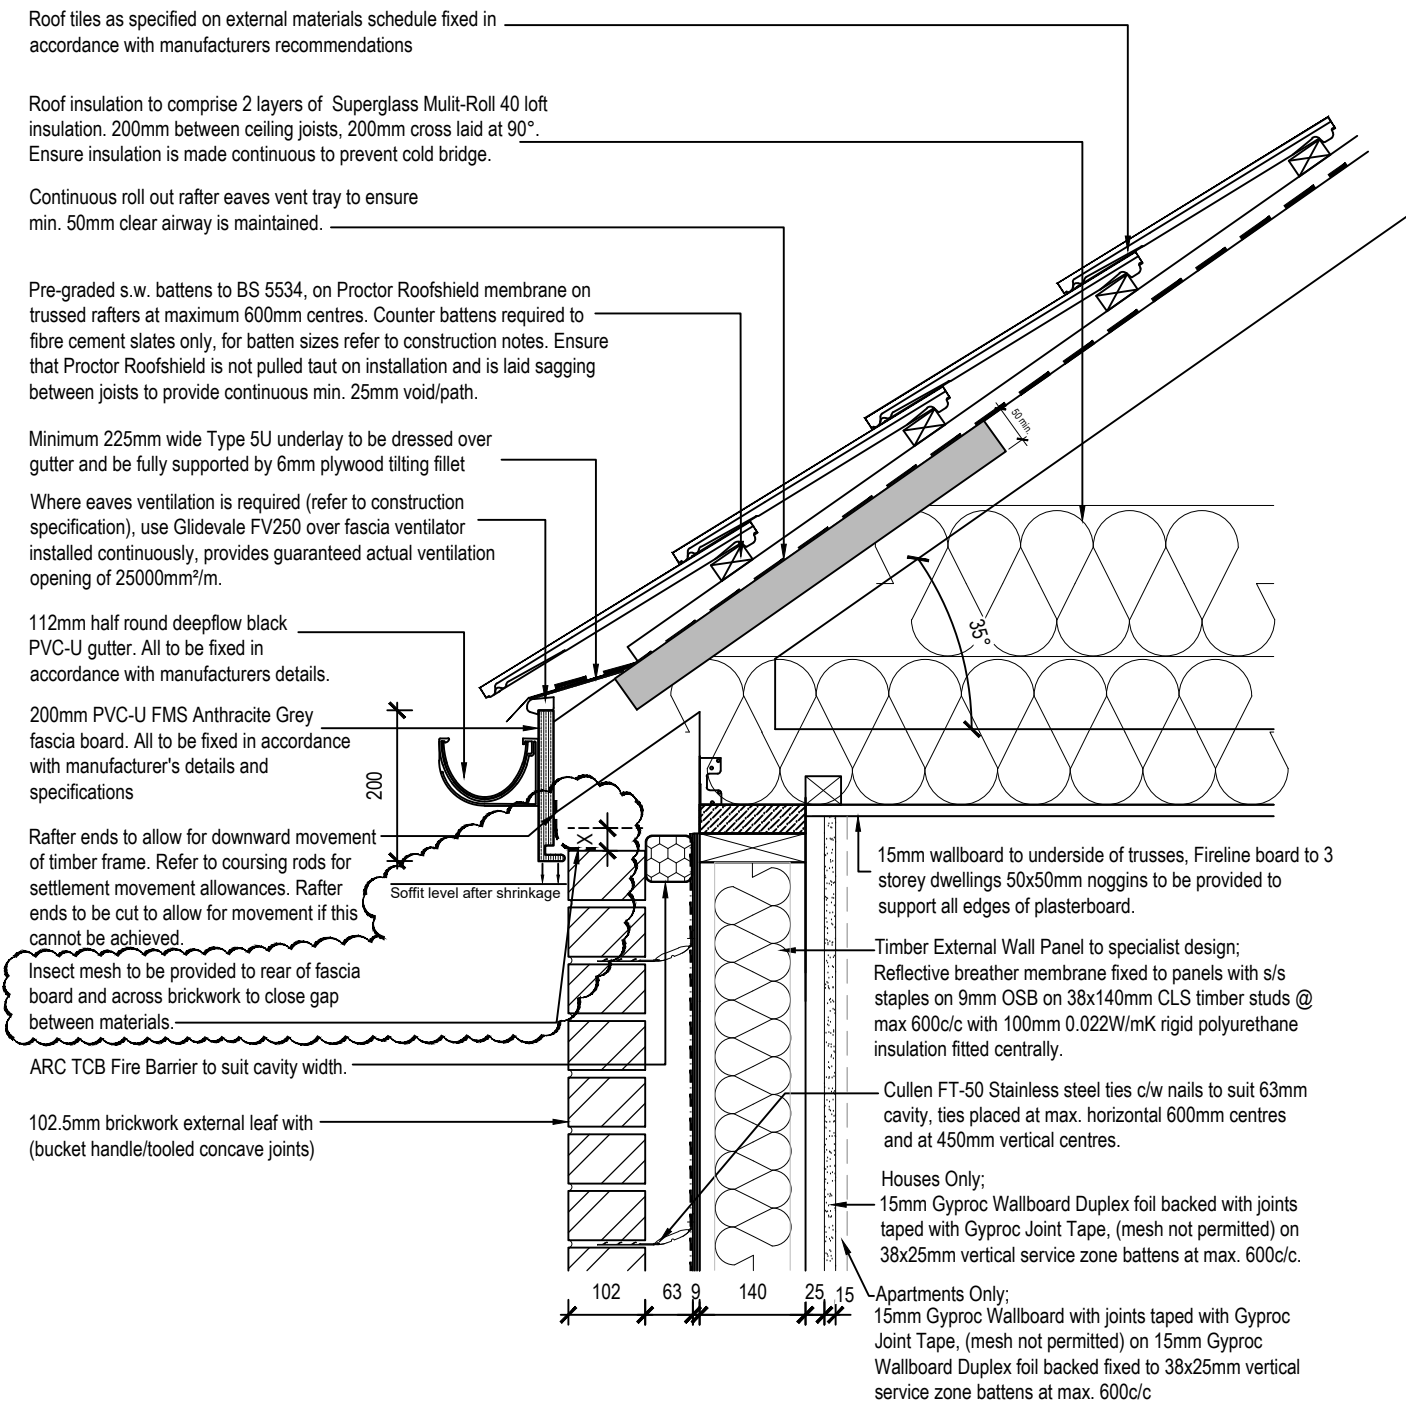


Detail 1 - Flush Eaves detail - 35° pitch (Brickwork)

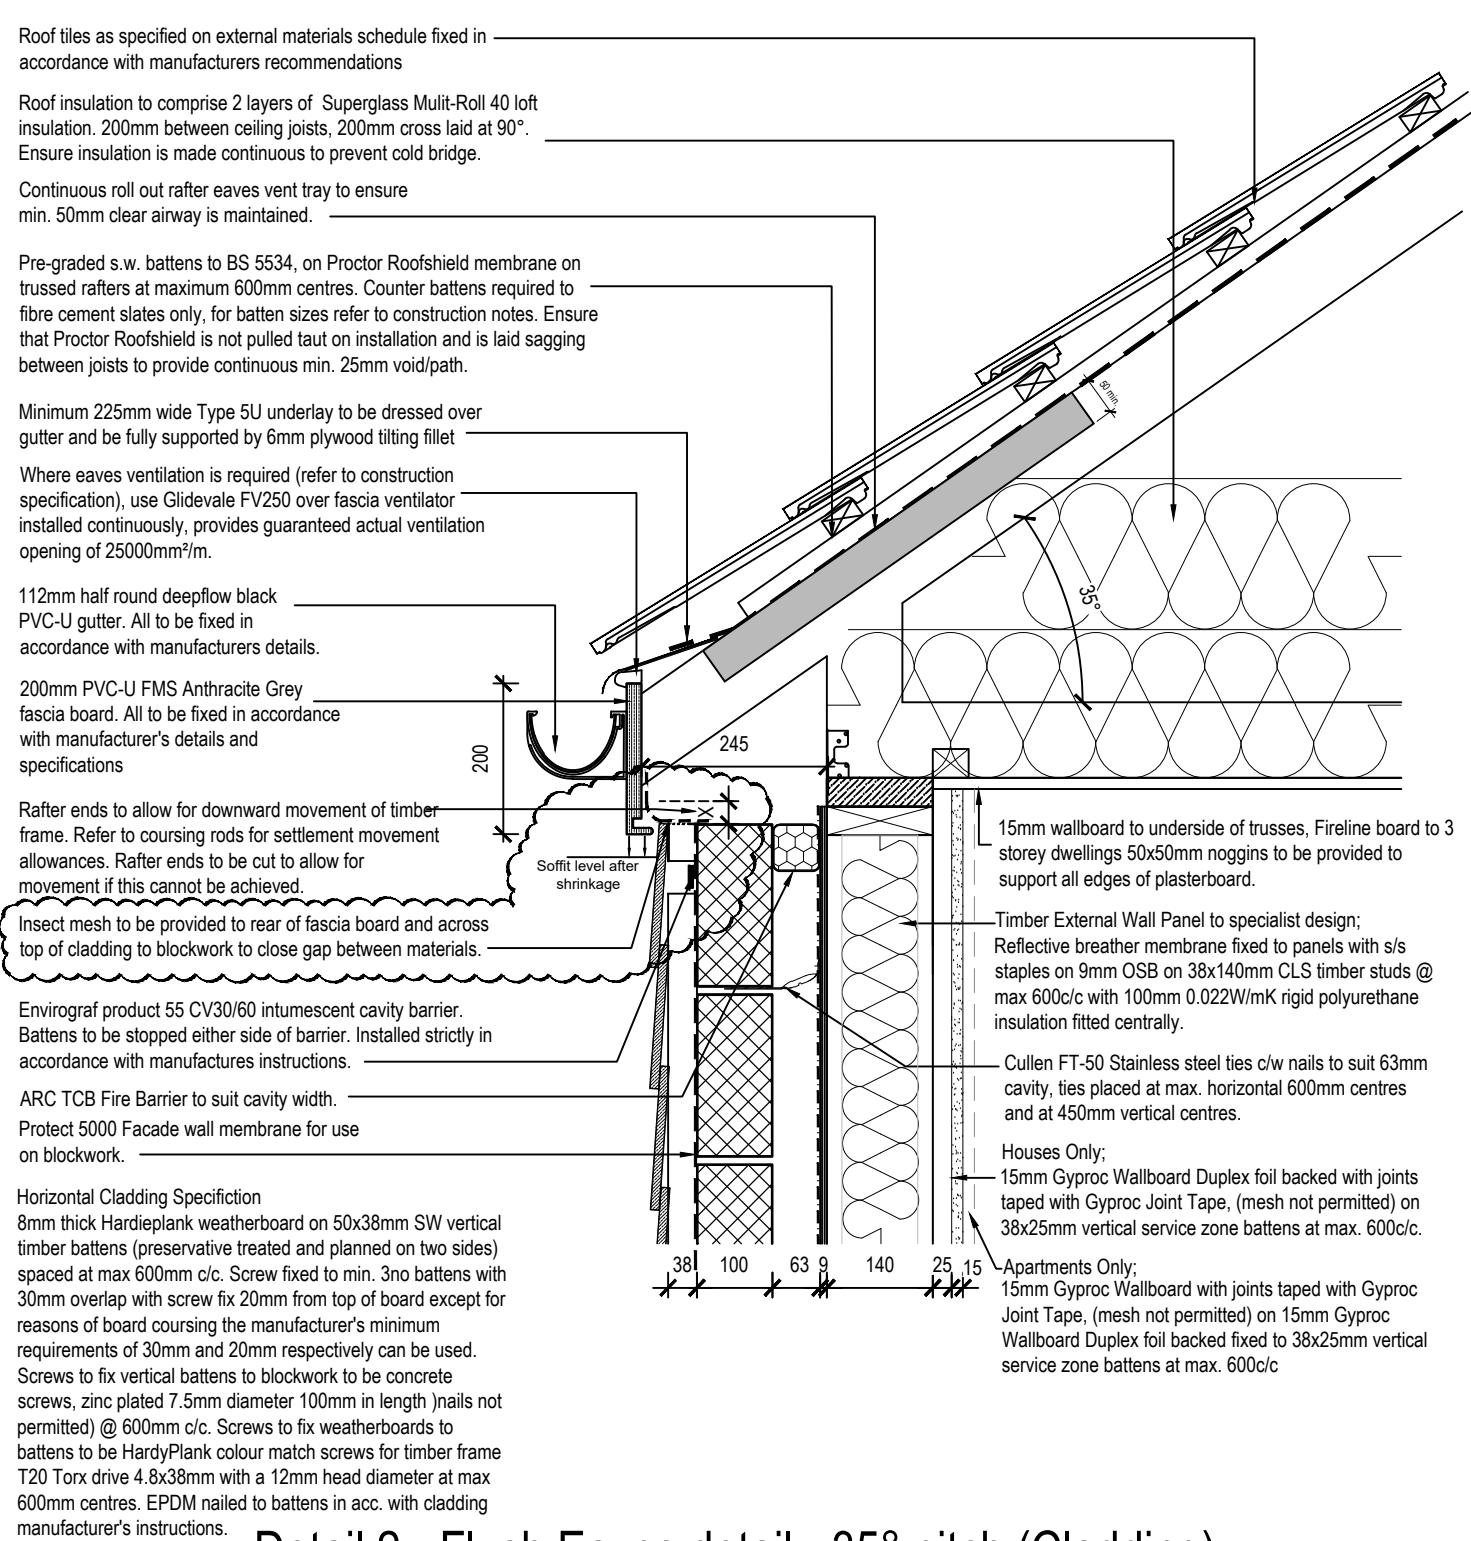


Detail 2 - Flush Eaves detail - 35° pitch (Cladding)

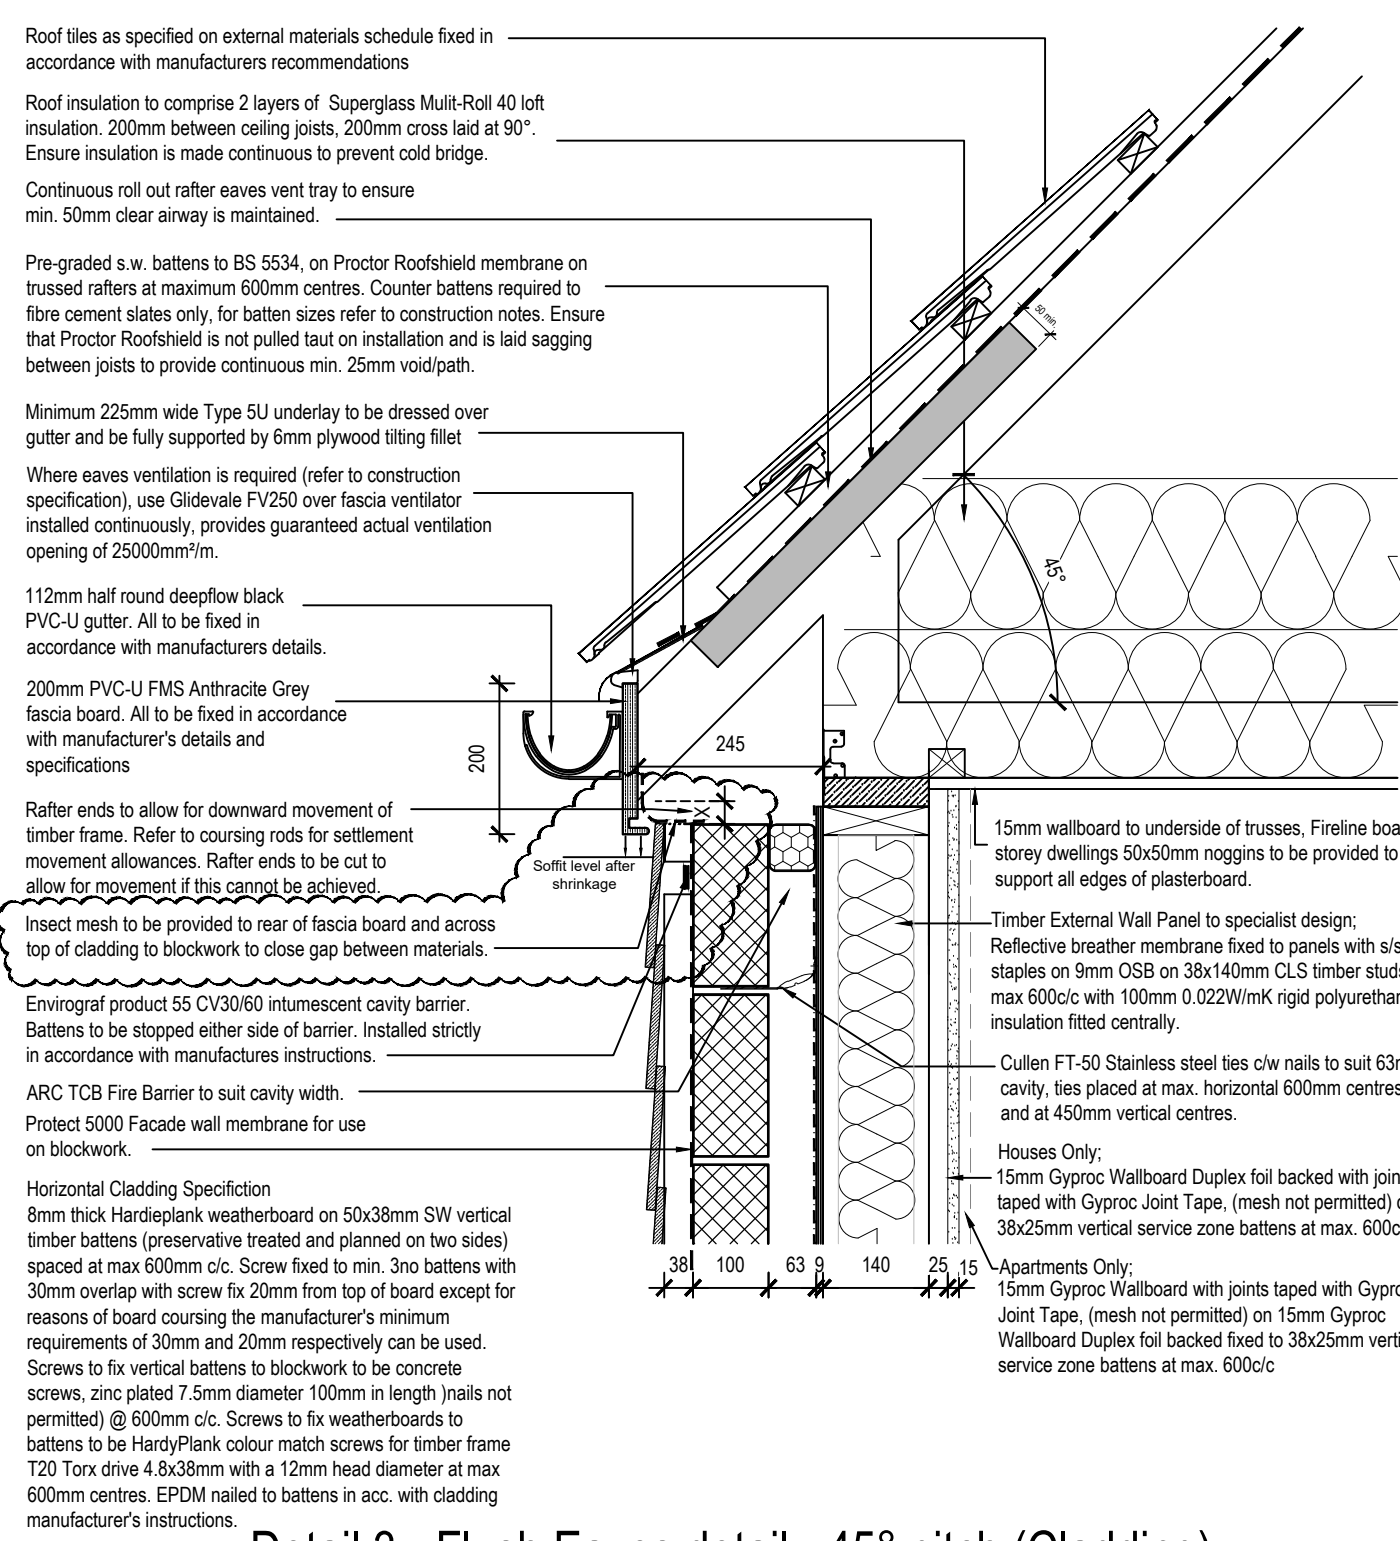


Detail 3 - Flush Eaves detail - 45° pitch (Cladding)

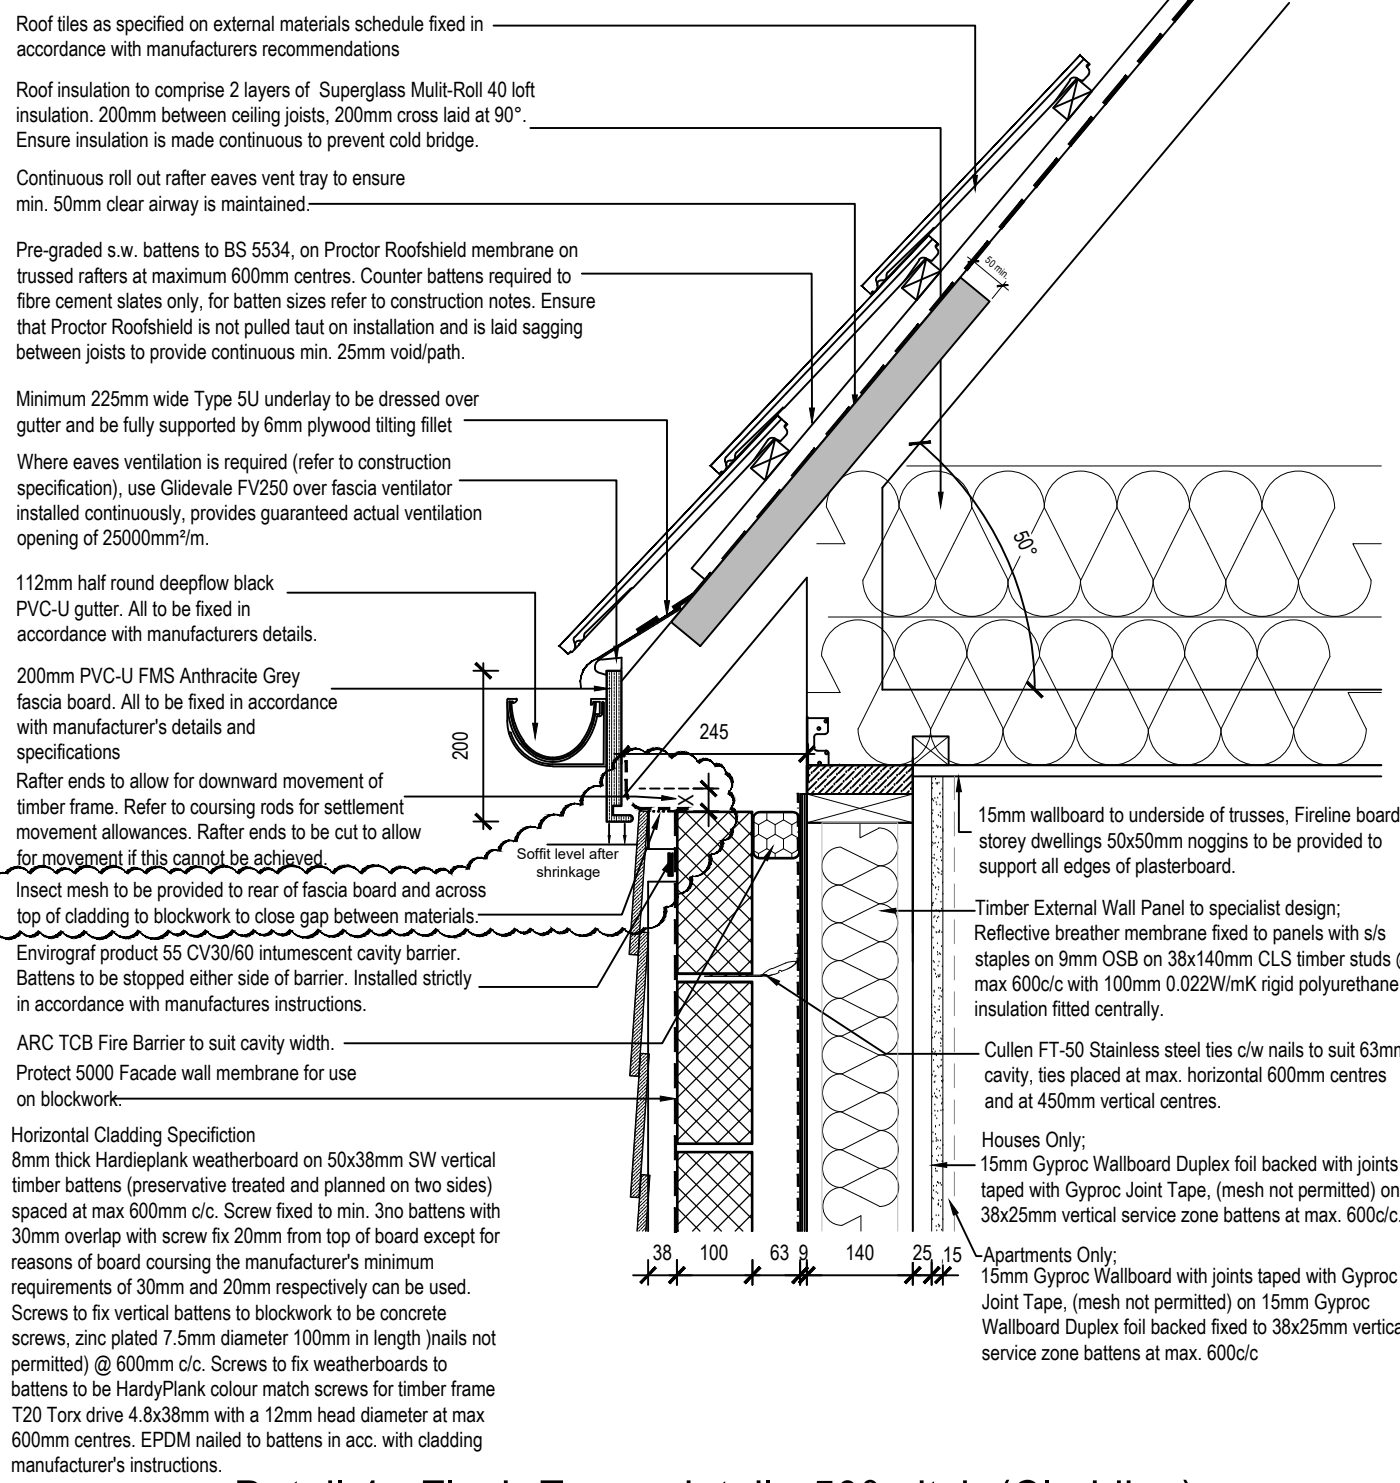


Detail 4 - Flush Eaves detail - 50° pitch (Cladding)

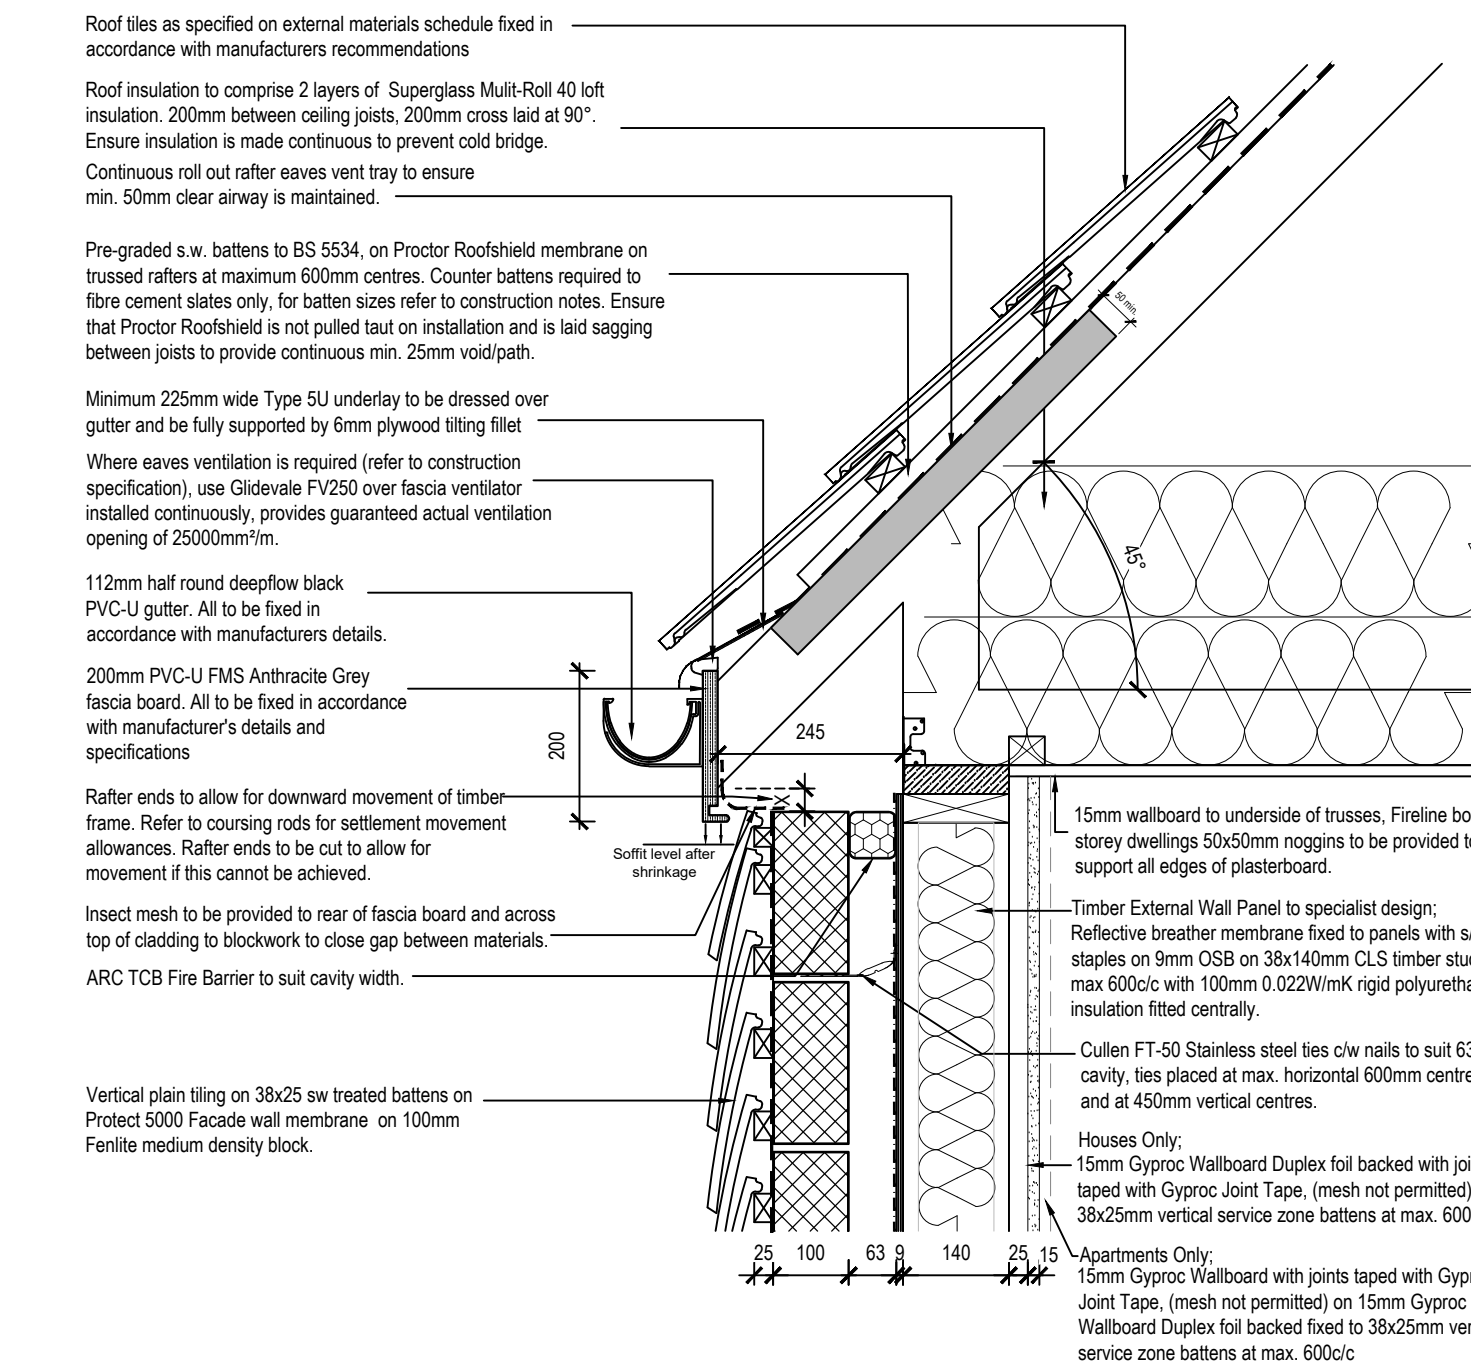


Detail 5 - Flush Eaves detail - 45° pitch (Tile Hanging)

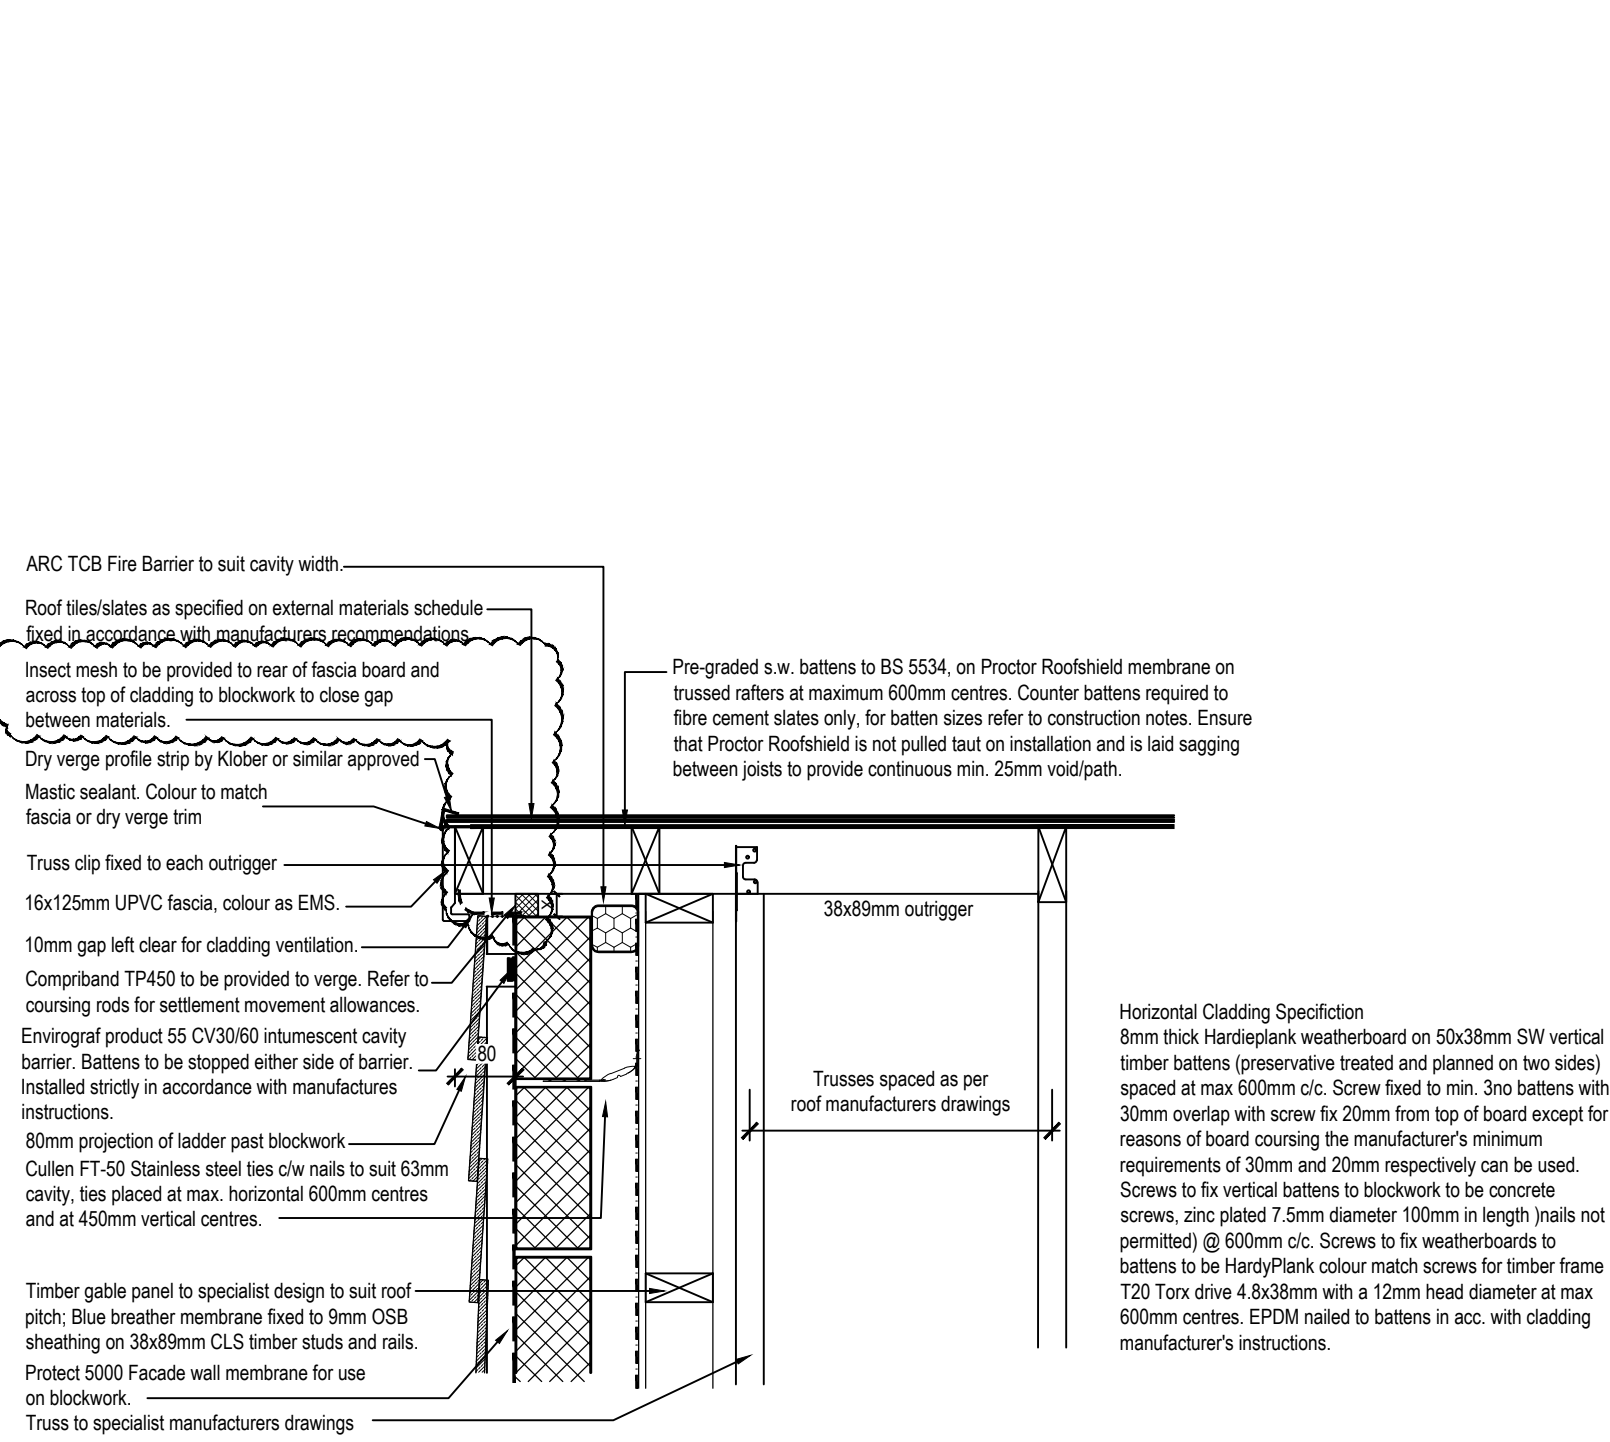

Detail 6 - Dry Verge Detail (Fibre Cement Slate & Horizontal Cladding)

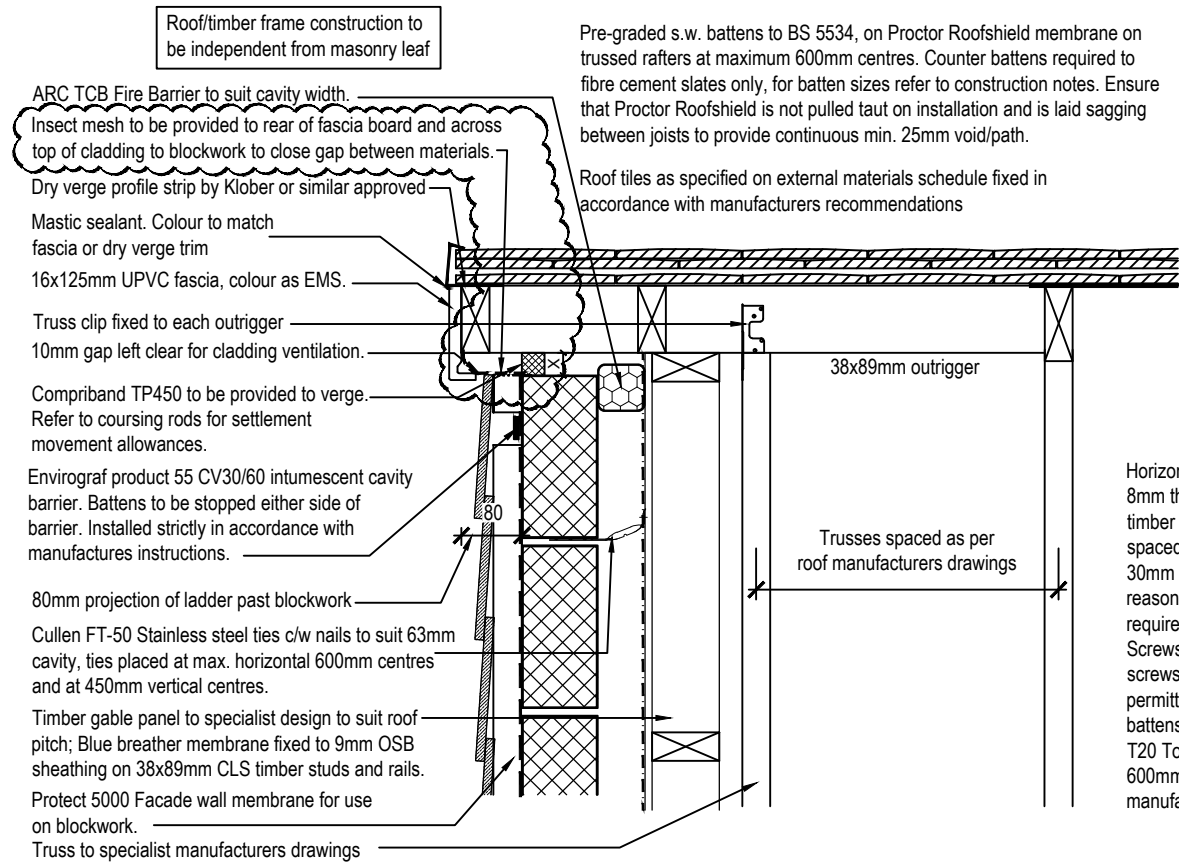

Detail 7 - Dry Verge Detail (Plain Tile & Horizontal Cladding)

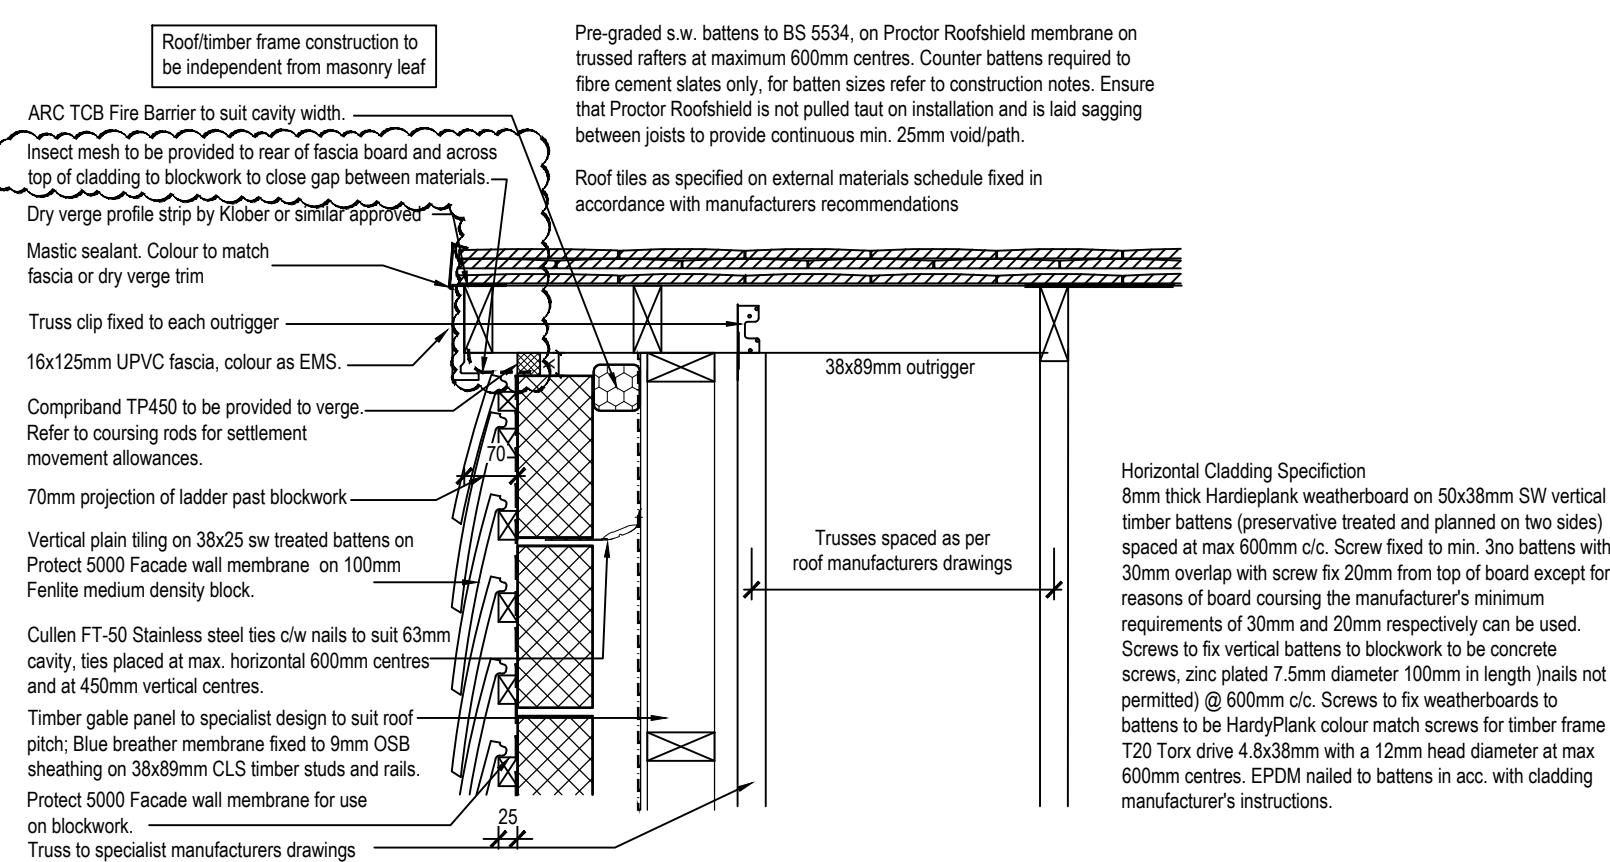

Detail 8 - Dry Verge Detail (Plain Tile & Tile Hanging)

C3	18.07.24	INSET MESH ADDED TO EAVES BEHIND FASCIA AND VERGE BEHIND BARGE BOARD
C2	22.06.23	BREATHER MEMBRANE ADDED TO BLOCKWORK BEHIND CLADDING. EAVES VENTILATION CHANGED FROM FLY TO ROLLED OUT EAVES TRAY AS VISTRY SPEC
C1	06.10.21	CONSTRUCTION ISSUE. DETAILS AMENDED.
T1	12.02.21	TENDER ISSUE
Rev:	Date:	Revision History:

Countryside House
The Dials, Birmingham
B2 4JH
0121 734000
countryside-people.com

Unit 513, Business & Technology
City, Business & Technology
Herts, SG1 20X, Tel No. 01438
310765 www.trevedesign.co.uk

Project:	FRECKS FARM, BURGESS HILL RESIDENTIAL PHASE 2
----------	---

Designed by:	Name:	Date:	Checked:	Name:	Date:
Drawn By:	JB	OCT 2019	Approved:	TM	OCT 2019

Scale:	1:10@ A1	Status:	CONSTRUCTION
--------	----------	---------	--------------

Drawing Title:	SUPERSTRUCTURE DETAILS Roof Details
----------------	--

Drawing No:	S00034_A_DE_HB2_223	Rev:	C3
-------------	---------------------	------	----