




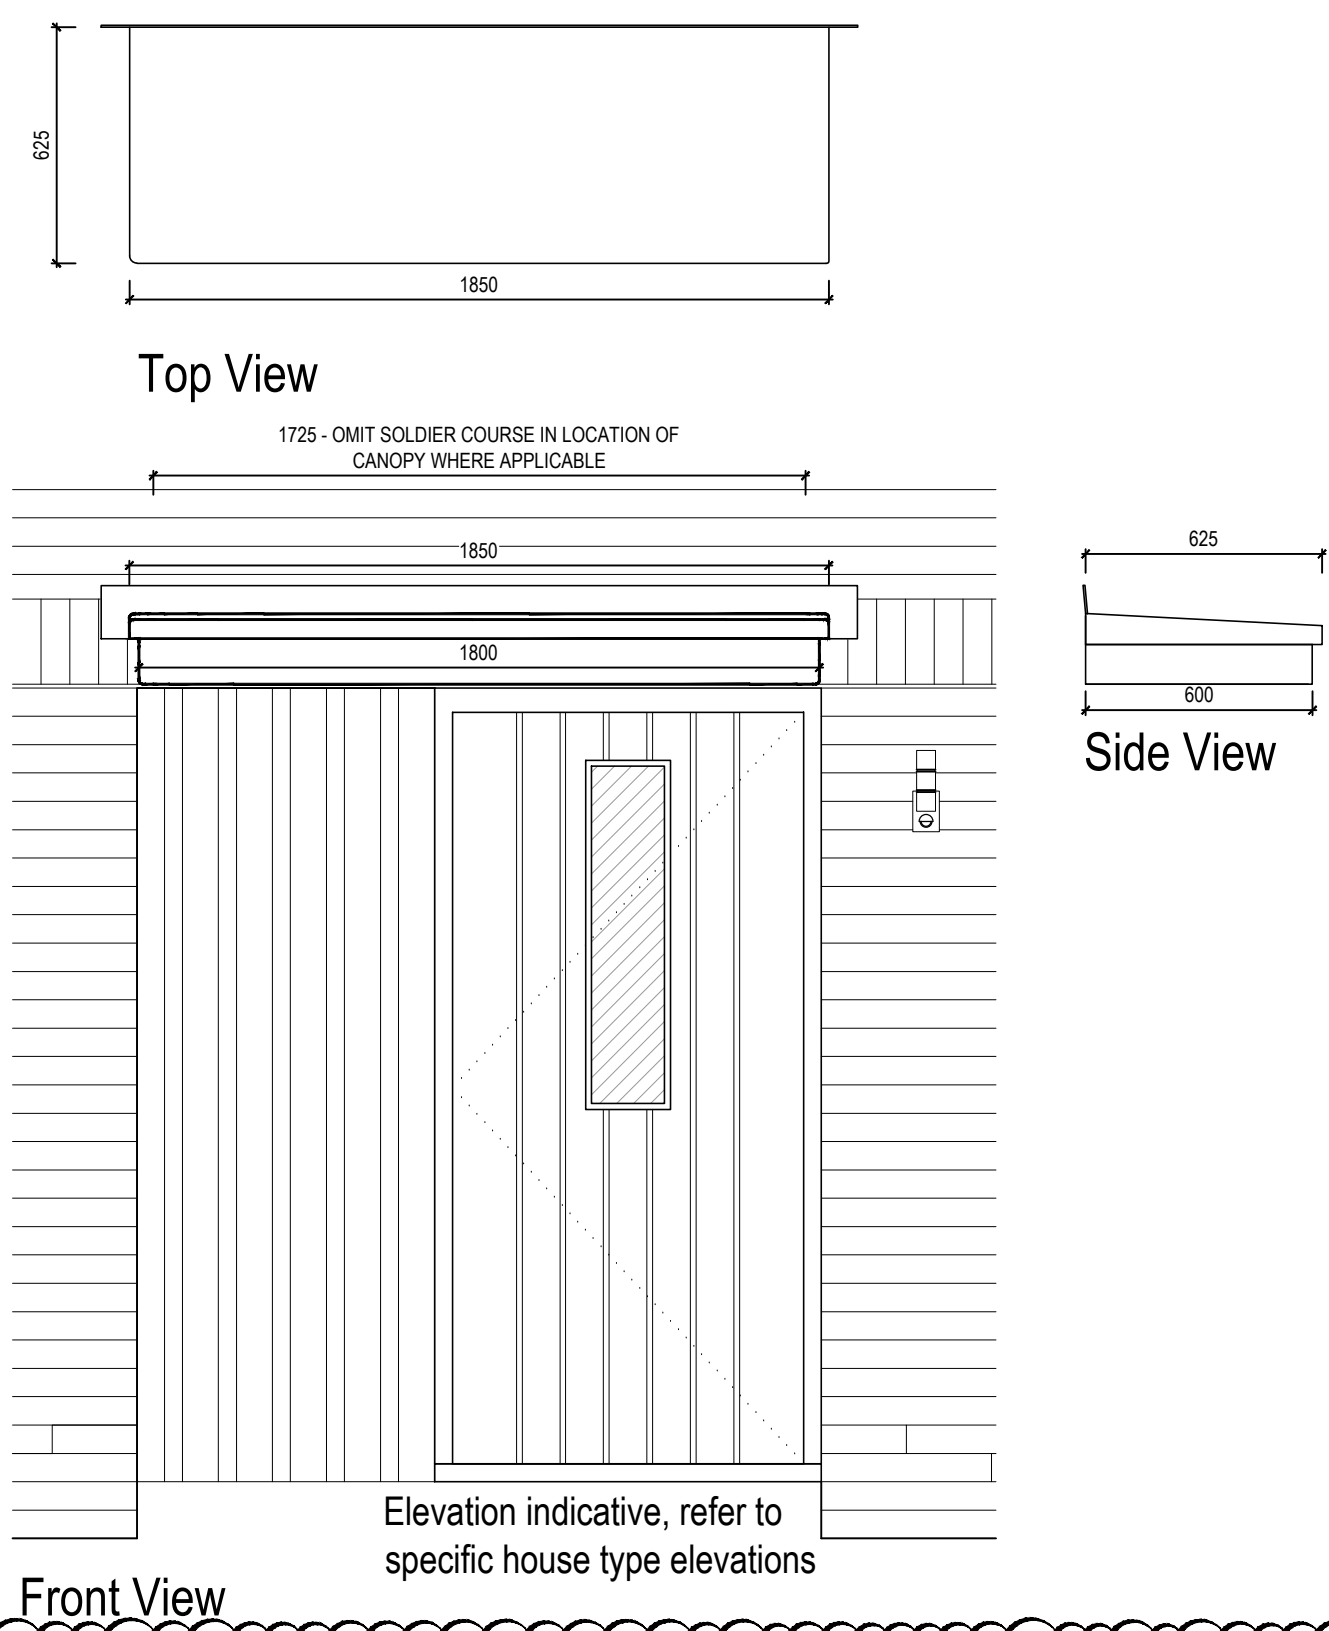

Canopy 1 - House Type B & D - 5no. (Plots 203 - 207 old regs)
Scale 1:20

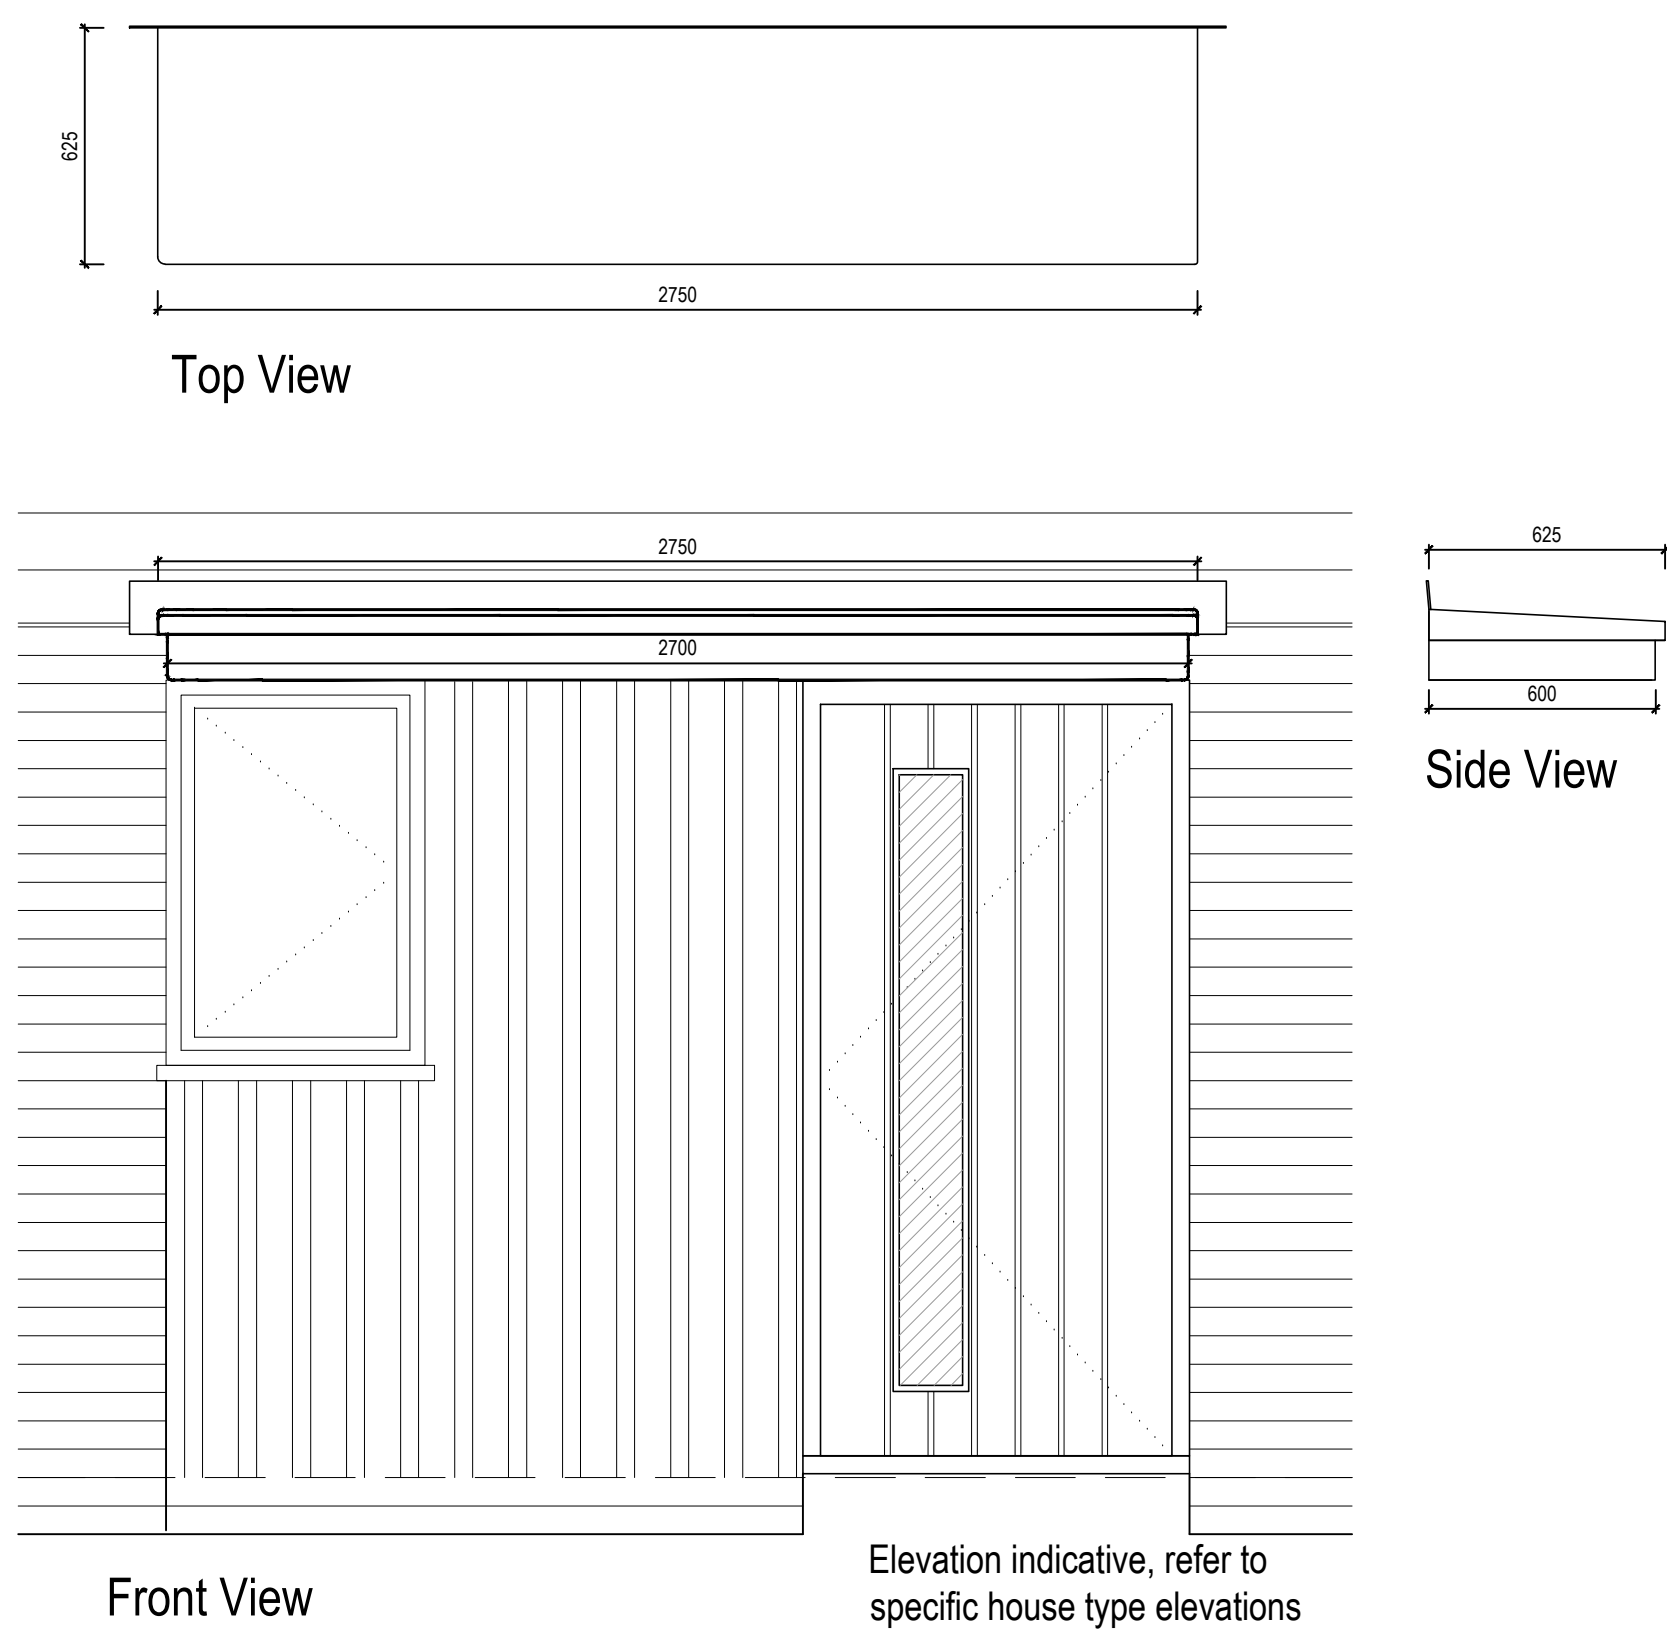

Canopy 3 - House Type S - 1no. (Plot 208 on old regs)
Scale 1:20

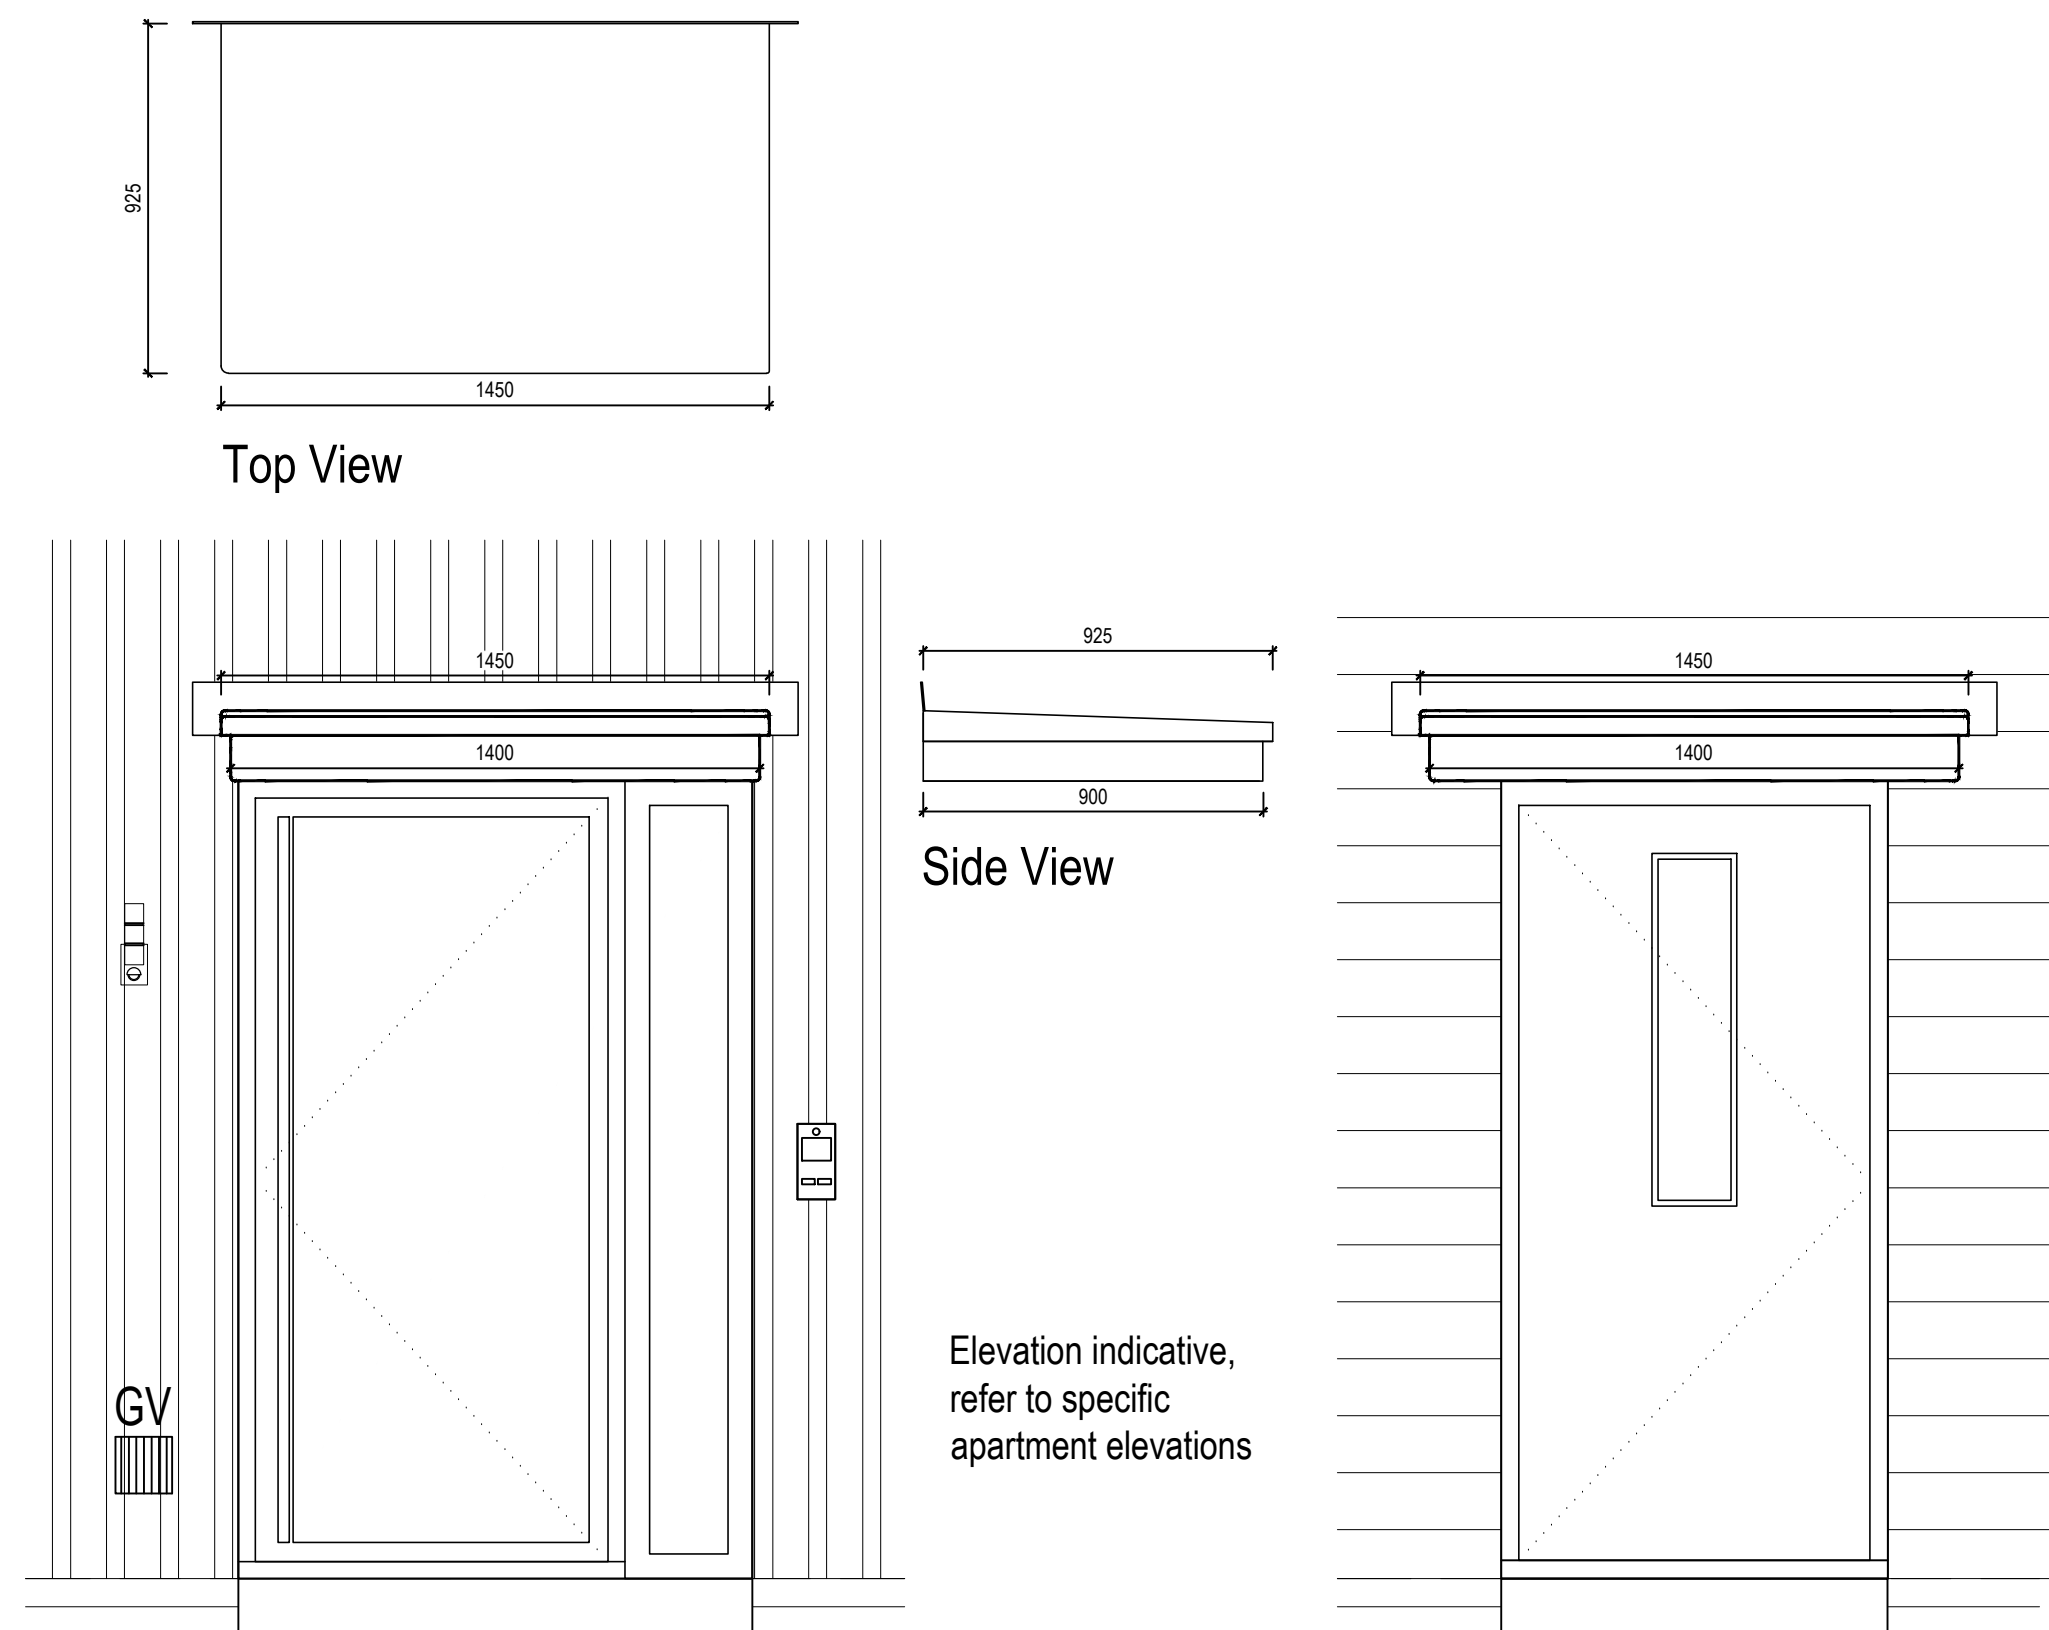


Front View - Typical Communal Entrances

Front View - Typical Private Entrance

Canopy 4 - Apartment Block 9 - 2no. (1 to communal & 1 Private)
Scale 1:20


GRP canopies to be supplied in the profile and sizes as indicated. To be installed strictly in accordance with manufacture's instructions.

All Canopies fixed back to brick/block excluding the below:
- Block 11 Communal's - 2no.
- Block 14 Communal's - 1no.
Totaling 3 number fixing back to timber frame.

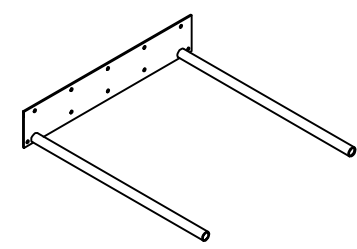


Isometric View

11mm Diameter hole for fixings as noted opposite. Number of holes required dependent on size of canopy and support bracket supplied.

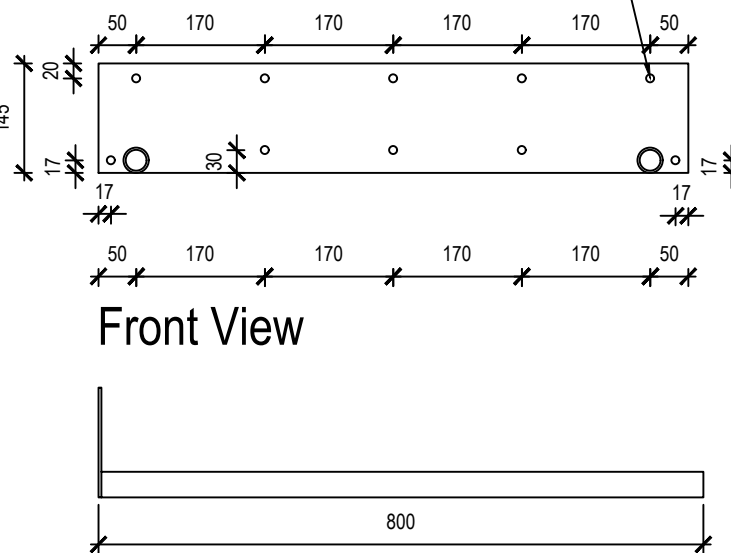


Side View


Typical Concealed Steel Bracket
Scale 1:10

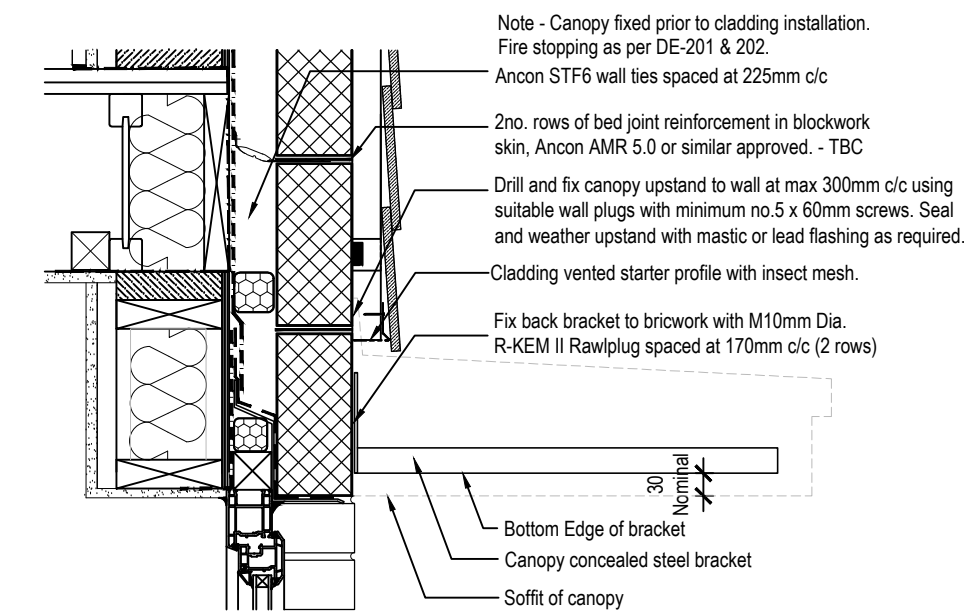

Fixing Position (Block)

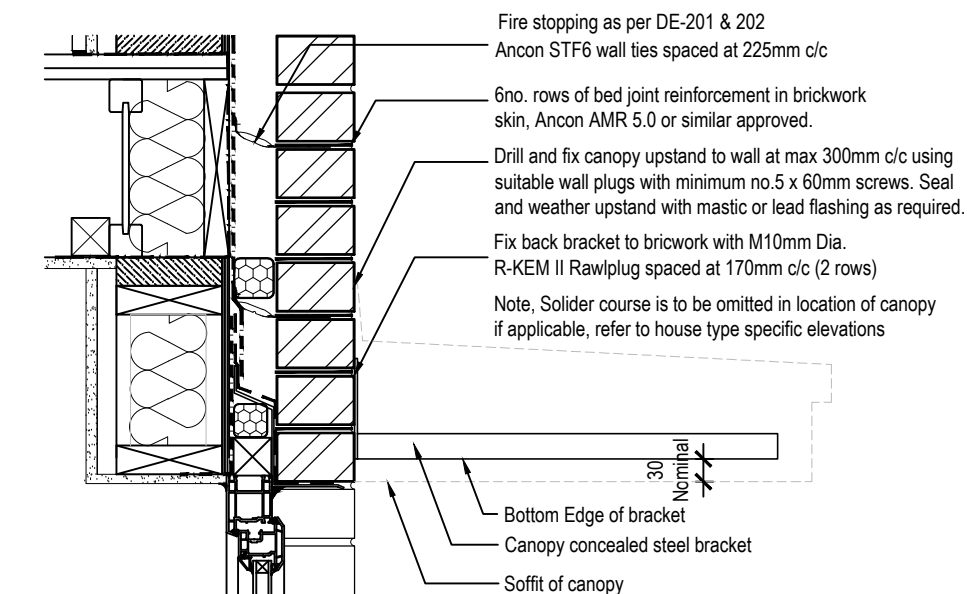

Fixing Position (Brick)

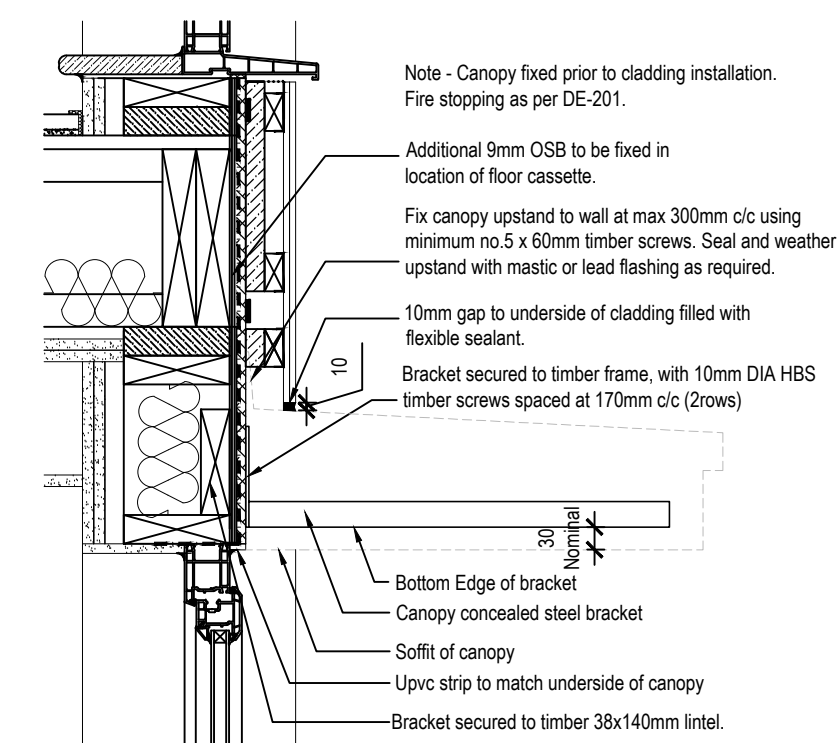

Fixing Position (Vertical Cladding)

C2	28.05.23	CANOPY 1, 3 & 4 PLOT ALLOCATION AMENDED TO SUIT OLD REGS. CANOPY 2 & 5 OMITTED AS ON 2021 REGS
C1	06.10.21	CONSTRUCTION ISSUE
T1	12.02.21	TENDER ISSUE
Rev:	Date:	Revision History

The Drive, Bromwood
Brom, CV13 3JF
01454 811885
www.countrysidegroup.co.uk

Unit 513, Business & Technology City,
Bosworth Drive, Birmingham, B60 1DQ,
Tel No. 01458 310185
www.trevedesign.co.uk

Project:
FREEKES FARM, BURGESS HILL
RESIDENTIAL PHASE 2

Designed by:	Name:	Date:	Checked:	Name:	Date:
Drawn By:	JB	OCT 2019	Approved:	TM	OCT 2019

Scale: 1:20 @ A1
Status: CONSTRUCTION

Drawing Title:
SUPERSTRUCTURE DETAILS
Canopy Details

Drawing No: S00034_A_DE_HB2_240	Rev: C2
------------------------------------	------------