


----- red dashed line indicates demolition or removal


SCALE BAR 1 : 100

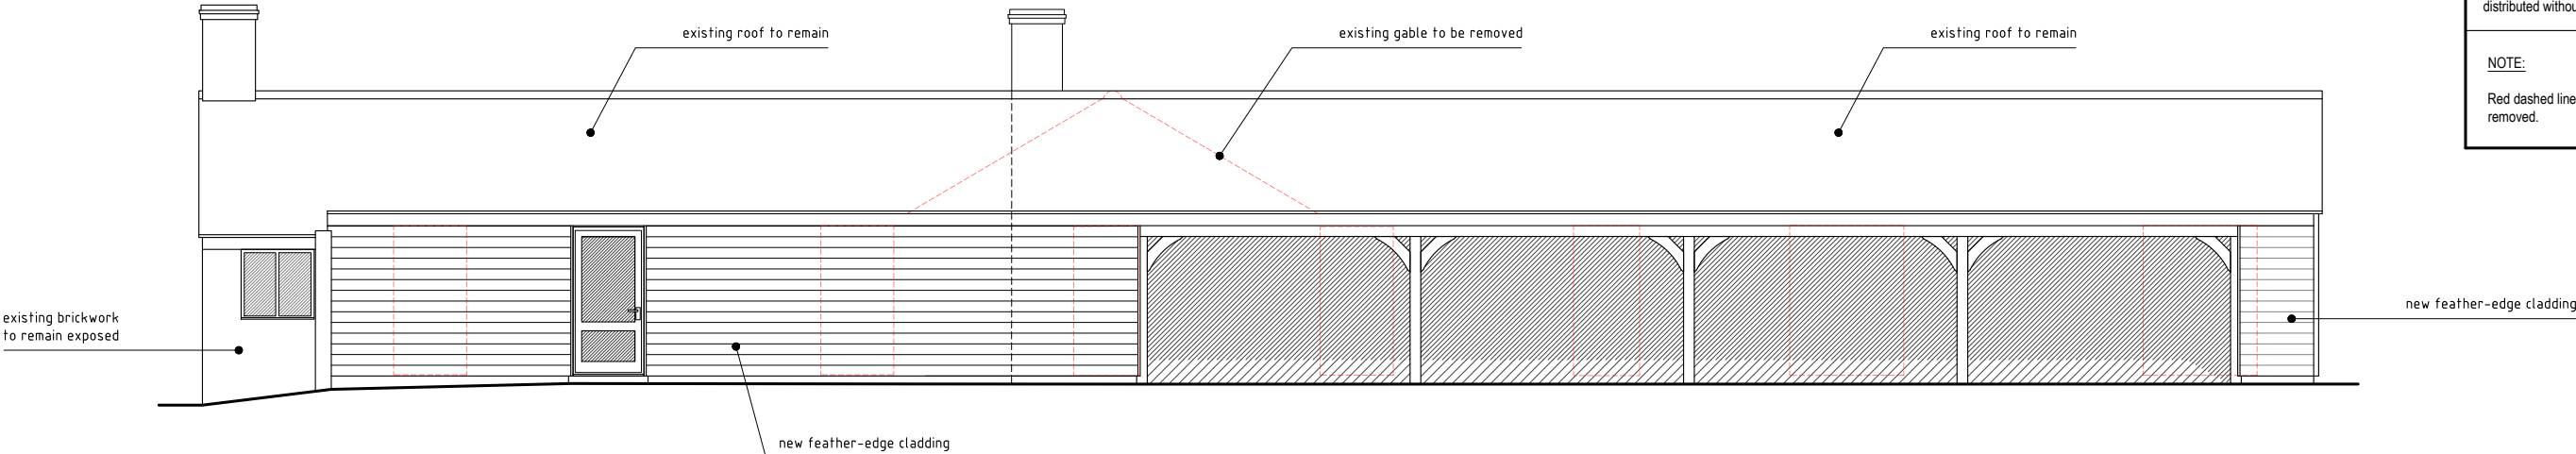


PROPOSED ELEVATION A
SCALE 1:100



PROPOSED ELEVATION B
SCALE 1:100

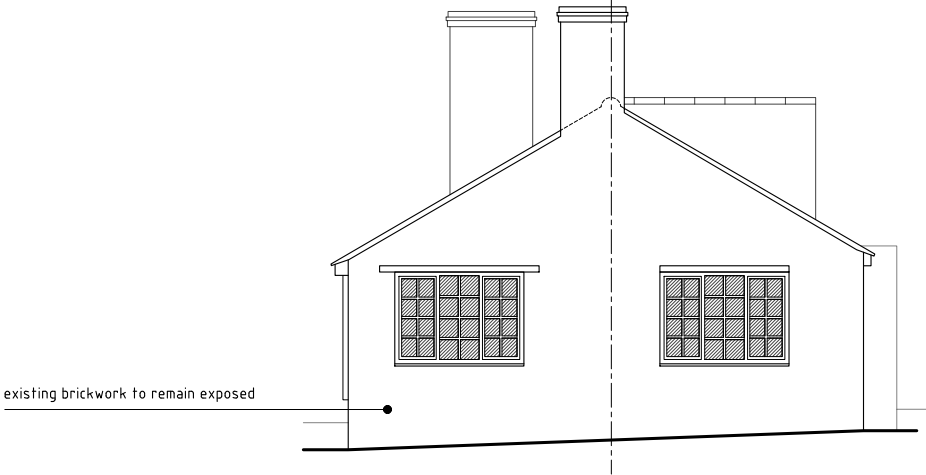

PROPOSED ELEVATION D
SCALE 1:100

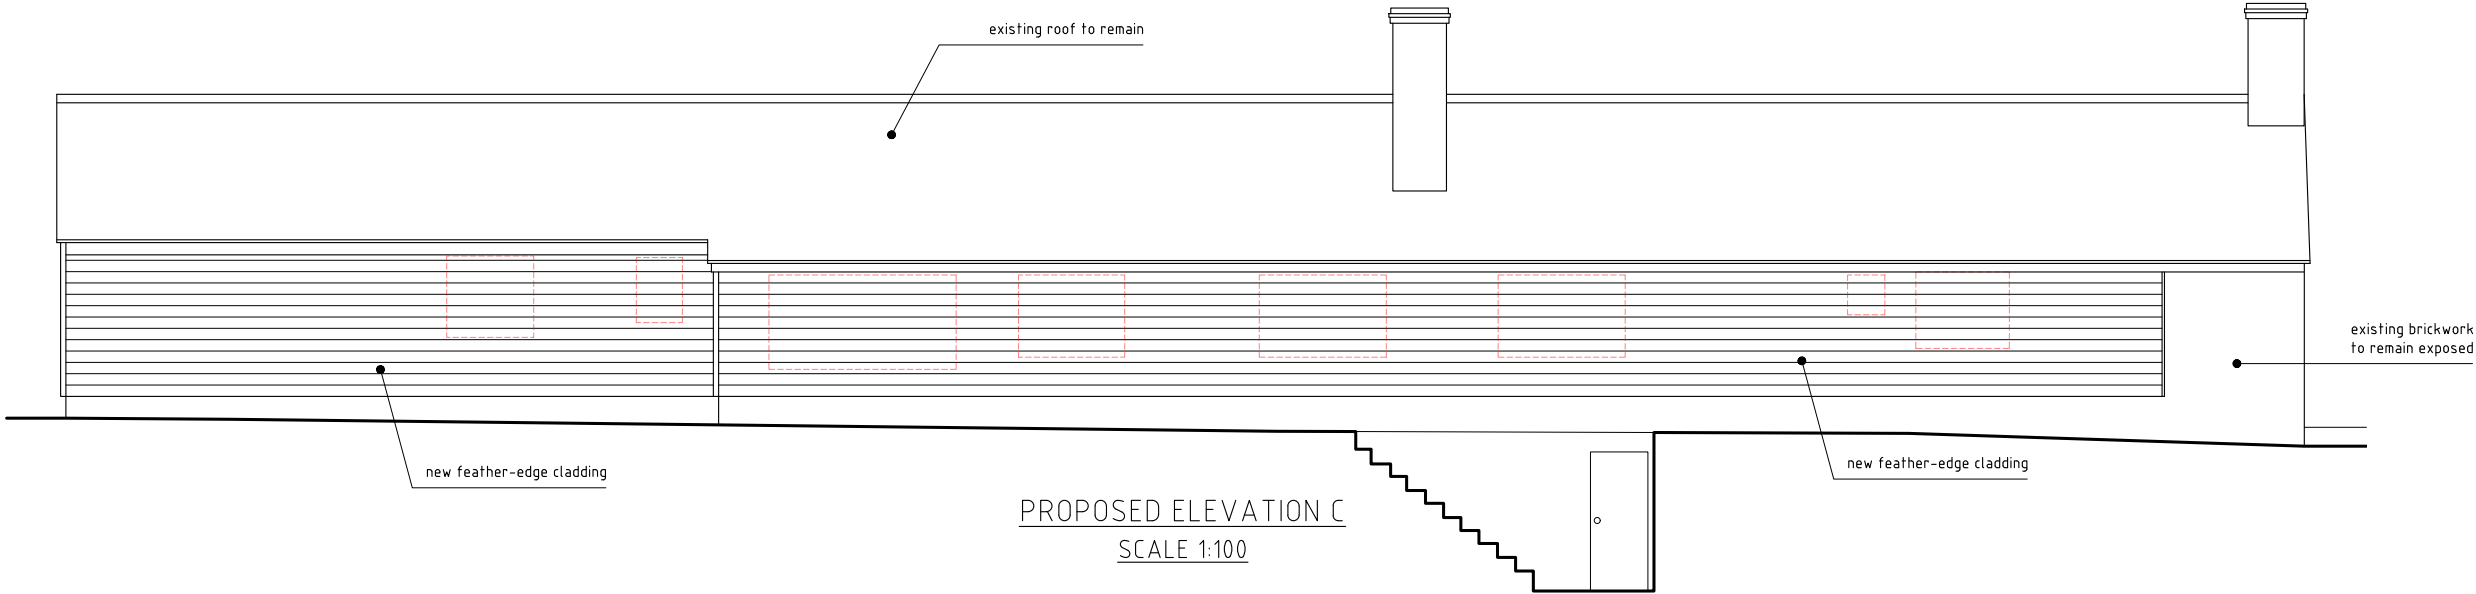

PROPOSED ELEVATION C
SCALE 1:100

DISCLAIMER NOTES:

Do not scale from these drawings except for planning purposes.
Please report any discrepancies to M-Design immediately.
All dimensions are to be checked on site before work commences.

M-Design owns the copyright to all drawings and illustrations contained within this document, including engineers calculations and any photographs attached.
Non of the attached media is to be copied or distributed without the permission of M-Design.

NOTE:

Red dashed line indicates existing features to be removed.

Rev.	Date	Revisions
M - Design  40 Blackthorns, Hurstpierpoint West Sussex, BN6 9TF Telephone: 01273 835512 Mobile: 07779 859172		

Project
**THE CONSERVATORY
DUCKYLS
EAST GRINSTEAD
RH19 4LP**

Job Title
**PROPOSED CARPORT
AND ALTERATION TO
EXISTING OUTBUILDING**

Drawing Title
PROPOSED ELEVATIONS

Nett Floor Area

Scale
1:100 @ A3

Date
21/02/25

Drawn by
MEM

Dr. Ref. MD/179/05	Rev. -
------------------------------	------------------