


Do not scale drawing. Figured dimensions to be worked to in all cases

CDM REGULATIONS 2015. All current drawings and specifications for the project must be read in conjunction with the Designer's Hazard and Environment Assessment Record

All intellectual property rights reserved

Scale @ A1 1:100

Status
S0 - Preliminary / Tender

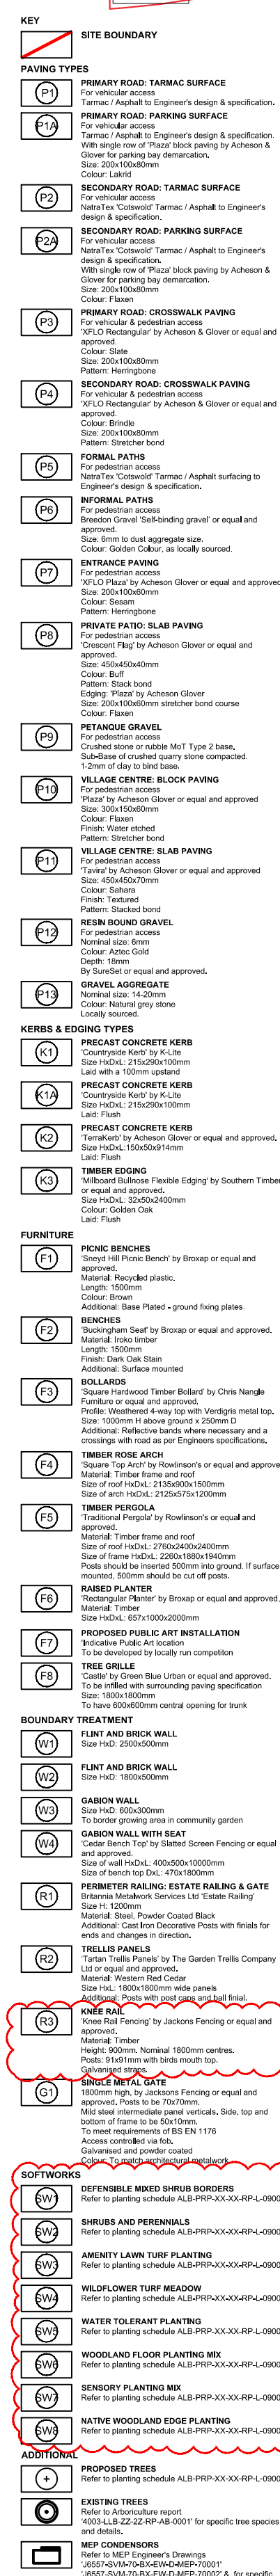

PRP prp-co.uk
London
020 7653 1200