


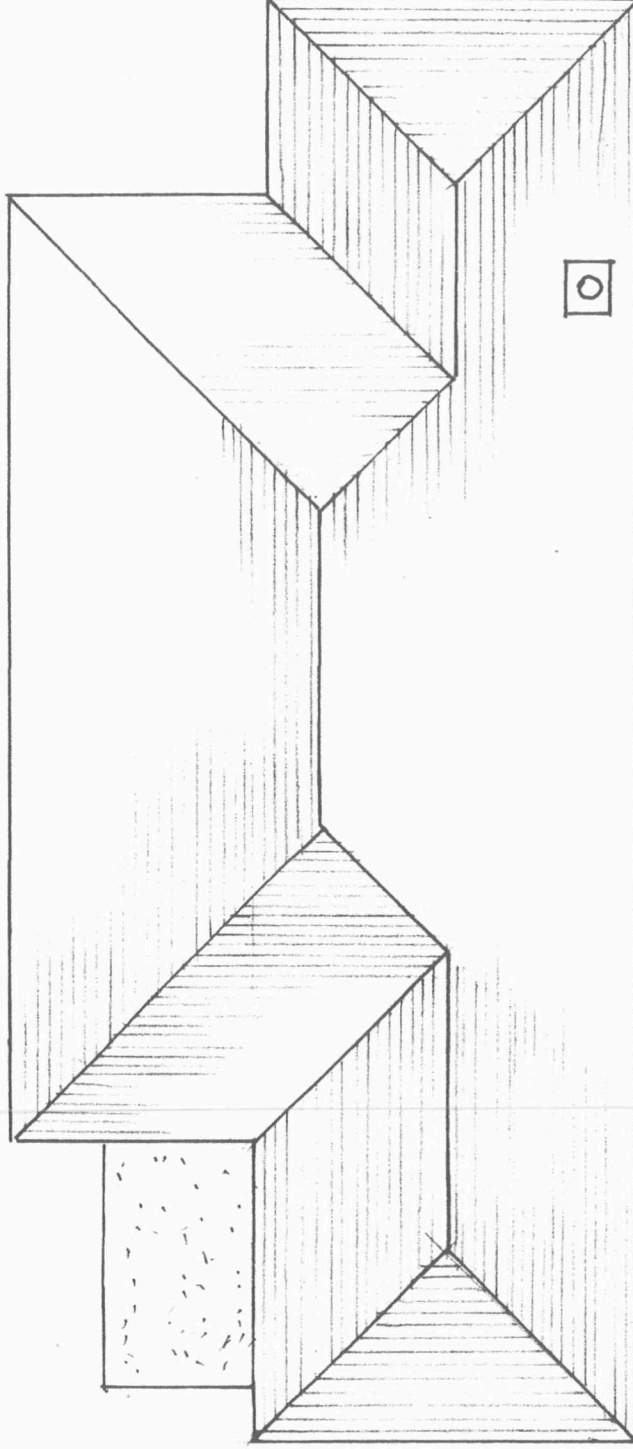

MID SUSSEX DC

01 JUL 2026

3 Orchard Lane, Hassocks ROOF PLAN AS PROPOSED 1:100 (Do Not Scale)

Stephen Robert Bryant MSc Arch

OL 21