



NORTH

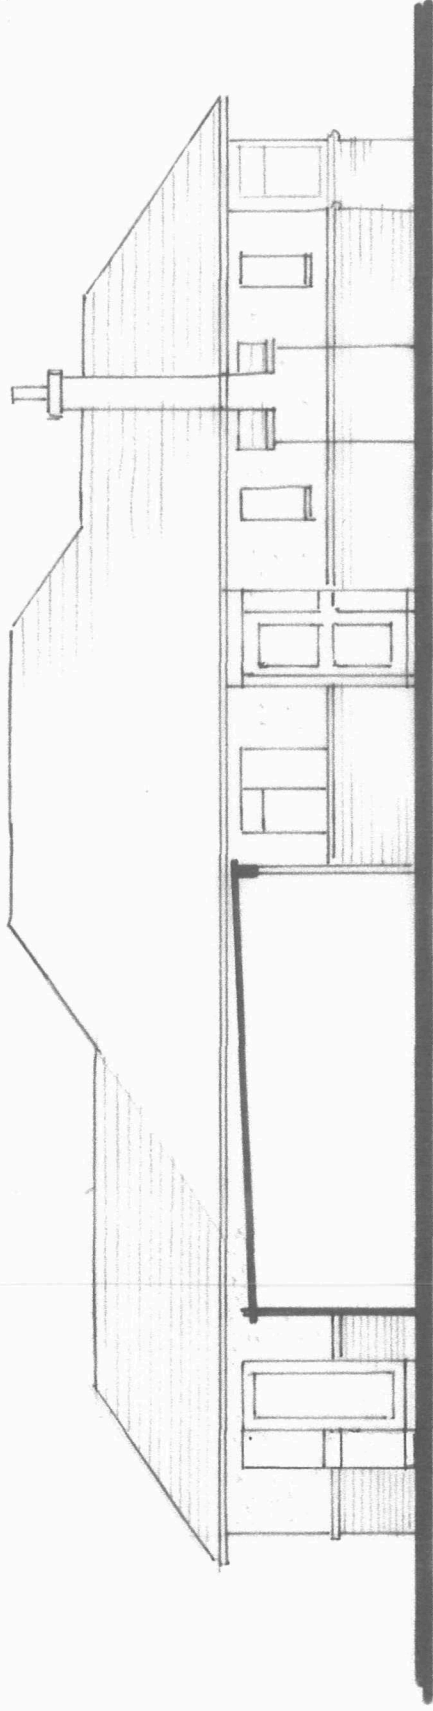

SOUTH

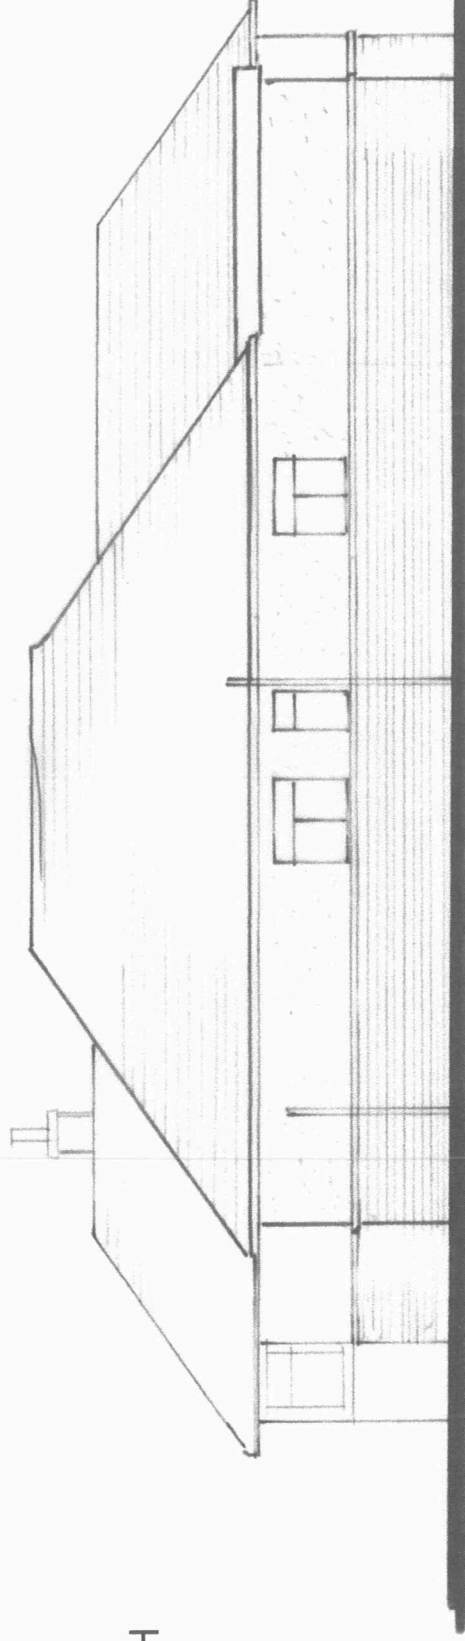

MID SUSSEX DC

01 JUL 2026

3 Orchard Lane, Hassocks    SIDE ELEVATIONS AS PROPOSED    1:100    (Do Not Scale)

Stephen Robert Bryant    MSc Arch

OL22