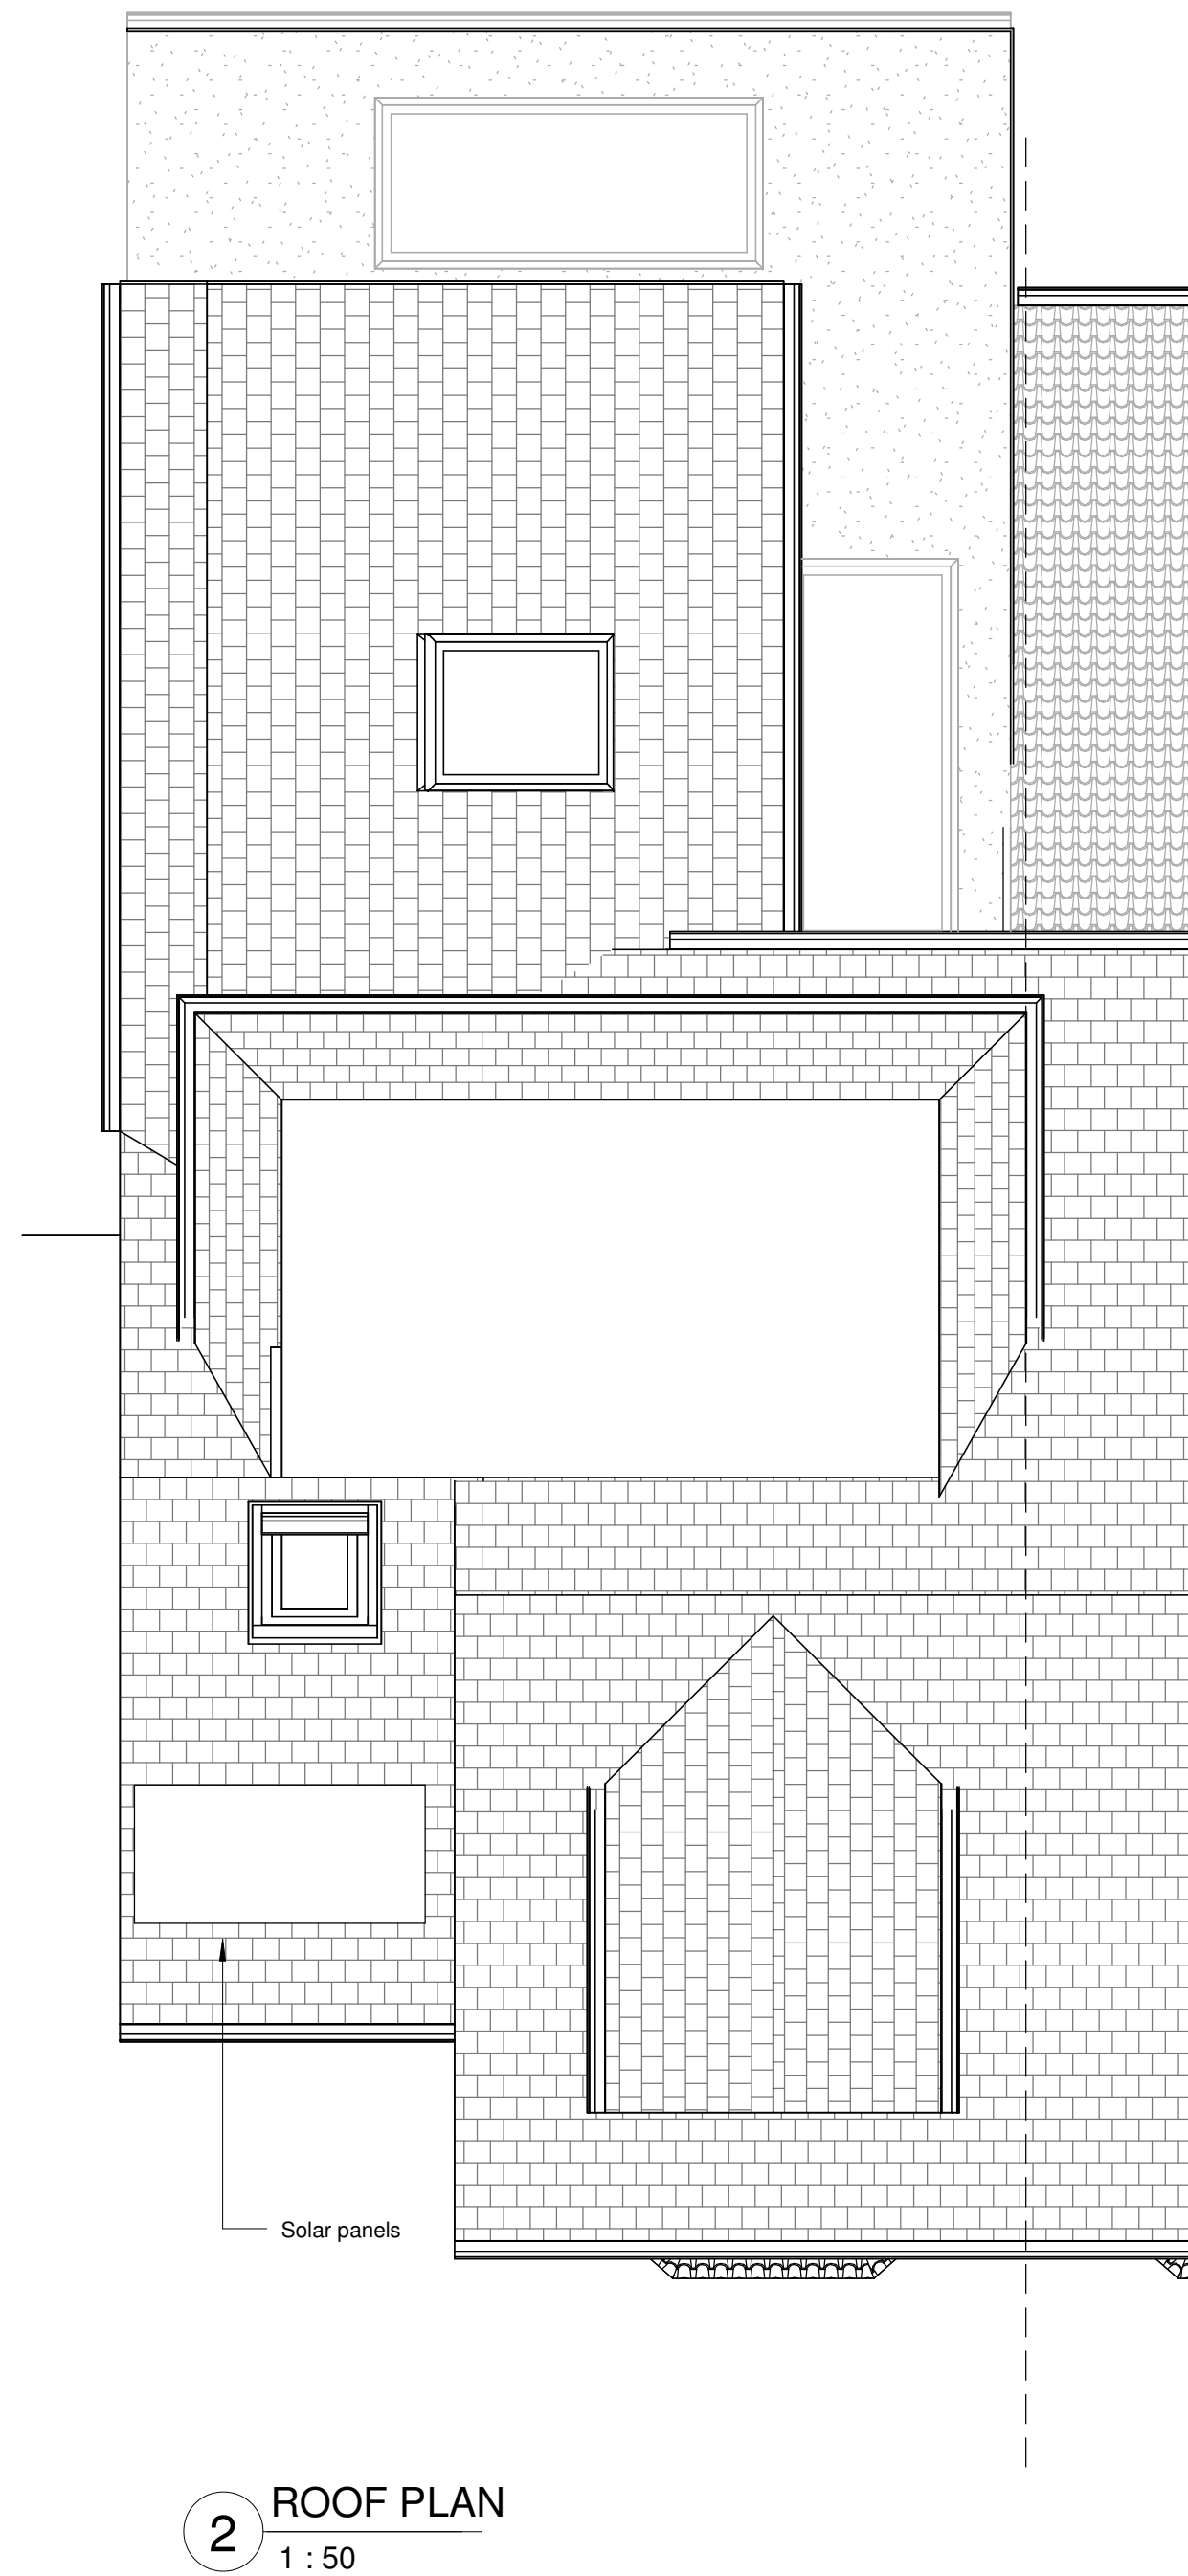
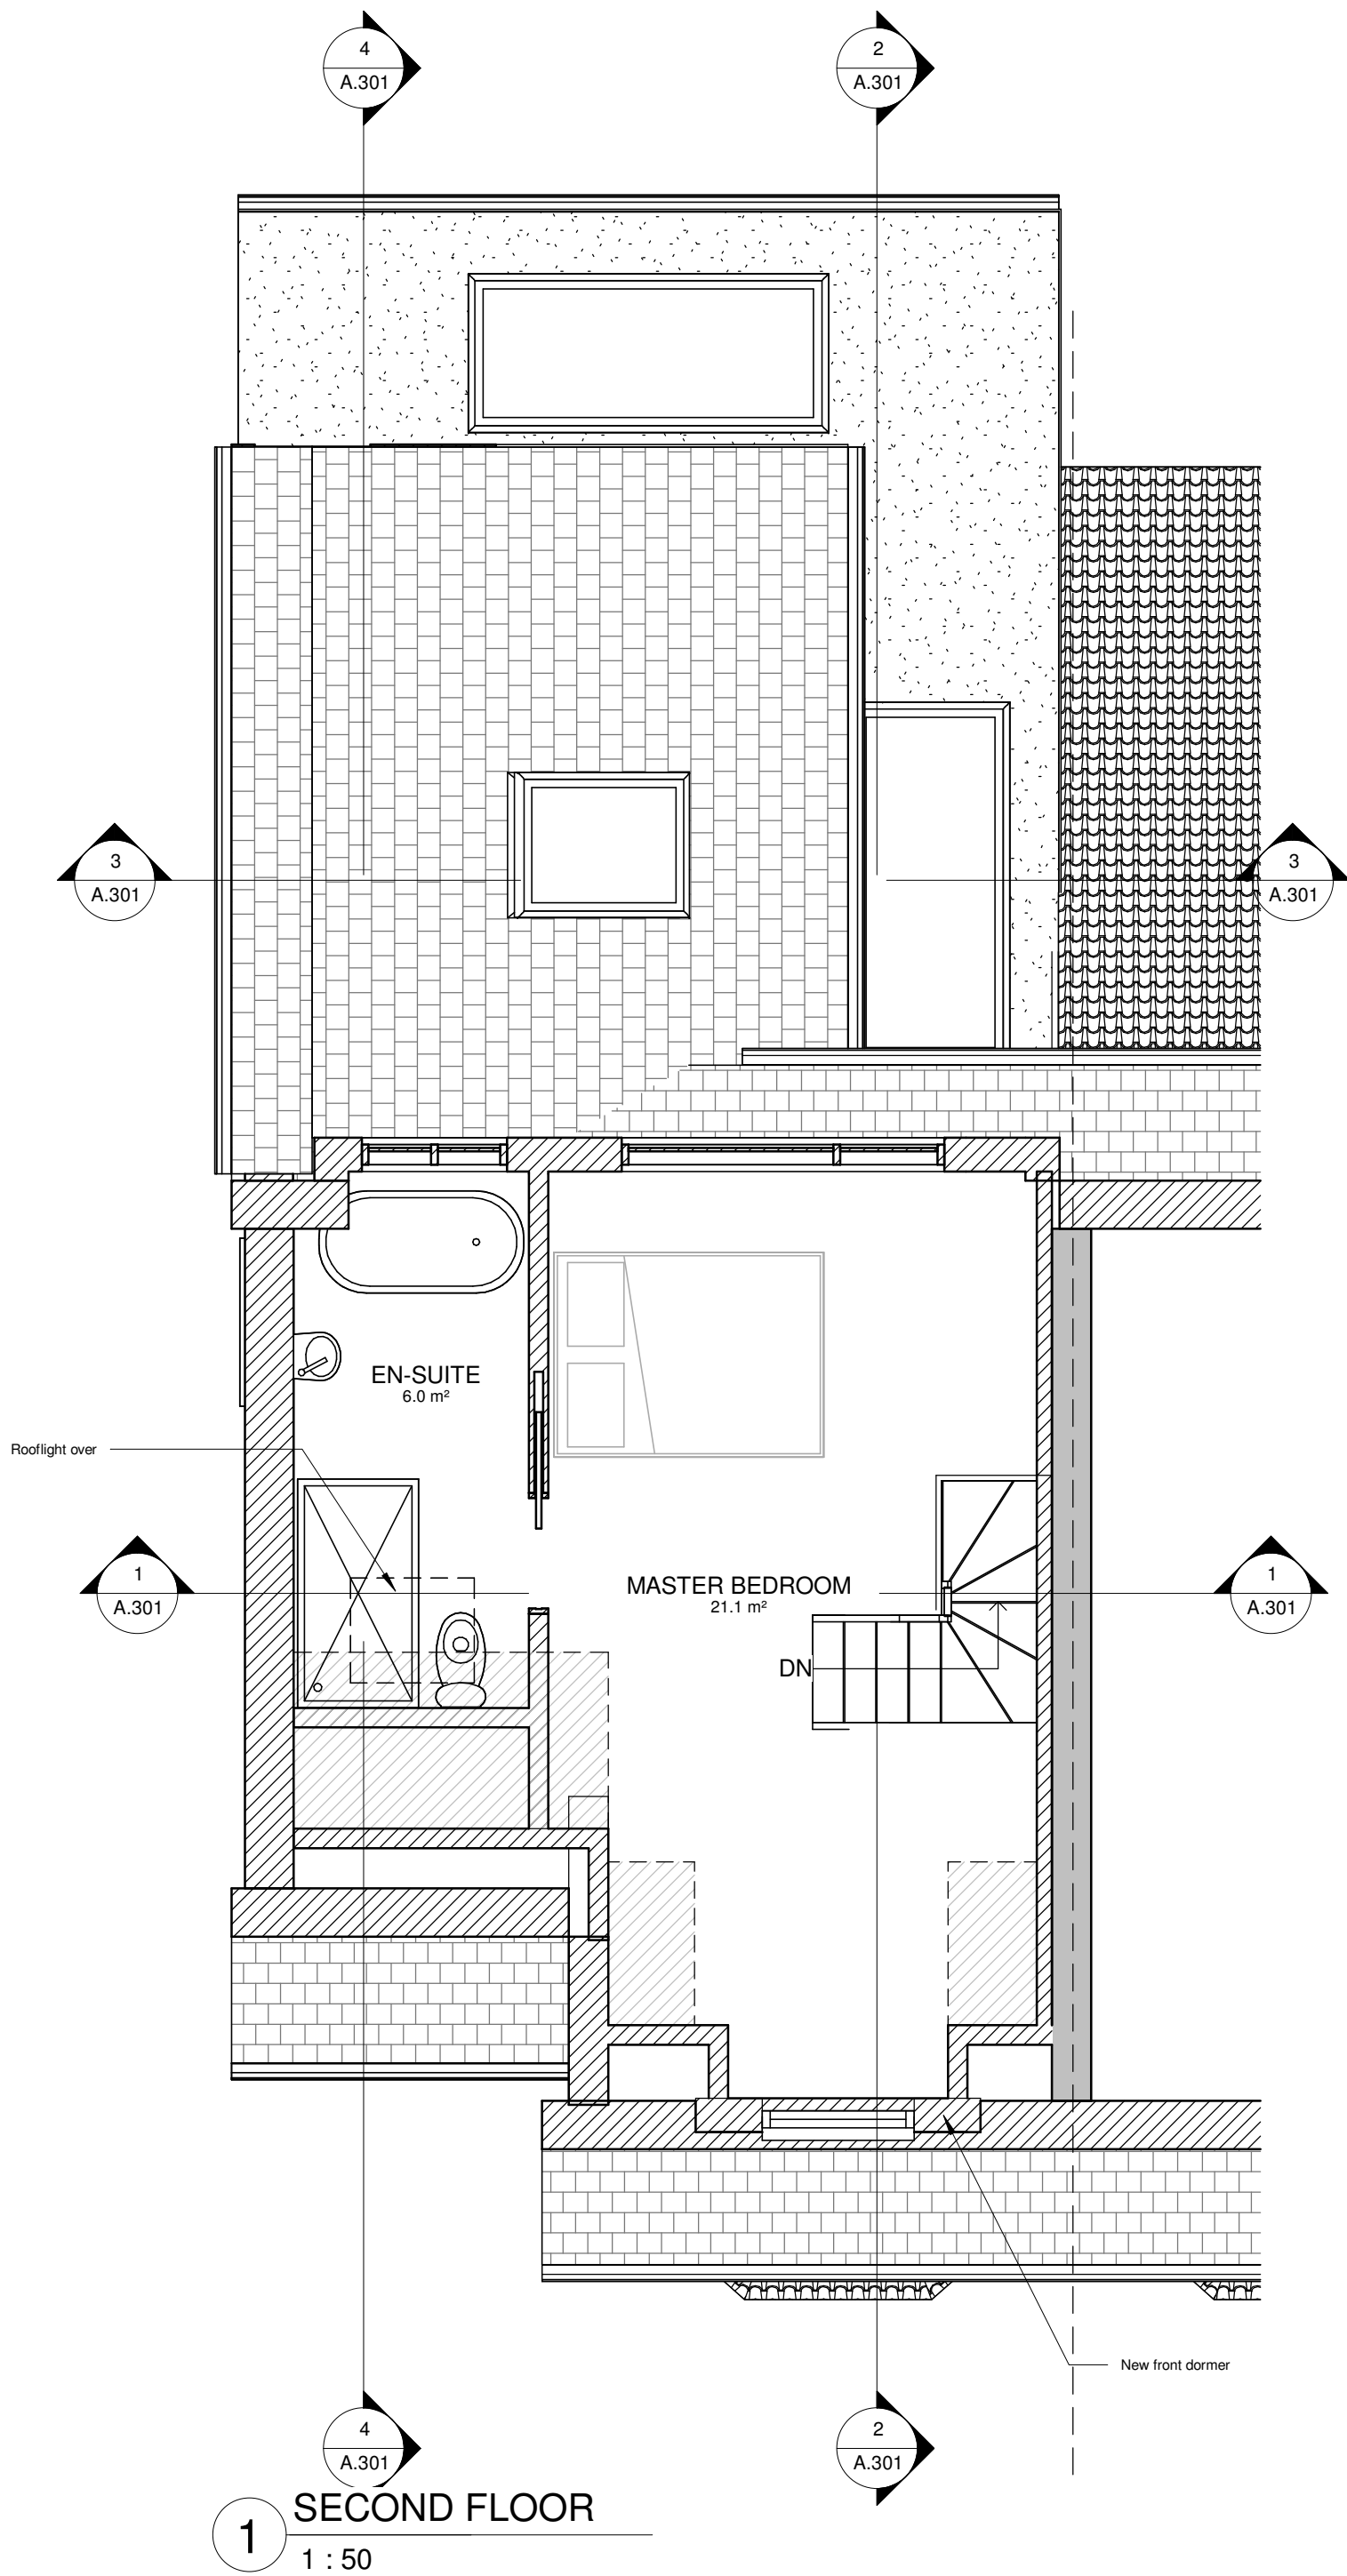


Rev	Description	Date

**KRONA
DESIGN**

ARCHITECTURAL DESIGN & DRAFTING

4 Union Place | Worthing | BN11 1LG
info@kronadesign.co.uk | kronadesign.co.uk
Tel: 01903 256150 Mob: 07827 994111

PROJECT

Development

ADDRESS

63 Queens Road
Haywards Heath
West Sussex

TITLE

Proposed Plans

CLIENT

Quaser Studio Ltd.

DRAWN JLB	STATUS Design	DATE 18/03/25
SCALE (@ A2) 1 : 50	PROJECT NUMBER KD.1682	
DRAWING NUMBER A.102		REV E

© KRONA DESIGN