






VISUAL SCALE 1:100 @ A2

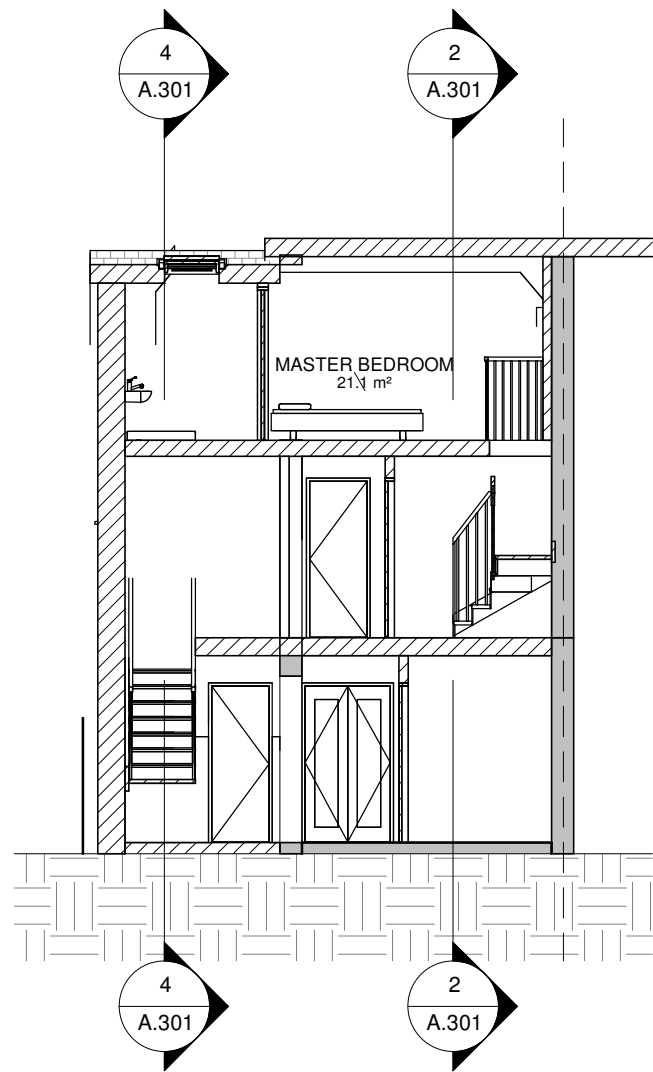


1 SECTION A
1 : 100

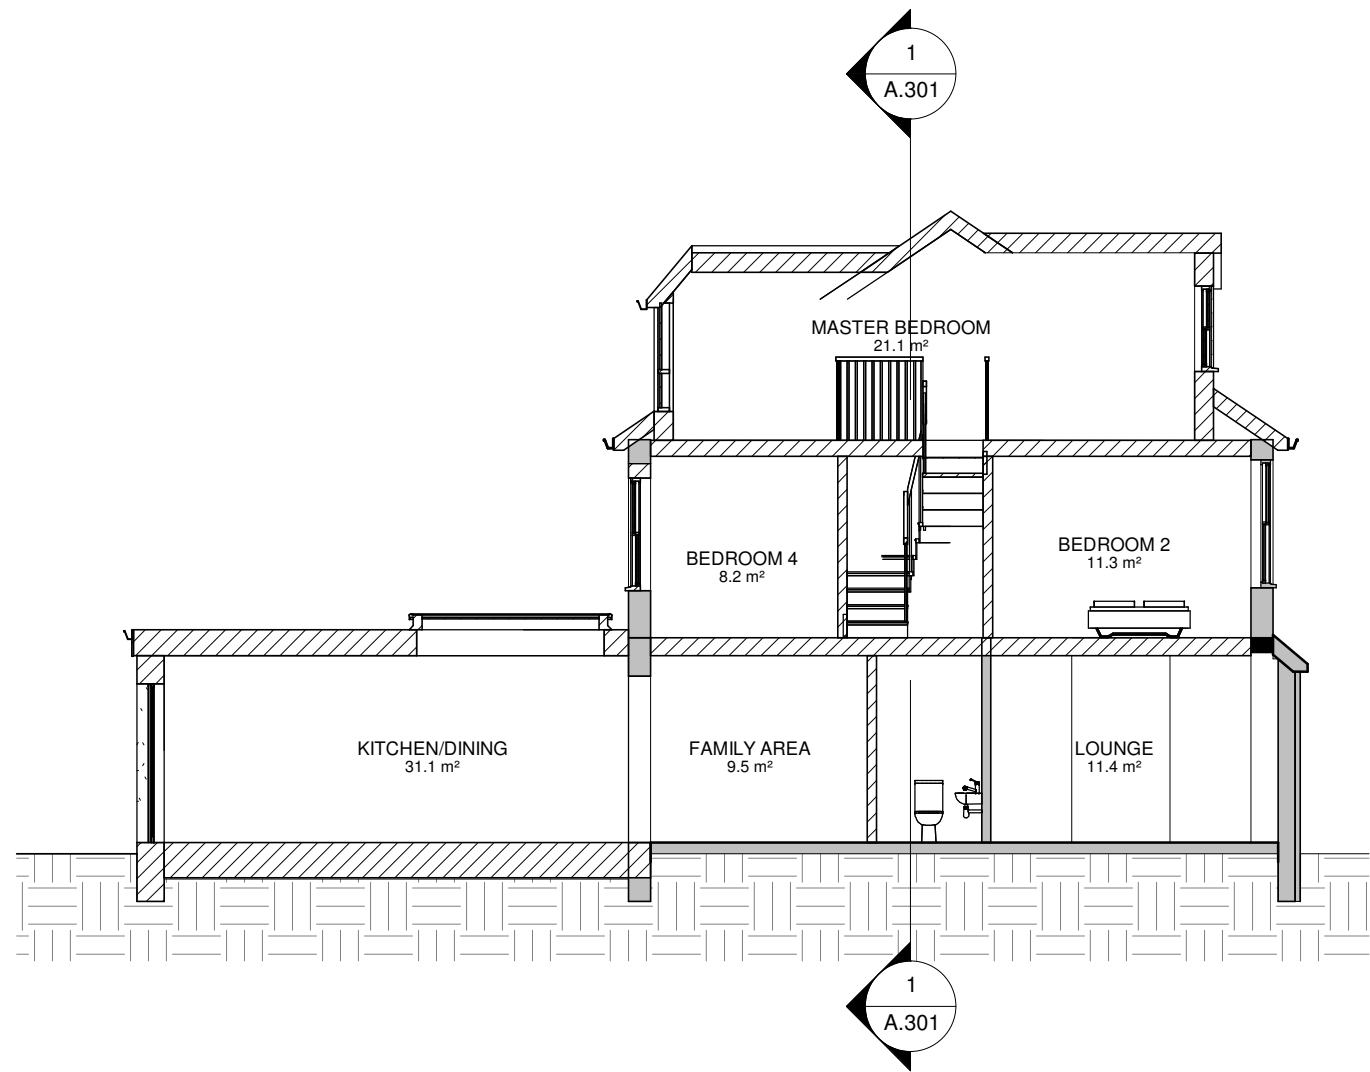

2 SECTION B
1 : 100

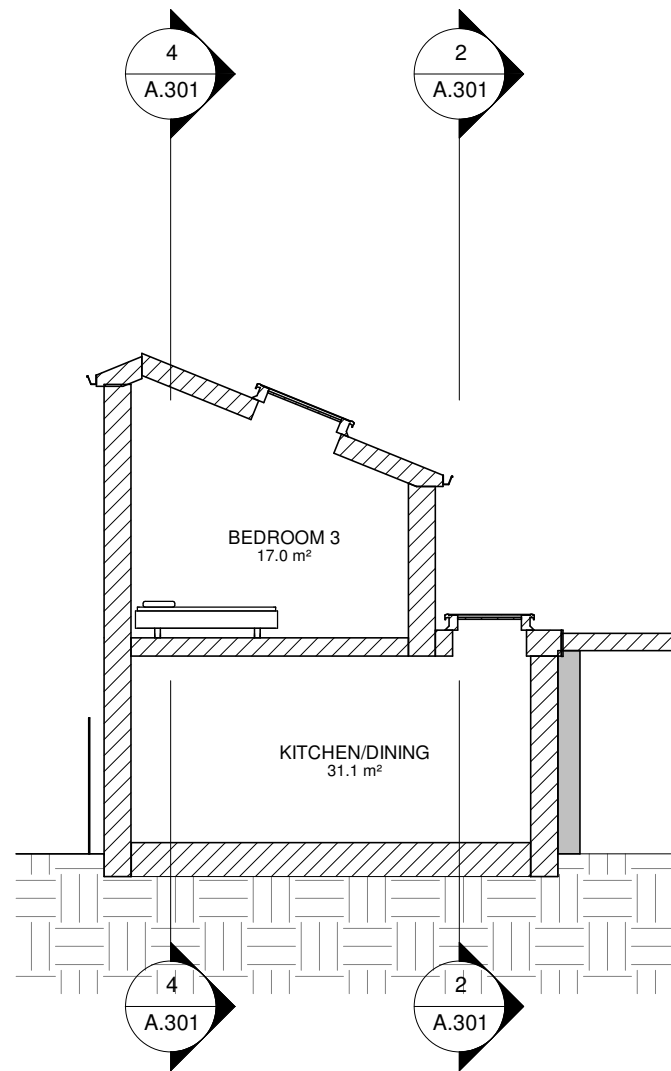

3 SECTION C
1 : 100

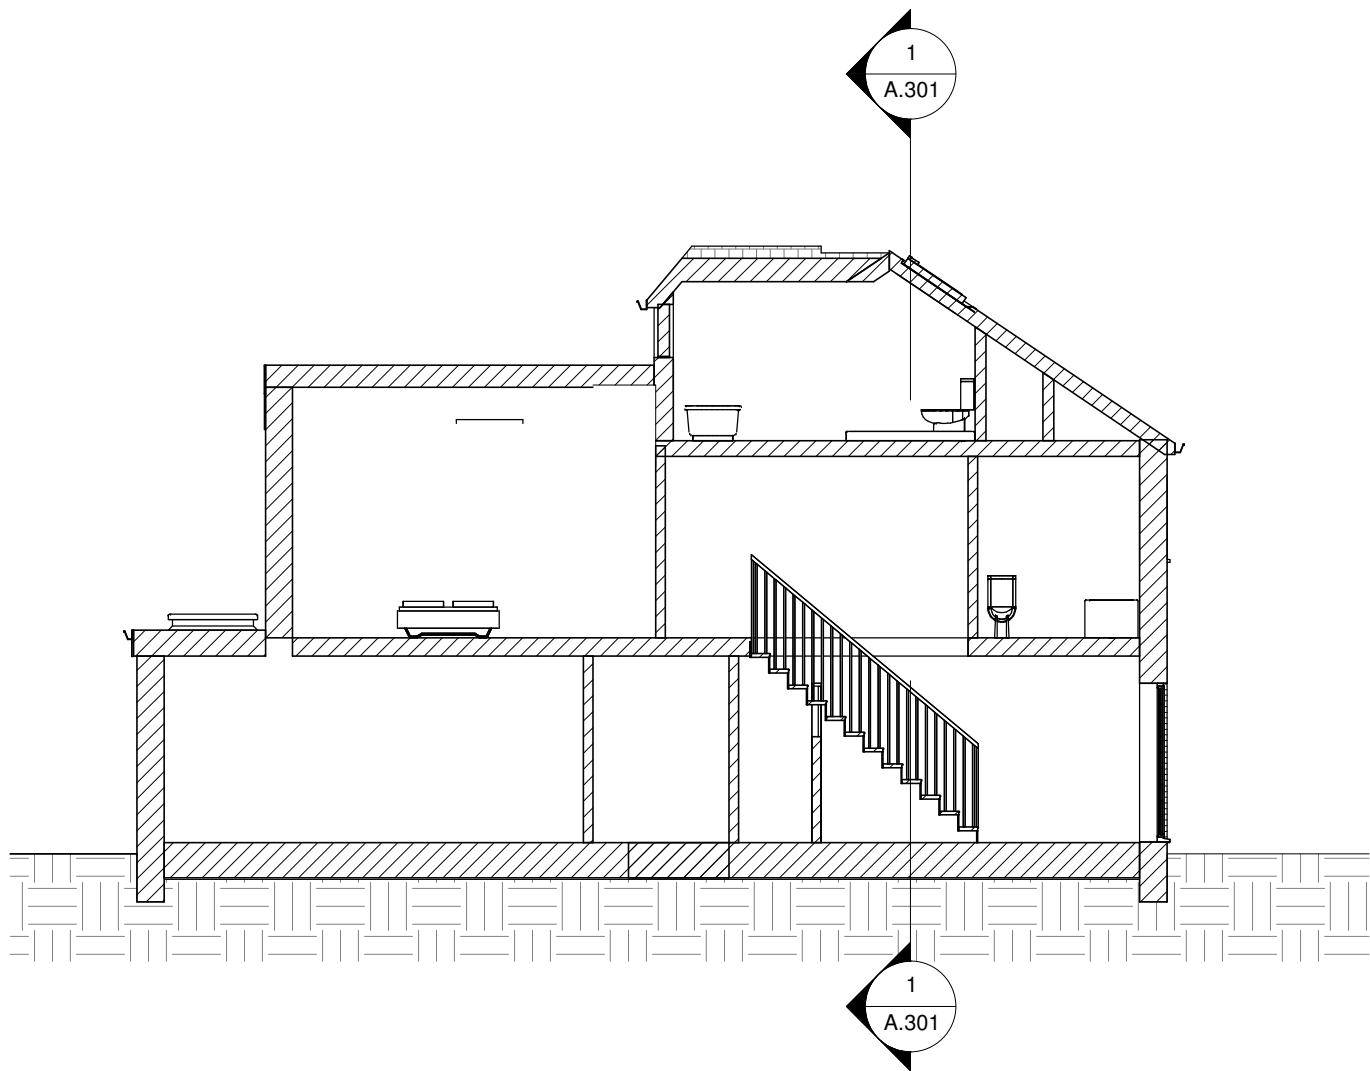

4 SECTION D
1 : 100

Rev	Description	Date

ARCHITECTURAL DESIGN & DRAFTING
4 Union Place | Worthing | BN11 1LG
info@kronadesign.co.uk | kronadesign.co.uk
Tel: 01903 256150 Mob: 07827 994111

PROJECT

Development

ADDRESS

63 Queens Road
Haywards Heath
West Sussex

TITLE

Proposed Sections

CLIENT

Quaser Studio Ltd.

DRAWN JLB	STATUS Design	DATE 18/03/25
SCALE (@ A2) 1 : 100	PROJECT NUMBER KD.1682	
DRAWING NUMBER A.301		REV D