




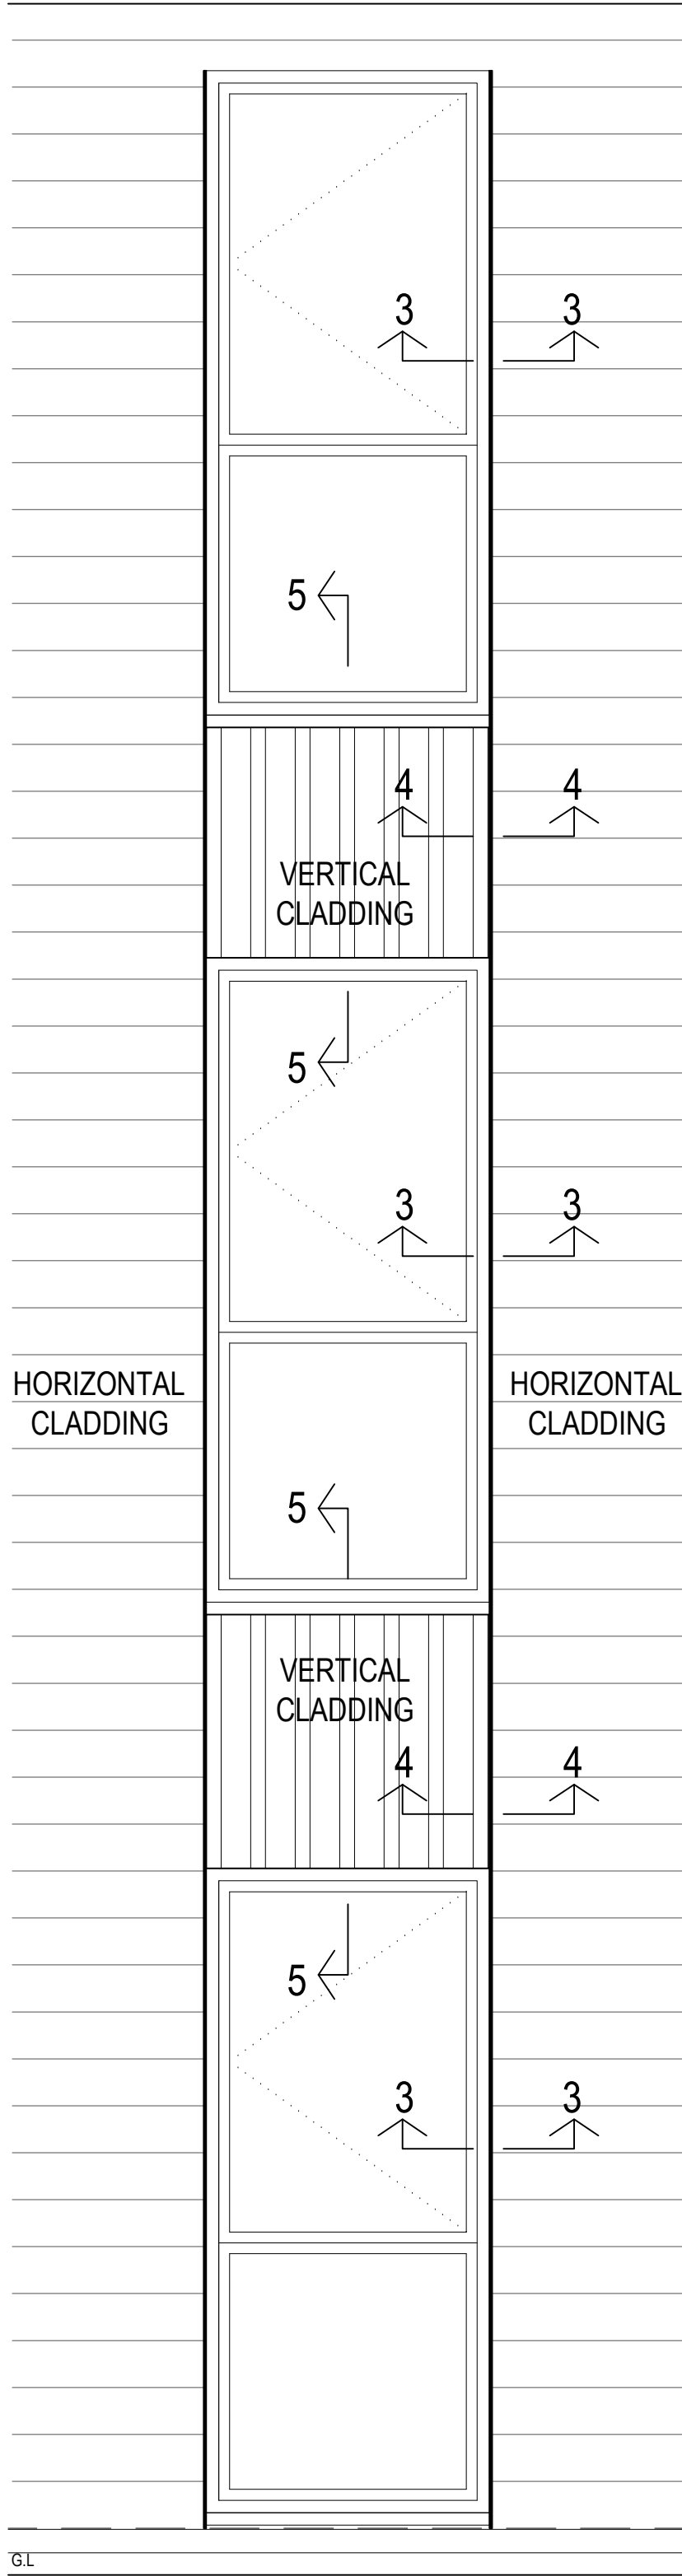


Detail 1 - Typical Window Elevation - Block 9
Scale 1:20

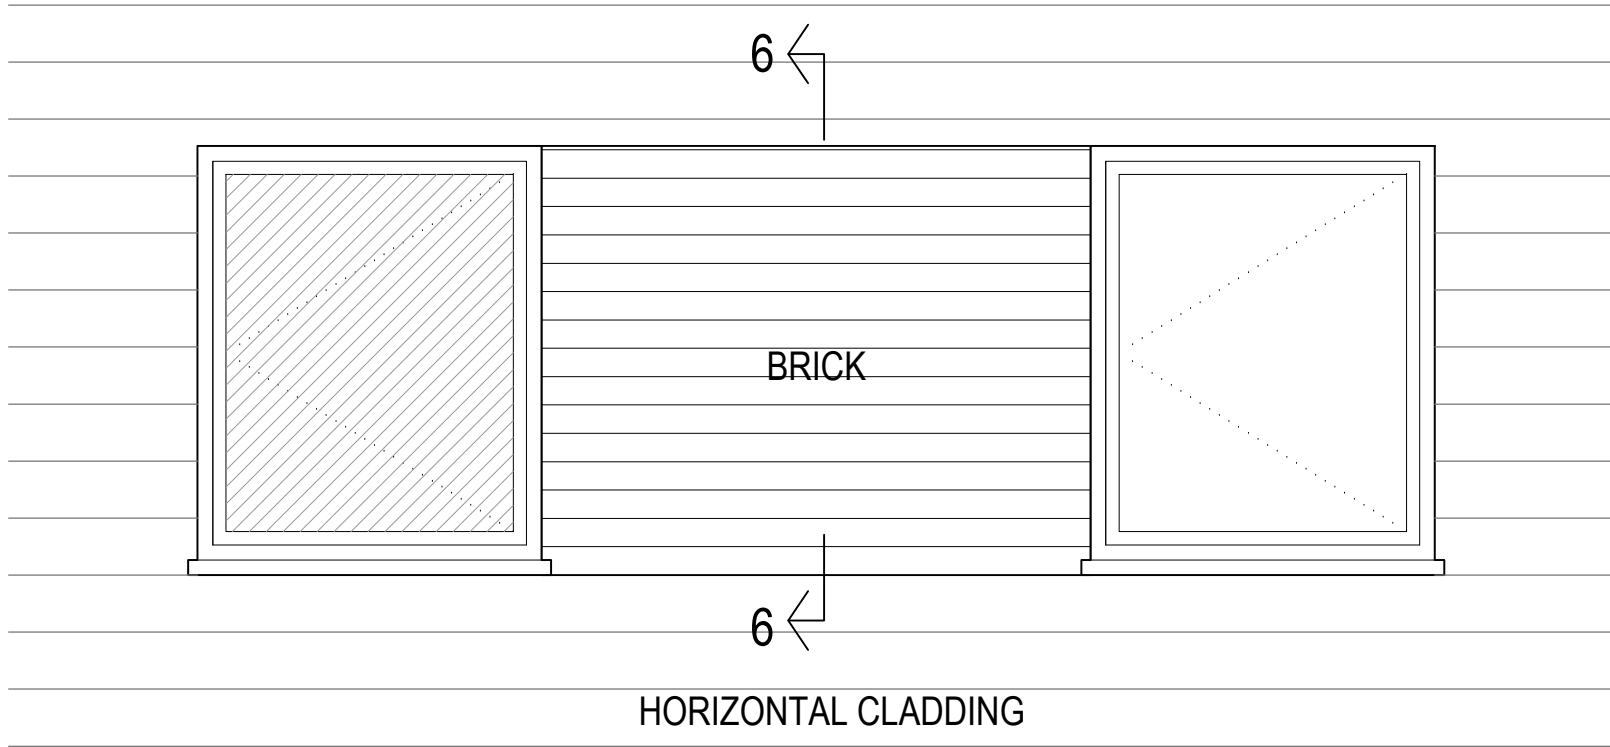


Detail 2 - Typical Window Elevation - Block 9
Scale 1:20

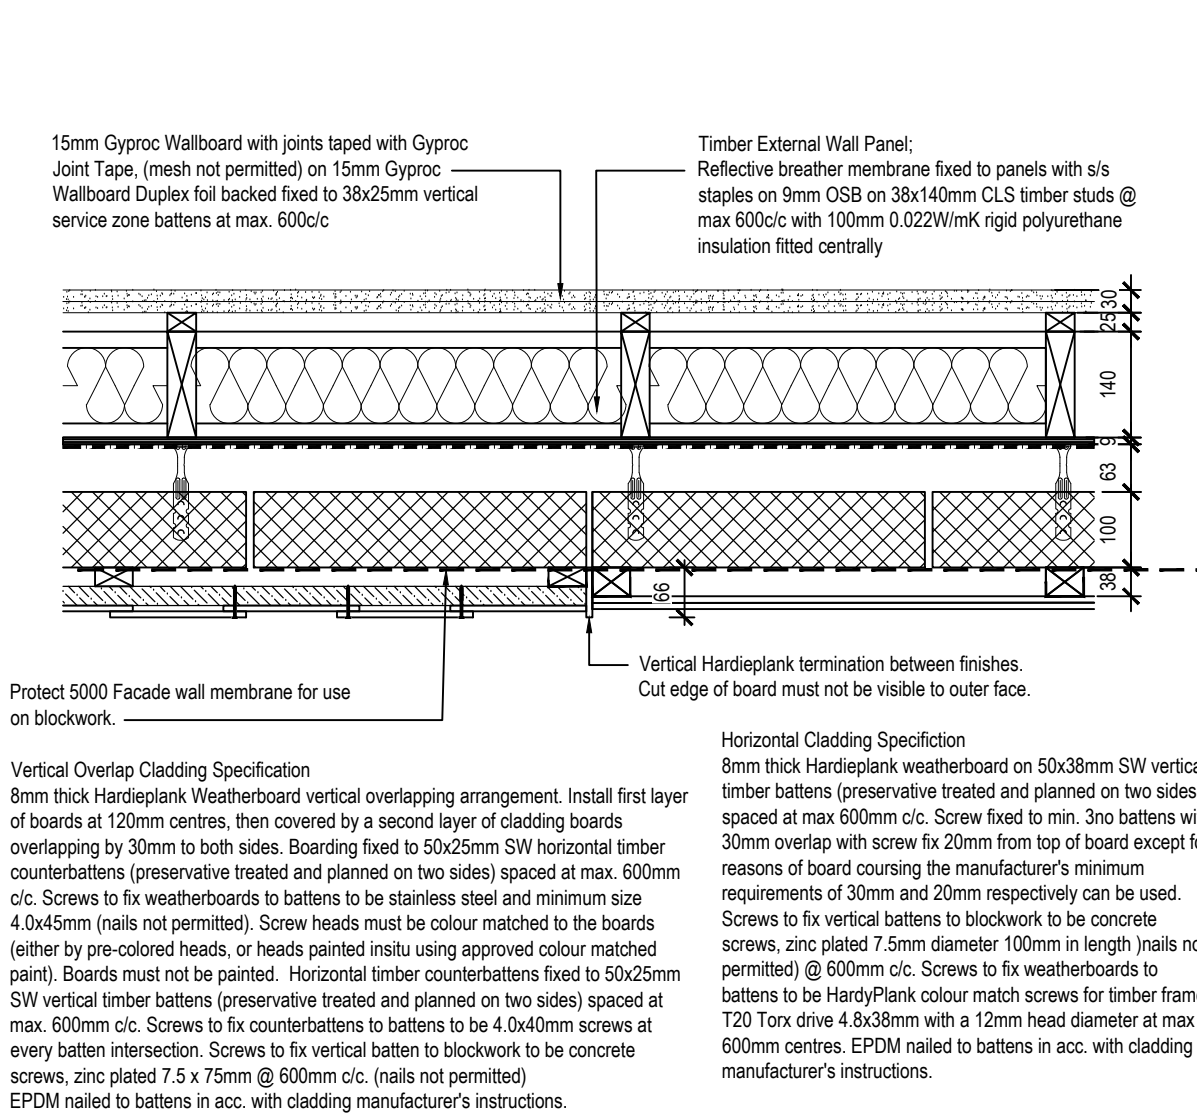


Detail 4 - Horizontal & Vertical Clad Junction
(Apartment Block 9)

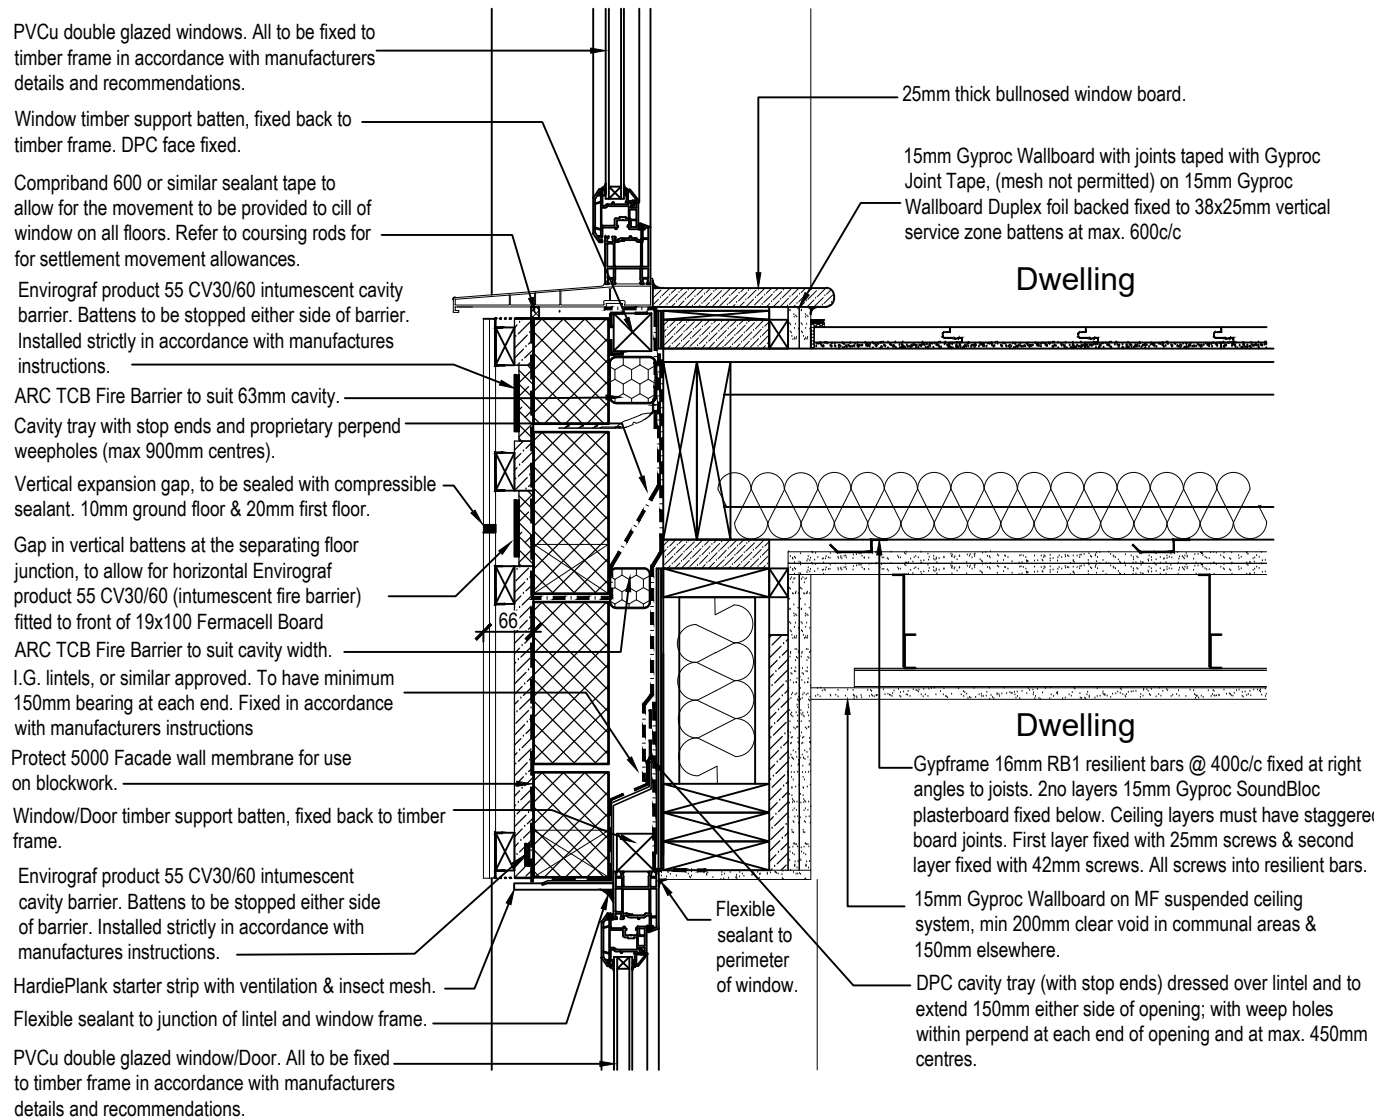

Detail 5 - PVC-u Window/Door Head (Brickwork)
(Apartment Block 9)

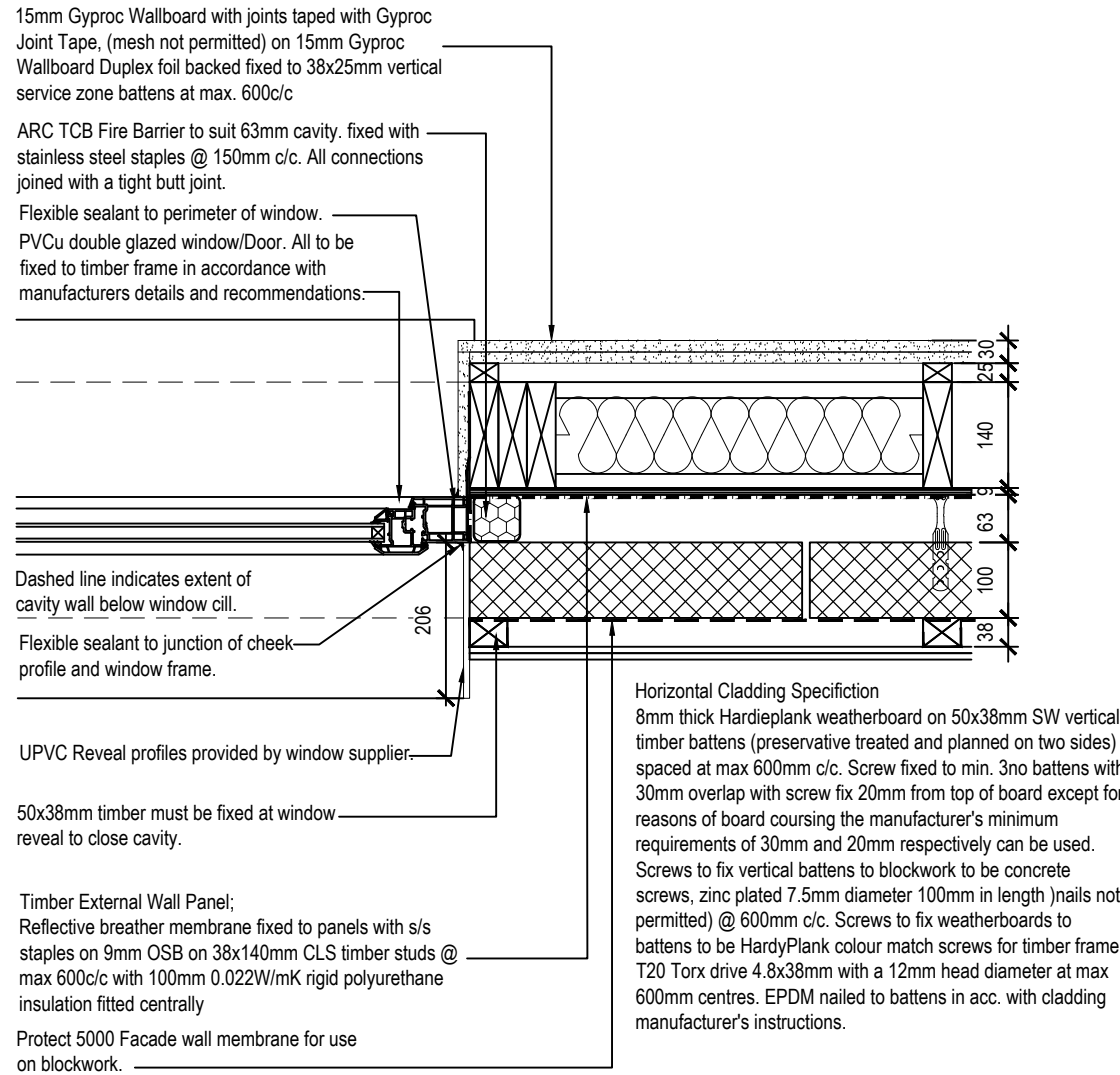

Detail 3 - PVC-u Window/Door Jamb
(Horizontal Cladding with projection) (Apartment Block 9)

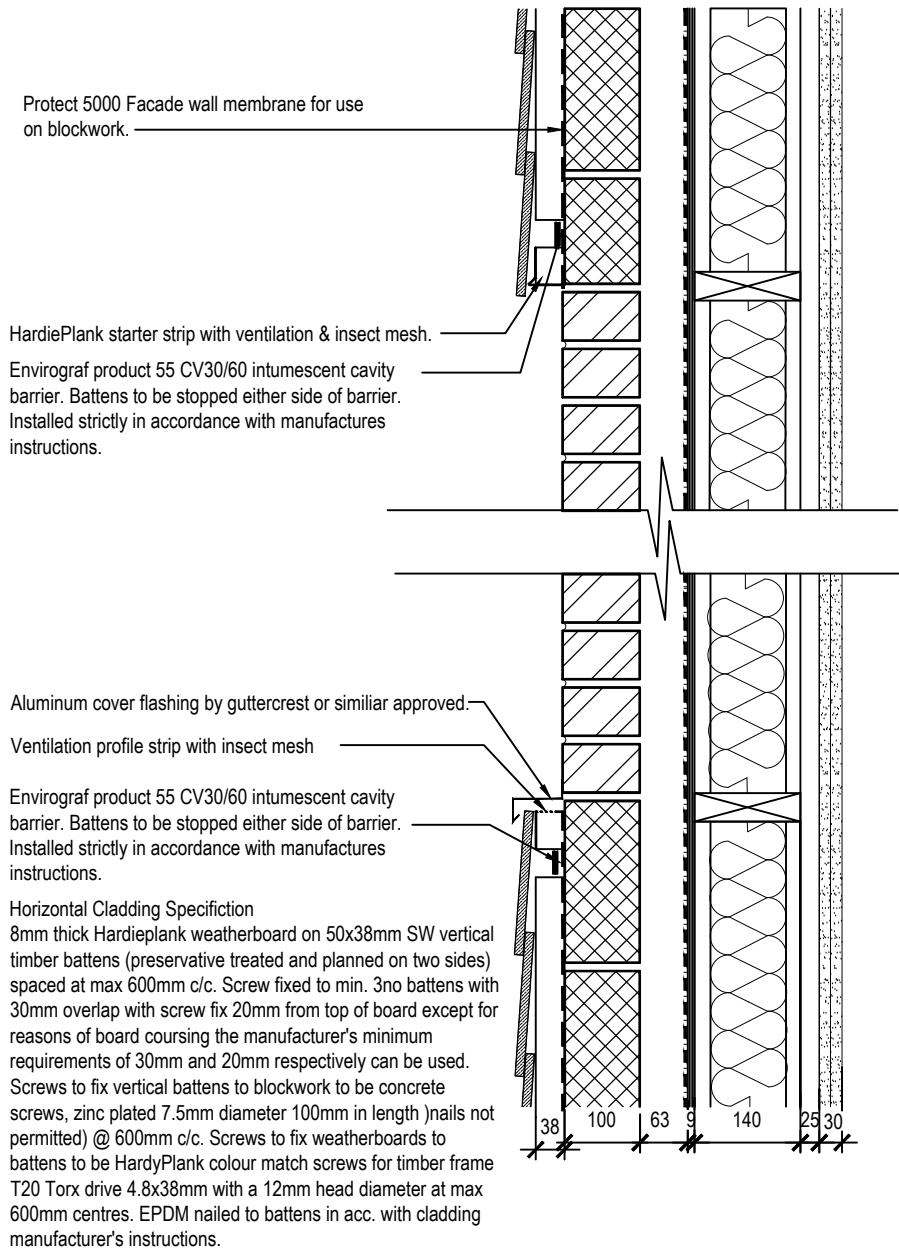

Detail 6 - Brick & Clad Head & Cill Junction
(Apartment Block 9)

©COPYRIGHT: ALL RIGHTS RESERVED. THIS DRAWING MUST NOT BE REPRODUCED WITHOUT PERMISSION.
DO NOT SCALE. THE CONTRACTOR IS RESPONSIBLE FOR CHECKING DIMENSIONS WHICH ARE IN MILLIMETRES UNLESS OTHERWISE STATED.

C5	21.11.24	FIRE CAVITY BARRIER REMOVED FROM WINDOW/DOOR HEAD & CILL AND TIMBER BATTEN REMOVED FROM WINDOW/DOOR JAMBS TO SUIT TIMBER FRAME SUPPLIER DETAILS
C4	22.06.23	BREATHER MEMBRANE ADDED TO BLOCKWORK BEHIND CLADDING AS MISTERY SPEC
C3	26.05.23	APARTMENT BLOCK REFERENCES AMENDED
C2	24.05.22	19x100mm FERMACELL BOARD ADDED TO DETAIL 5
C1	06.10.21	CONSTRUCTION ISSUE, DETAILS AMENDED.
T1	12.02.21	TENDER ISSUE
Rev:	Date:	Revision History:

Countryside House
The Drive, Broomfield
Barns, CV33 3AT
01277 260000
countryside-people.co.uk

Unit 513, Business & Technology City,
Boscombe Drive, Stevenage, Herts, SG1 2DQ,
Tel No. 01438 310185
www.trevedesign.co.uk

Project:
FRECKS FARM, BURGESS HILL
RESIDENTIAL PHASE 2

Designed by:	Name:	Date:	Checked:	Name:	Date:
Drawn By:	JB	OCT 2019	Approved:	TM	OCT 2019

Scale: 1:10 @ A1
Status: CONSTRUCTION

Drawing Title:
SUPERSTRUCTURE DETAILS
Clad & Brick Junctions - Block 9

Drawing No:	Rev:
S00034_A_DE_HB2_213	C5