


Block Plan
BP01 - Rev A

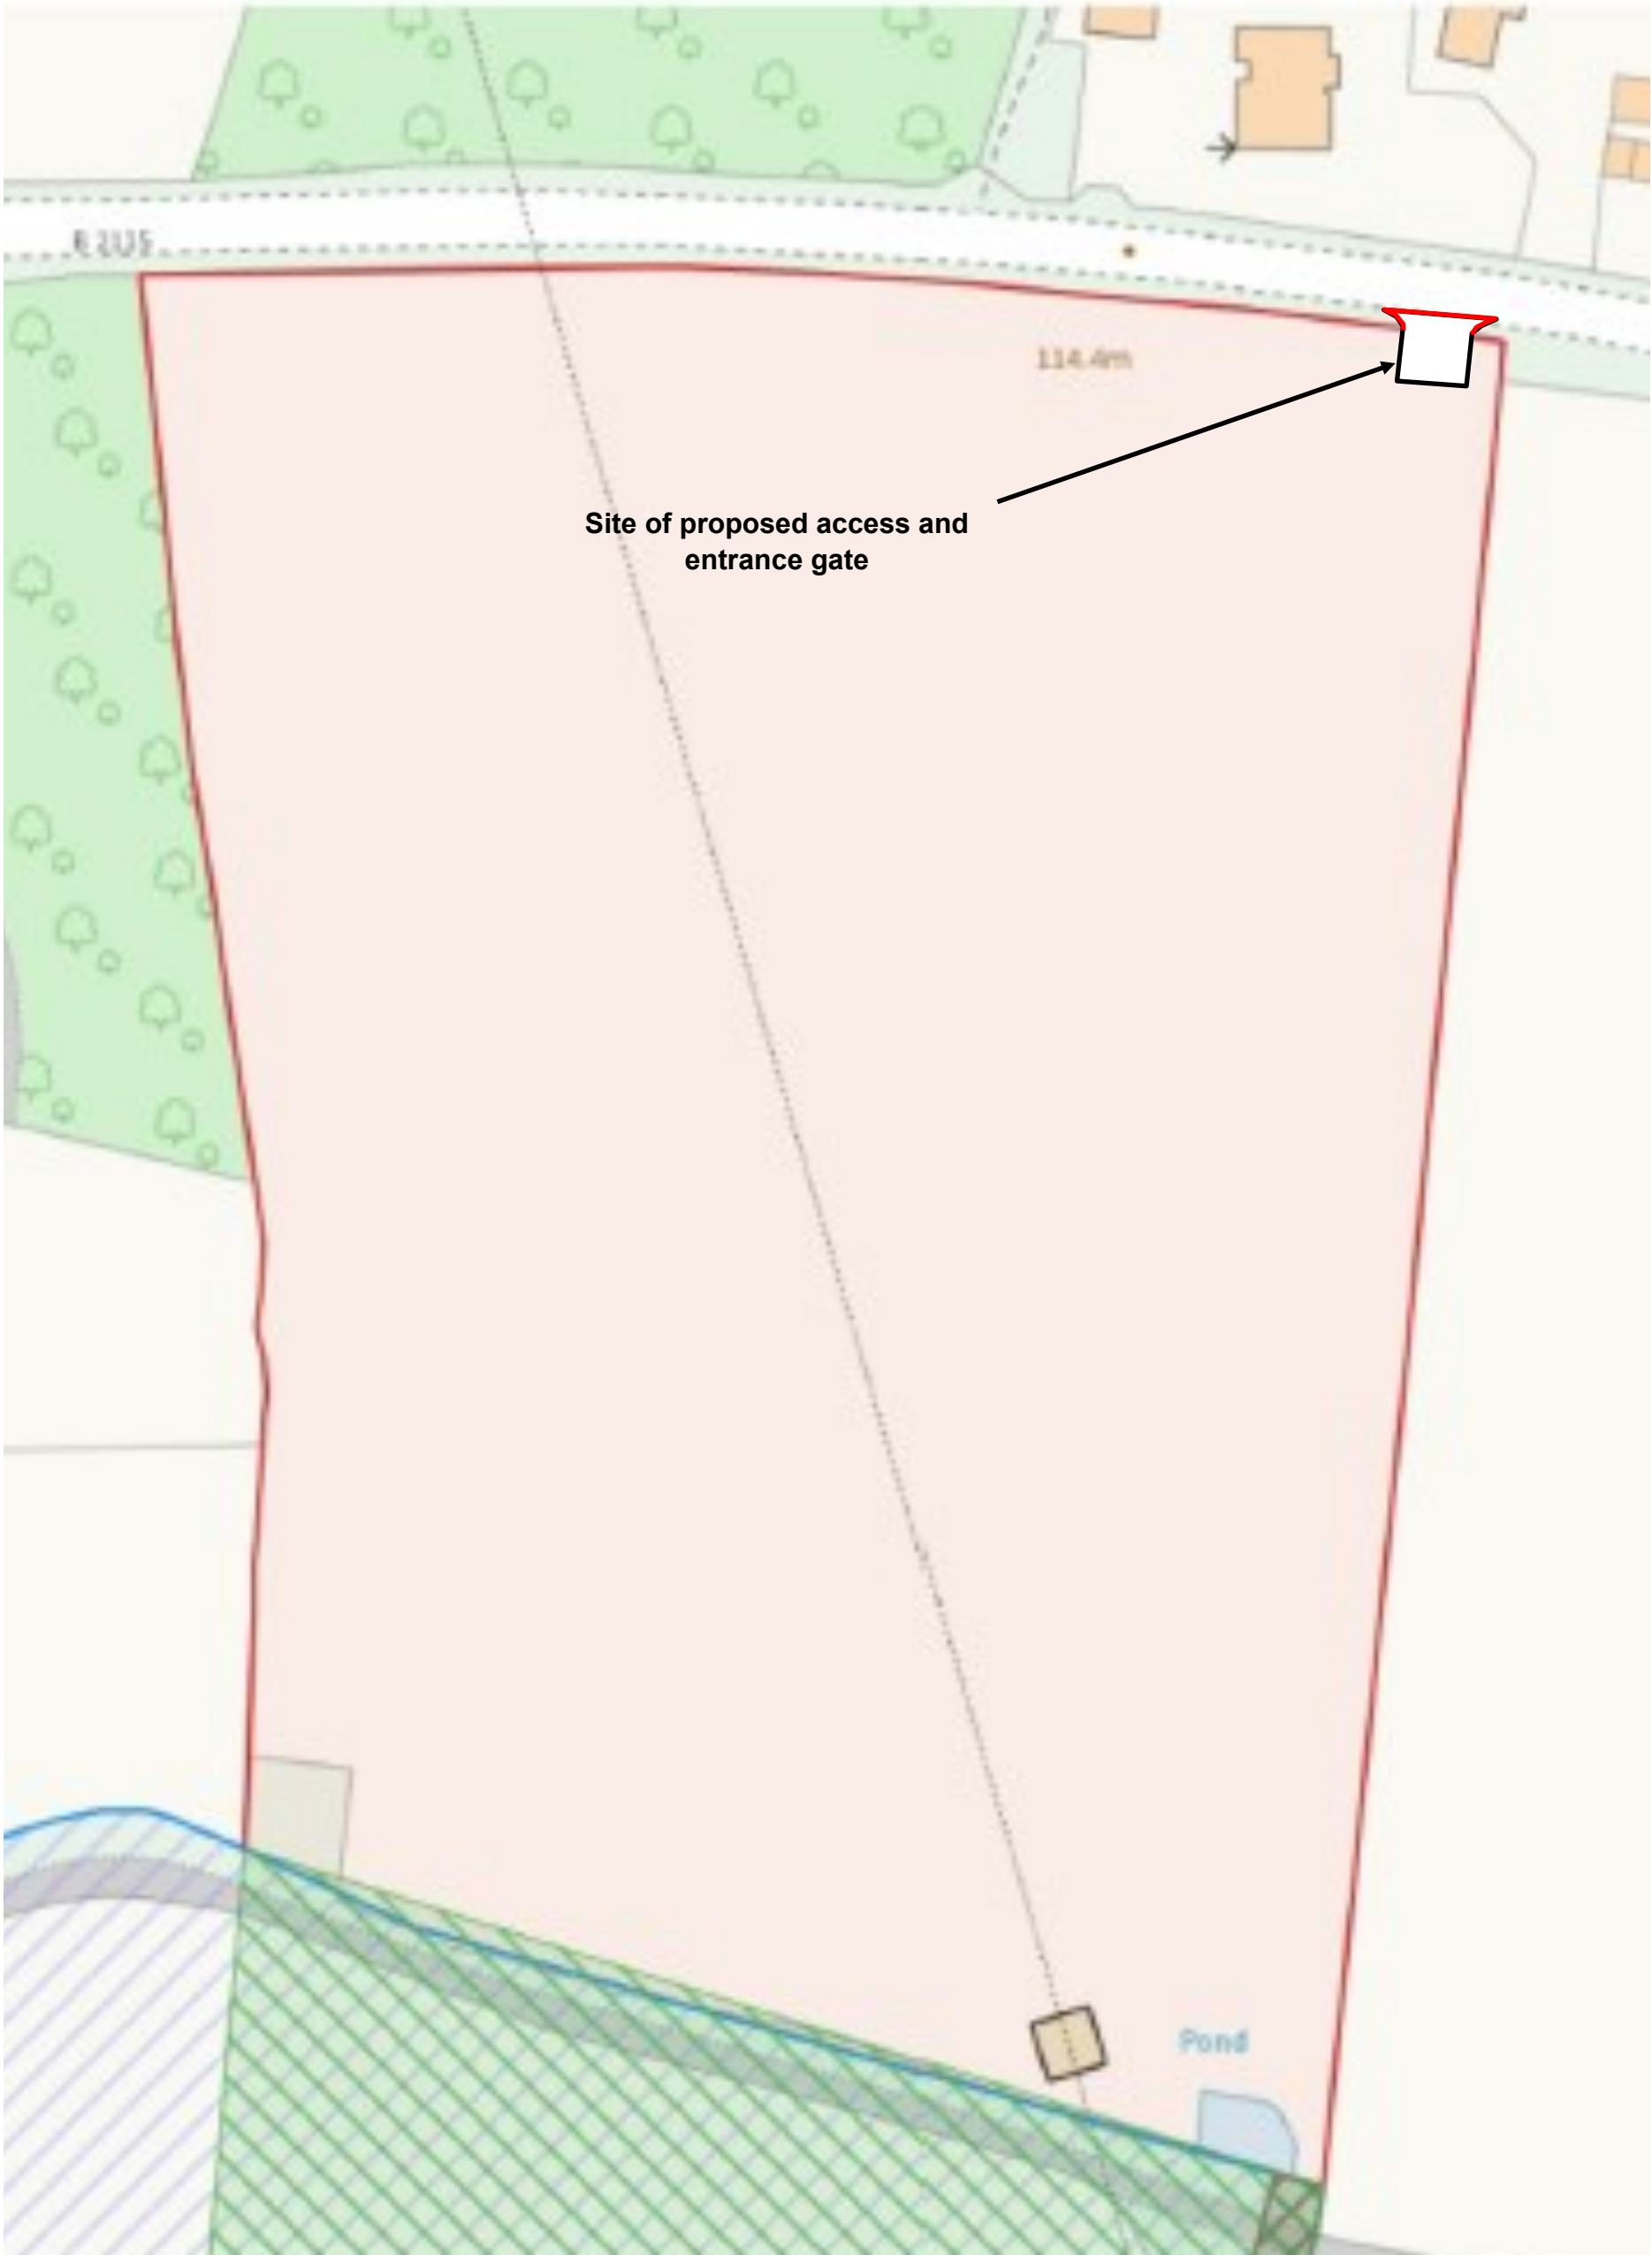

Scale 1:500