


Plan showing visibility splays

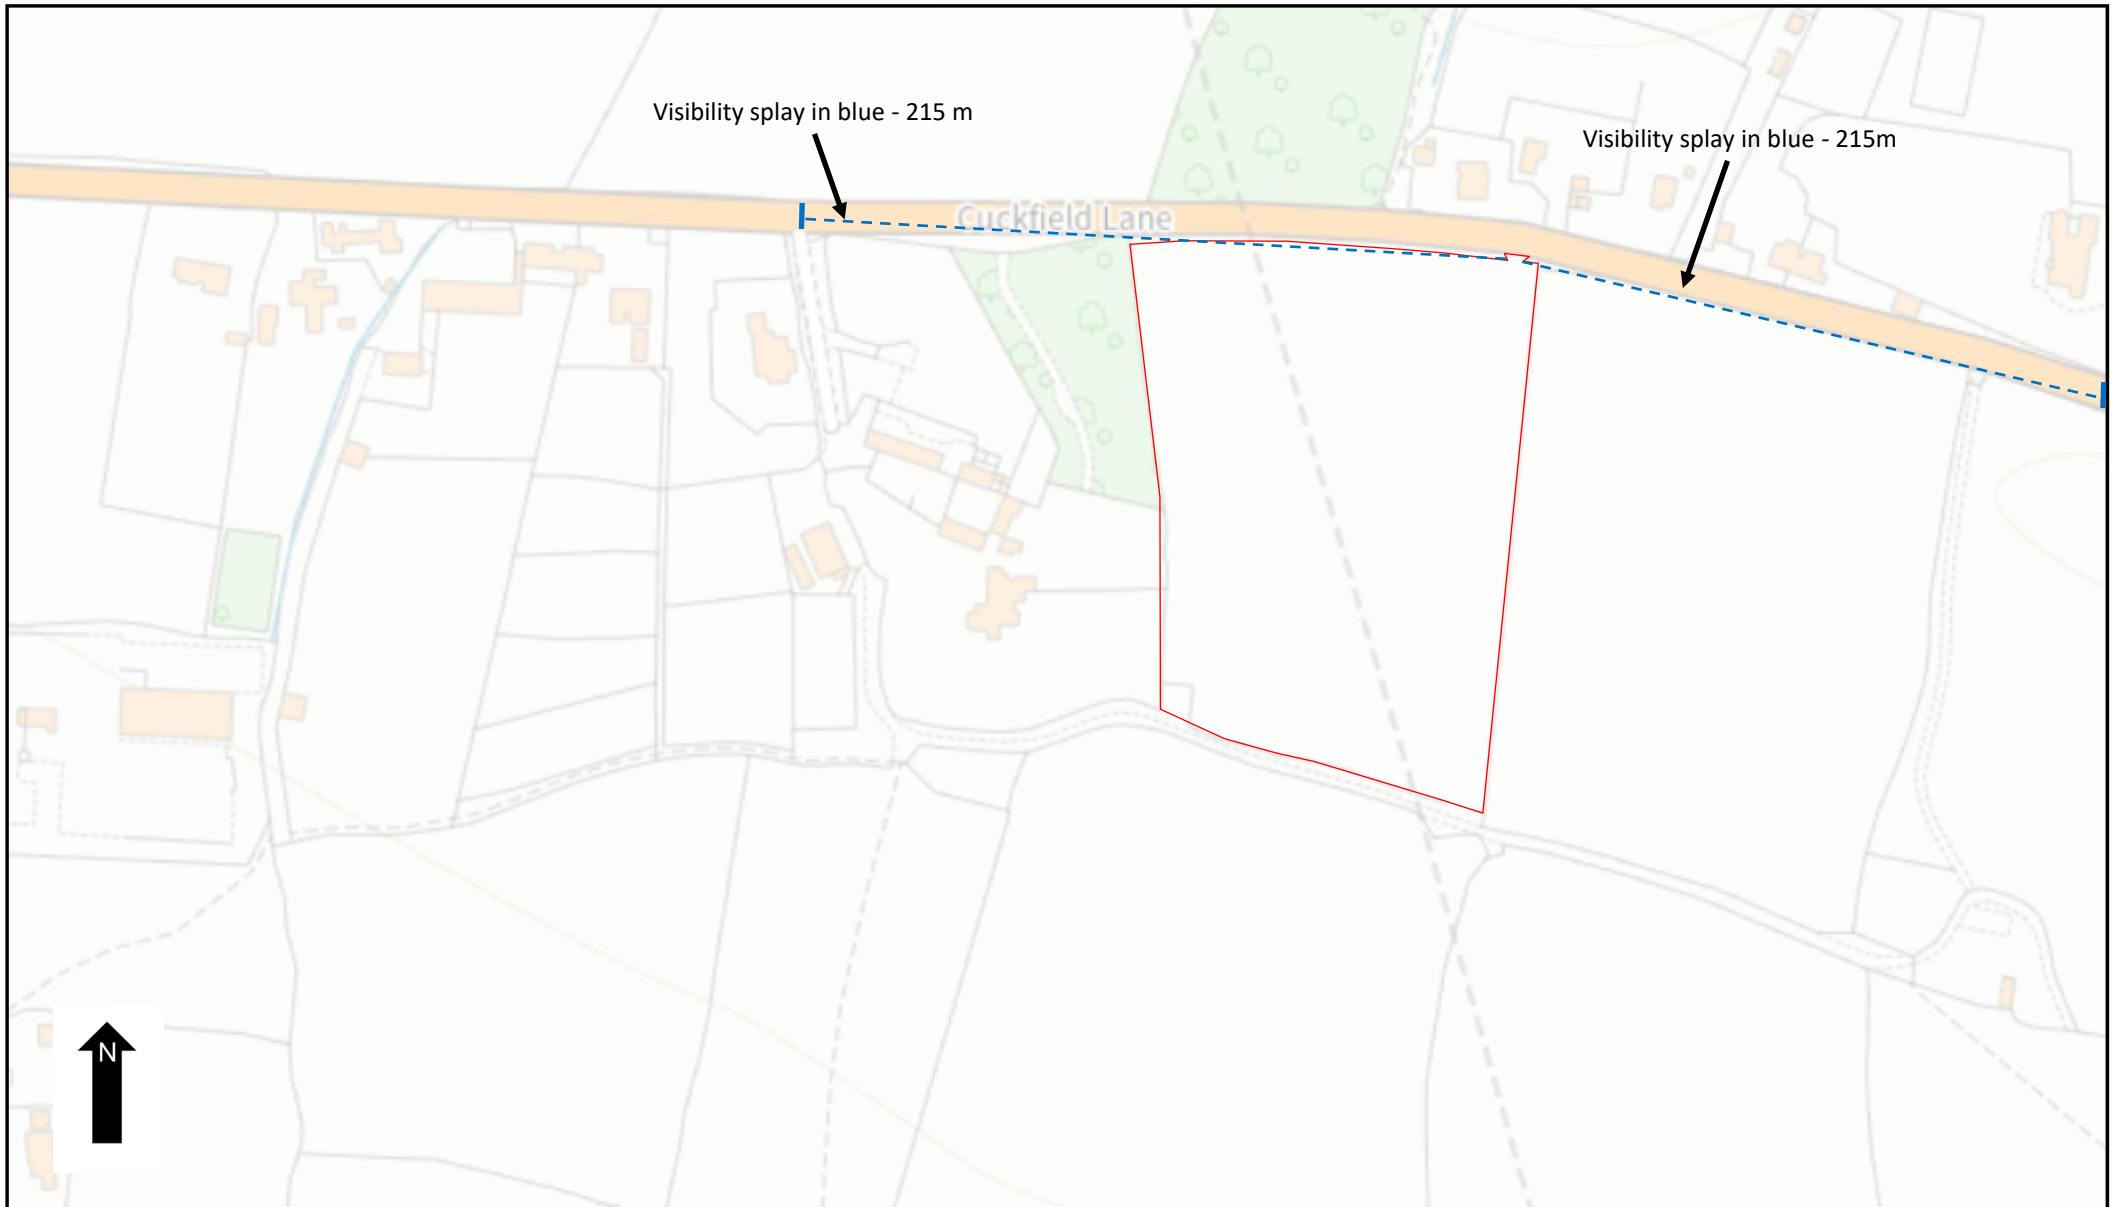

Scale 1:2500

0 35 70 105 140m

Plan no VS01 Rev A

A4 paper