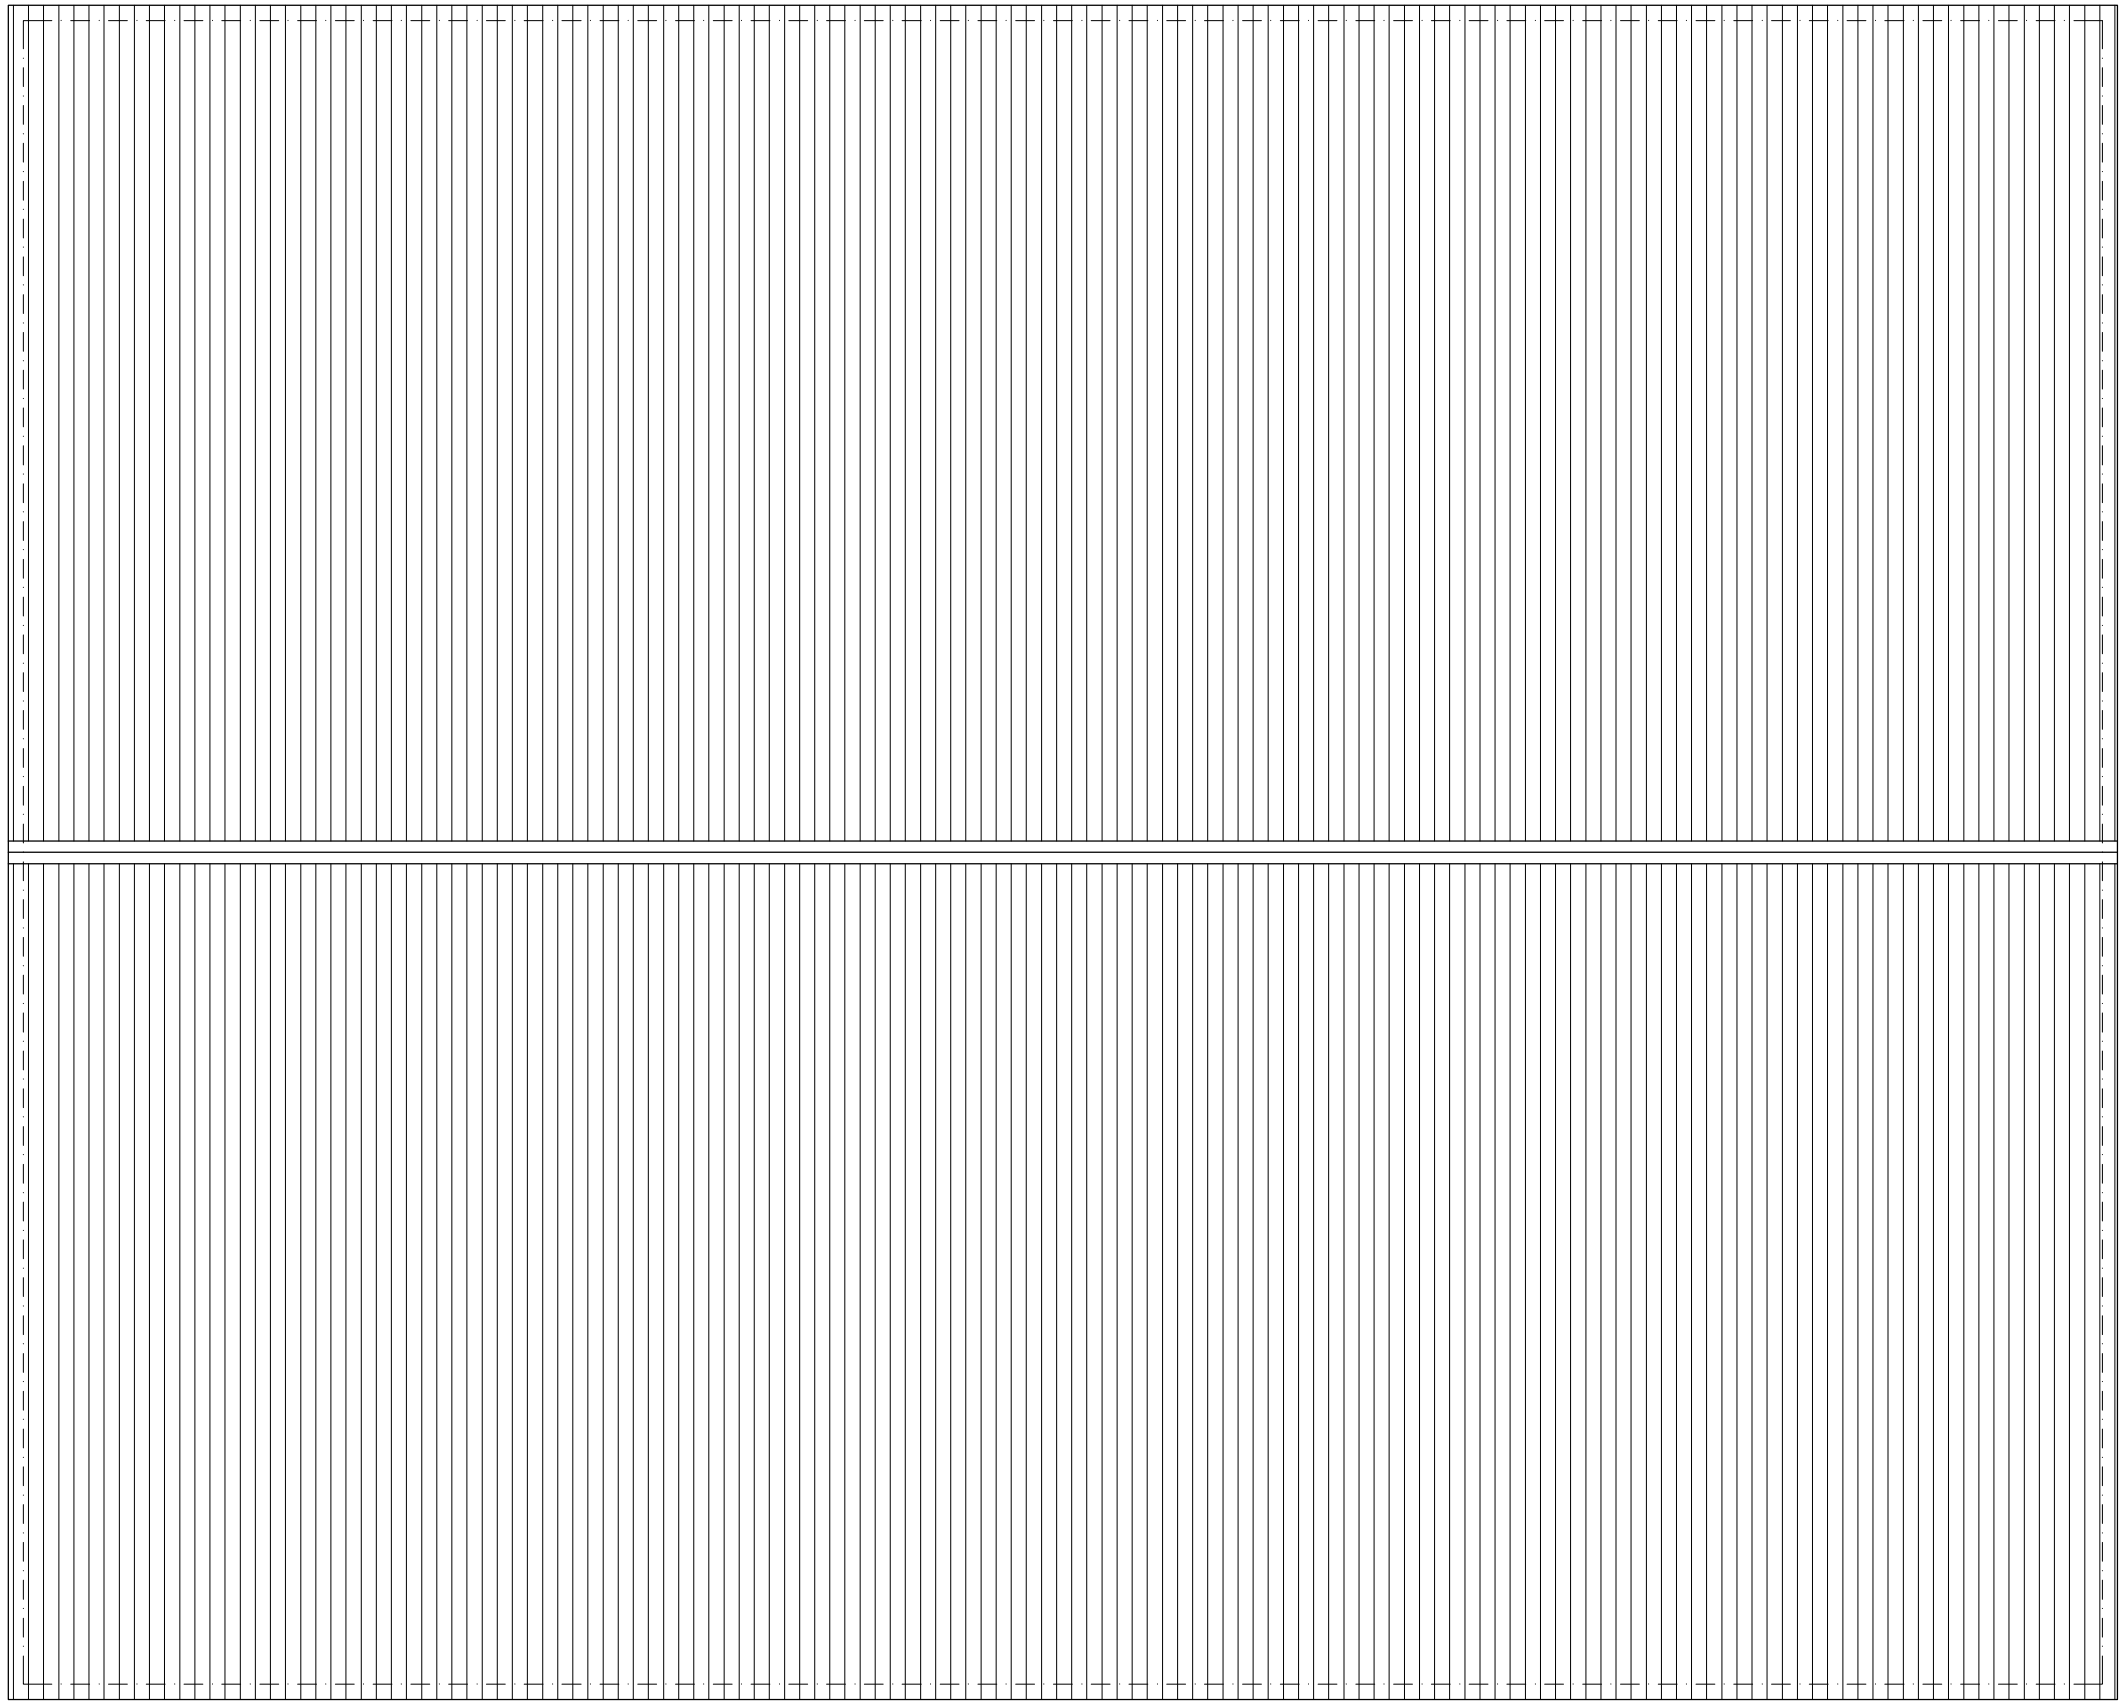

10 metres @ 1:100 on A3

1 metre @ 1:100 on A3

A Barn size altered and position moved out of Tree protection area Nov'25

rev.	date	

These drawings should be approved by Local Authority Building Control or other appropriate checking Authority prior to commencement of the work.

No dimensions to be scaled from this drawing.
All dimensions to be checked on site.
This drawing is copyright.

client
Jeremy Ventham

project
Danworth Farm
Hurstpierpoint

drawing
New Barn
Proposed Roof Plan

scale 1:100@A3 date 13.03.25

drawn CH

9 Kenton Road
Hove, East Sussex
BN3 4PG
tel: 01273 298217
fax: 01273 298217
e-mail: info@clairehaigharchitects.co.uk

Claire Haigh
Associates Ltd

CH 1266 /011 rev. A