



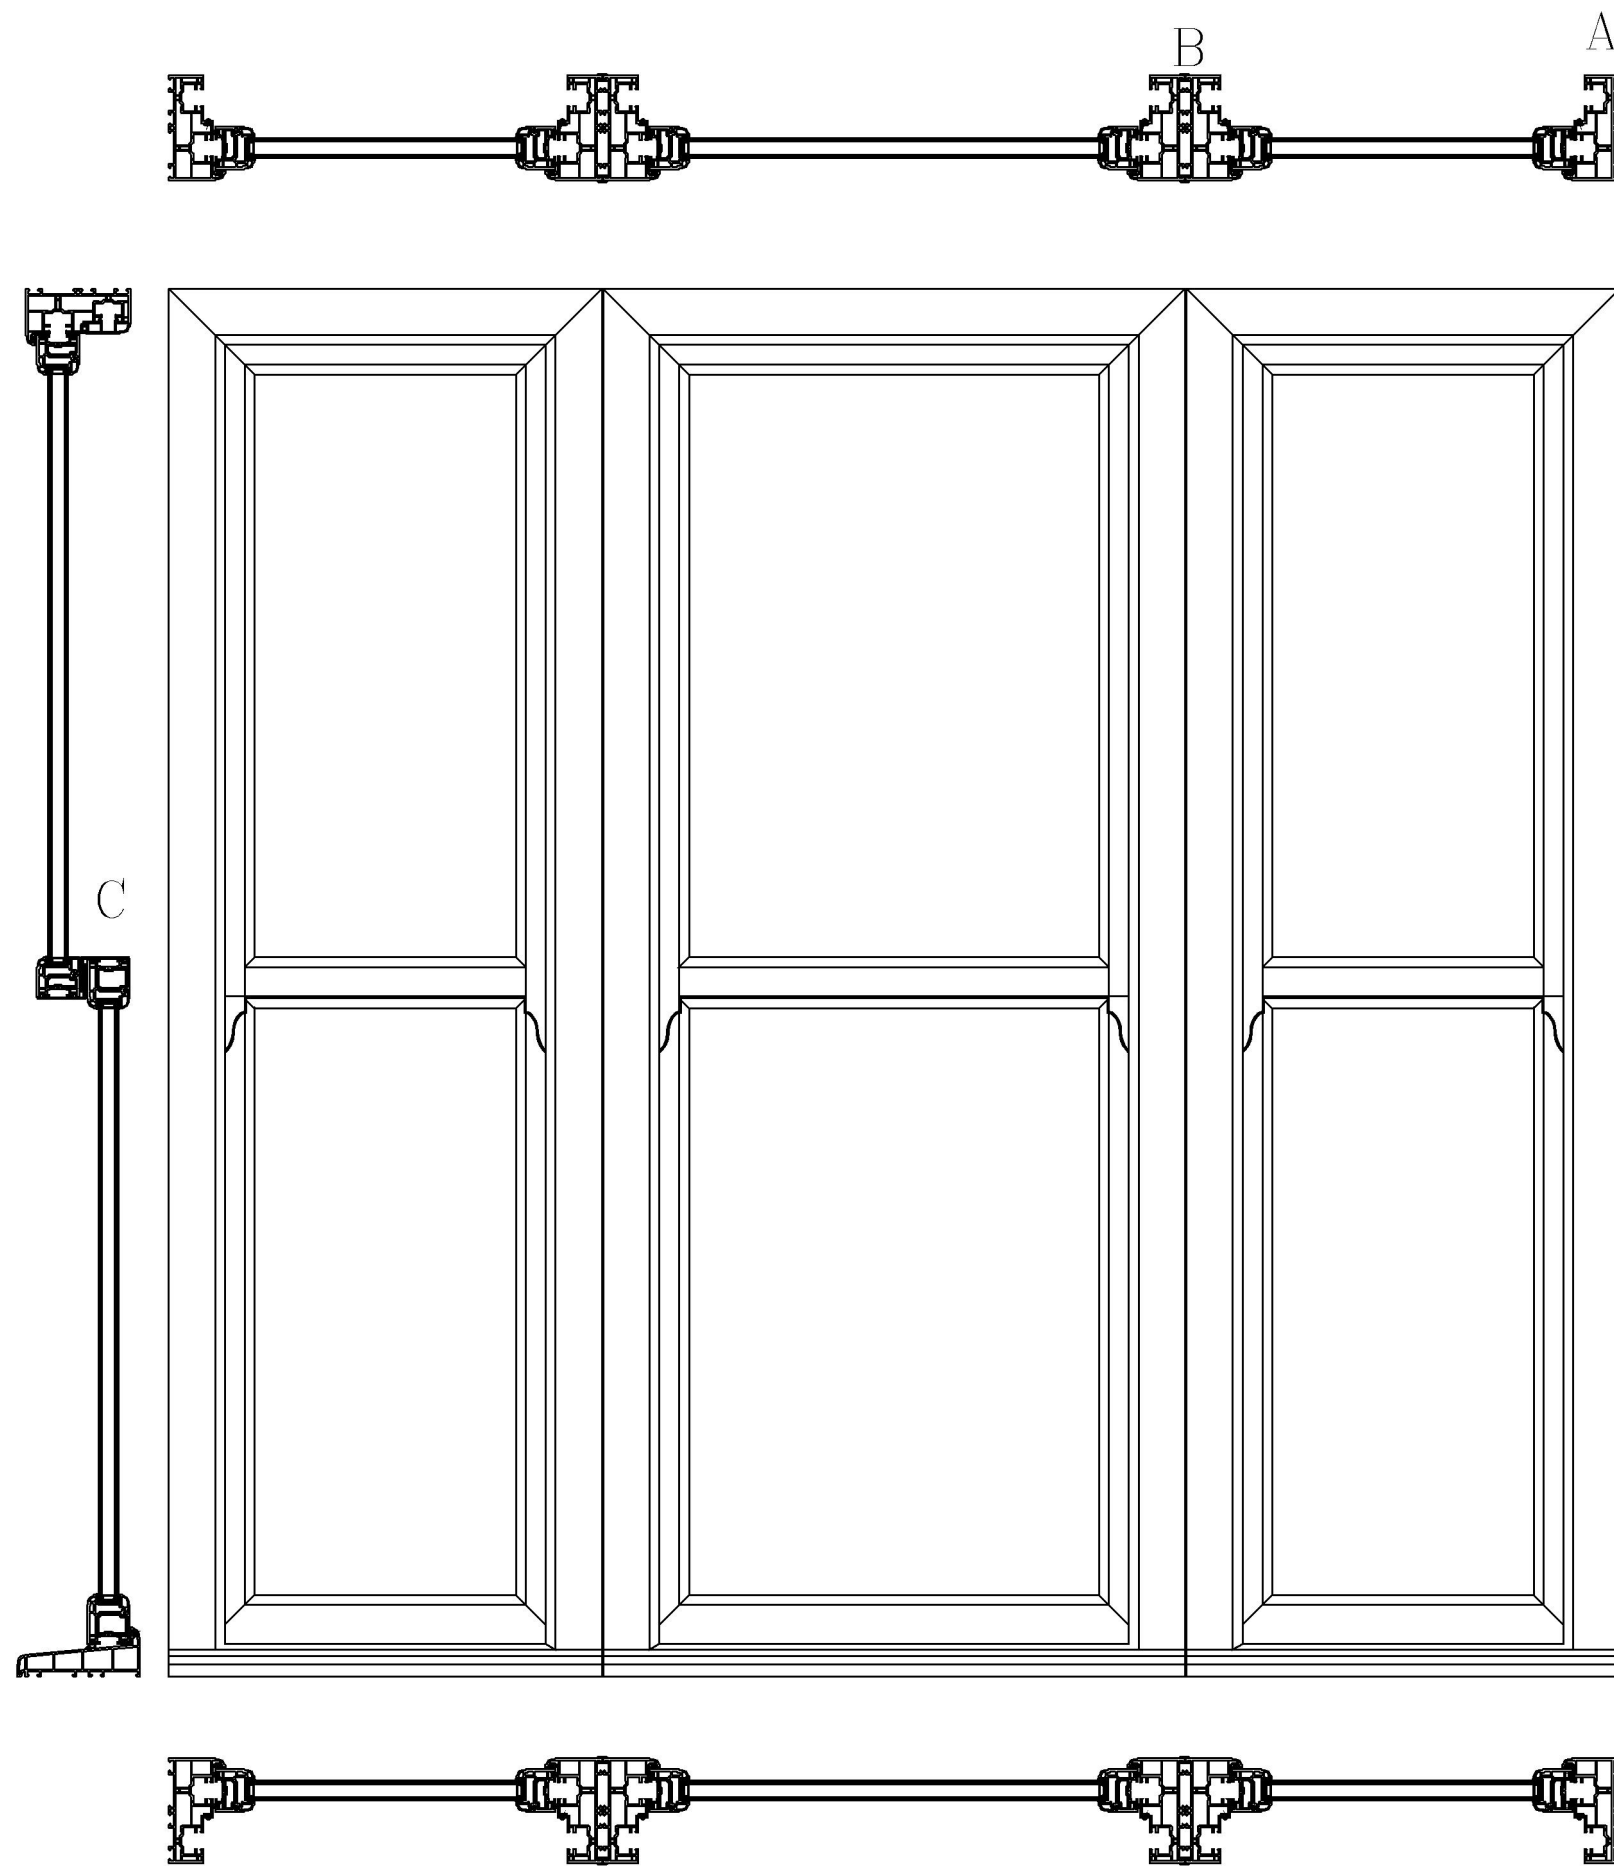

Legacy Sash Window Elevations - 1:10

Scale 1:100

2m 0m 2m 4m 6m 8m 10m

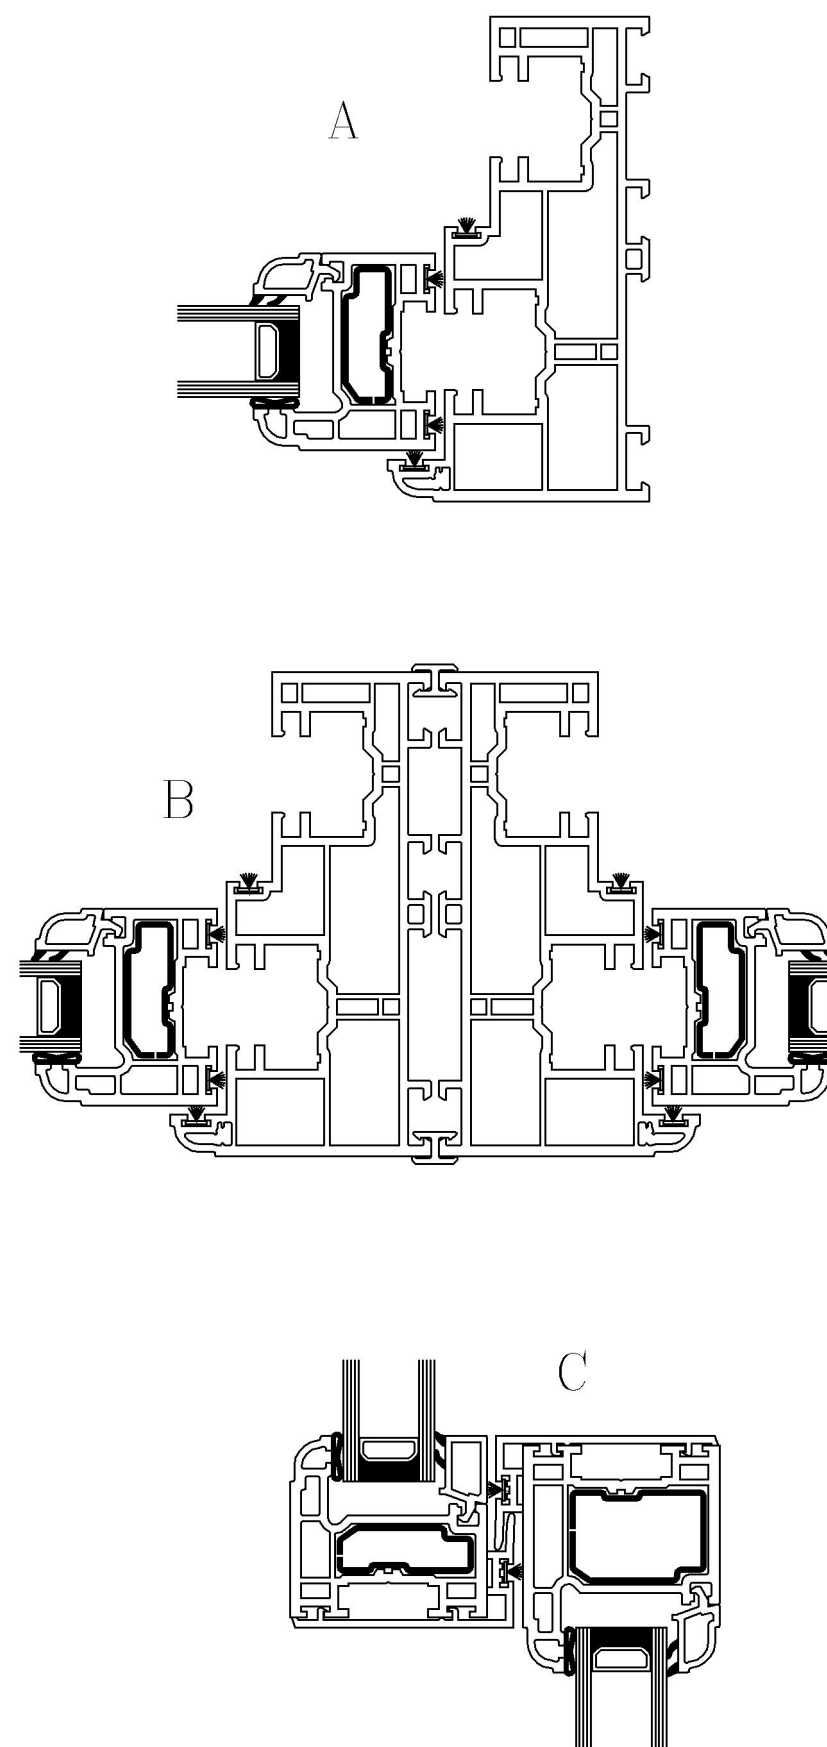

Legacy Sash Window Profiles - 1:2

Scale 1:50

1m 0m 1m 2m 3m 4m 5m

Contract No.
FHI 132780

Site Address -
9 The Crescent,
Hassocks,
West Sussex,
BN6 8RB

Drawing No.
2 of 3

FHI Sash Window Profile -
QSL

All Dimensions in mm

Scale: 1 : 2 @A3

Signed Off on - 23/09/2025

Review on - 21/11/2025



First Home Improvements
Station Road Industrial
Estate Lenwade Norfolk
NR9 5LY

© Drawings, associated documentation and intellectual property is protected under copyright law.
All documentation by First Home Improvements prohibits unauthorised actions such as (but not limited to) the re-issuing and re-production thereof without prior consent.