



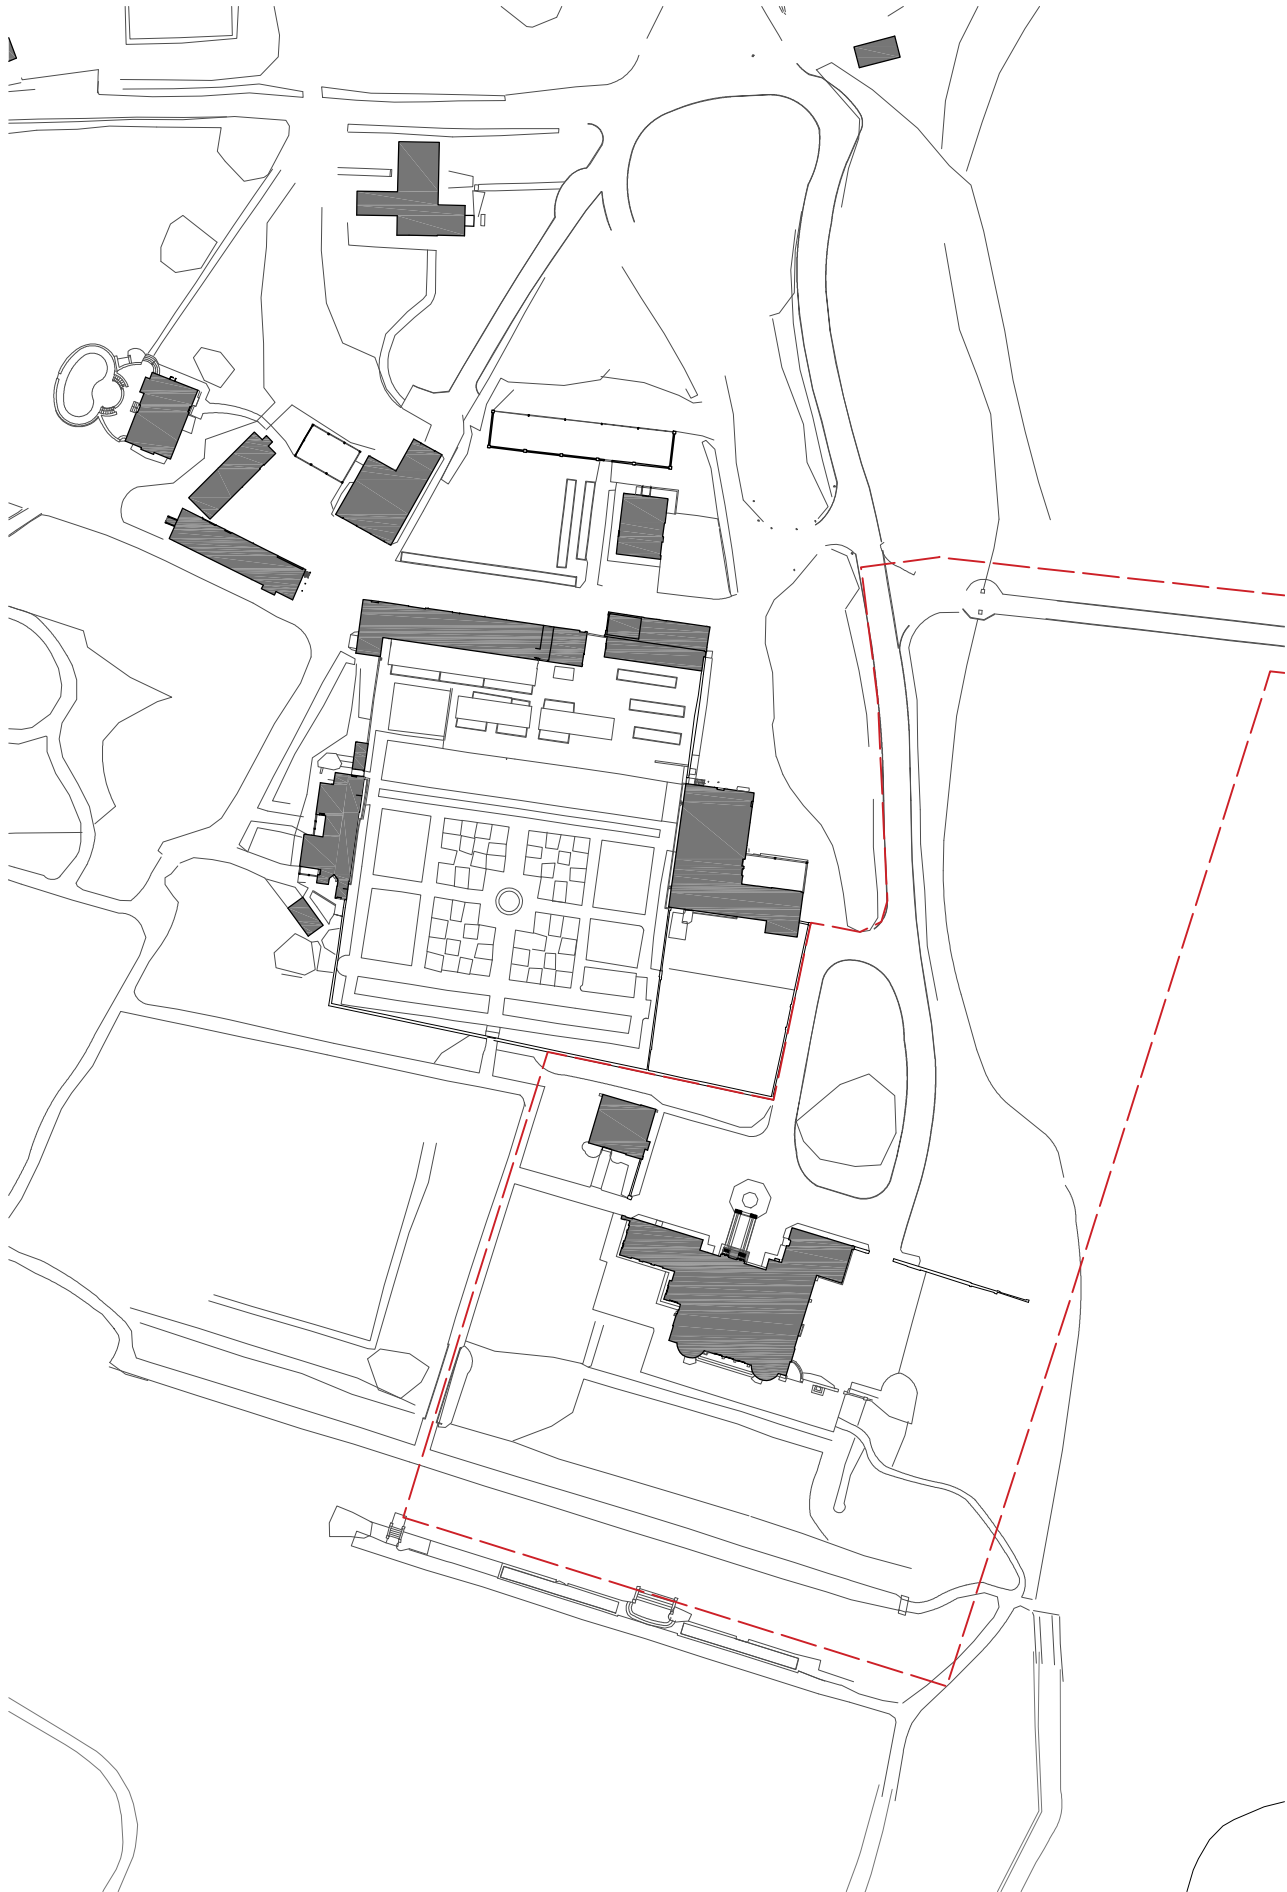

Existing Block Plan

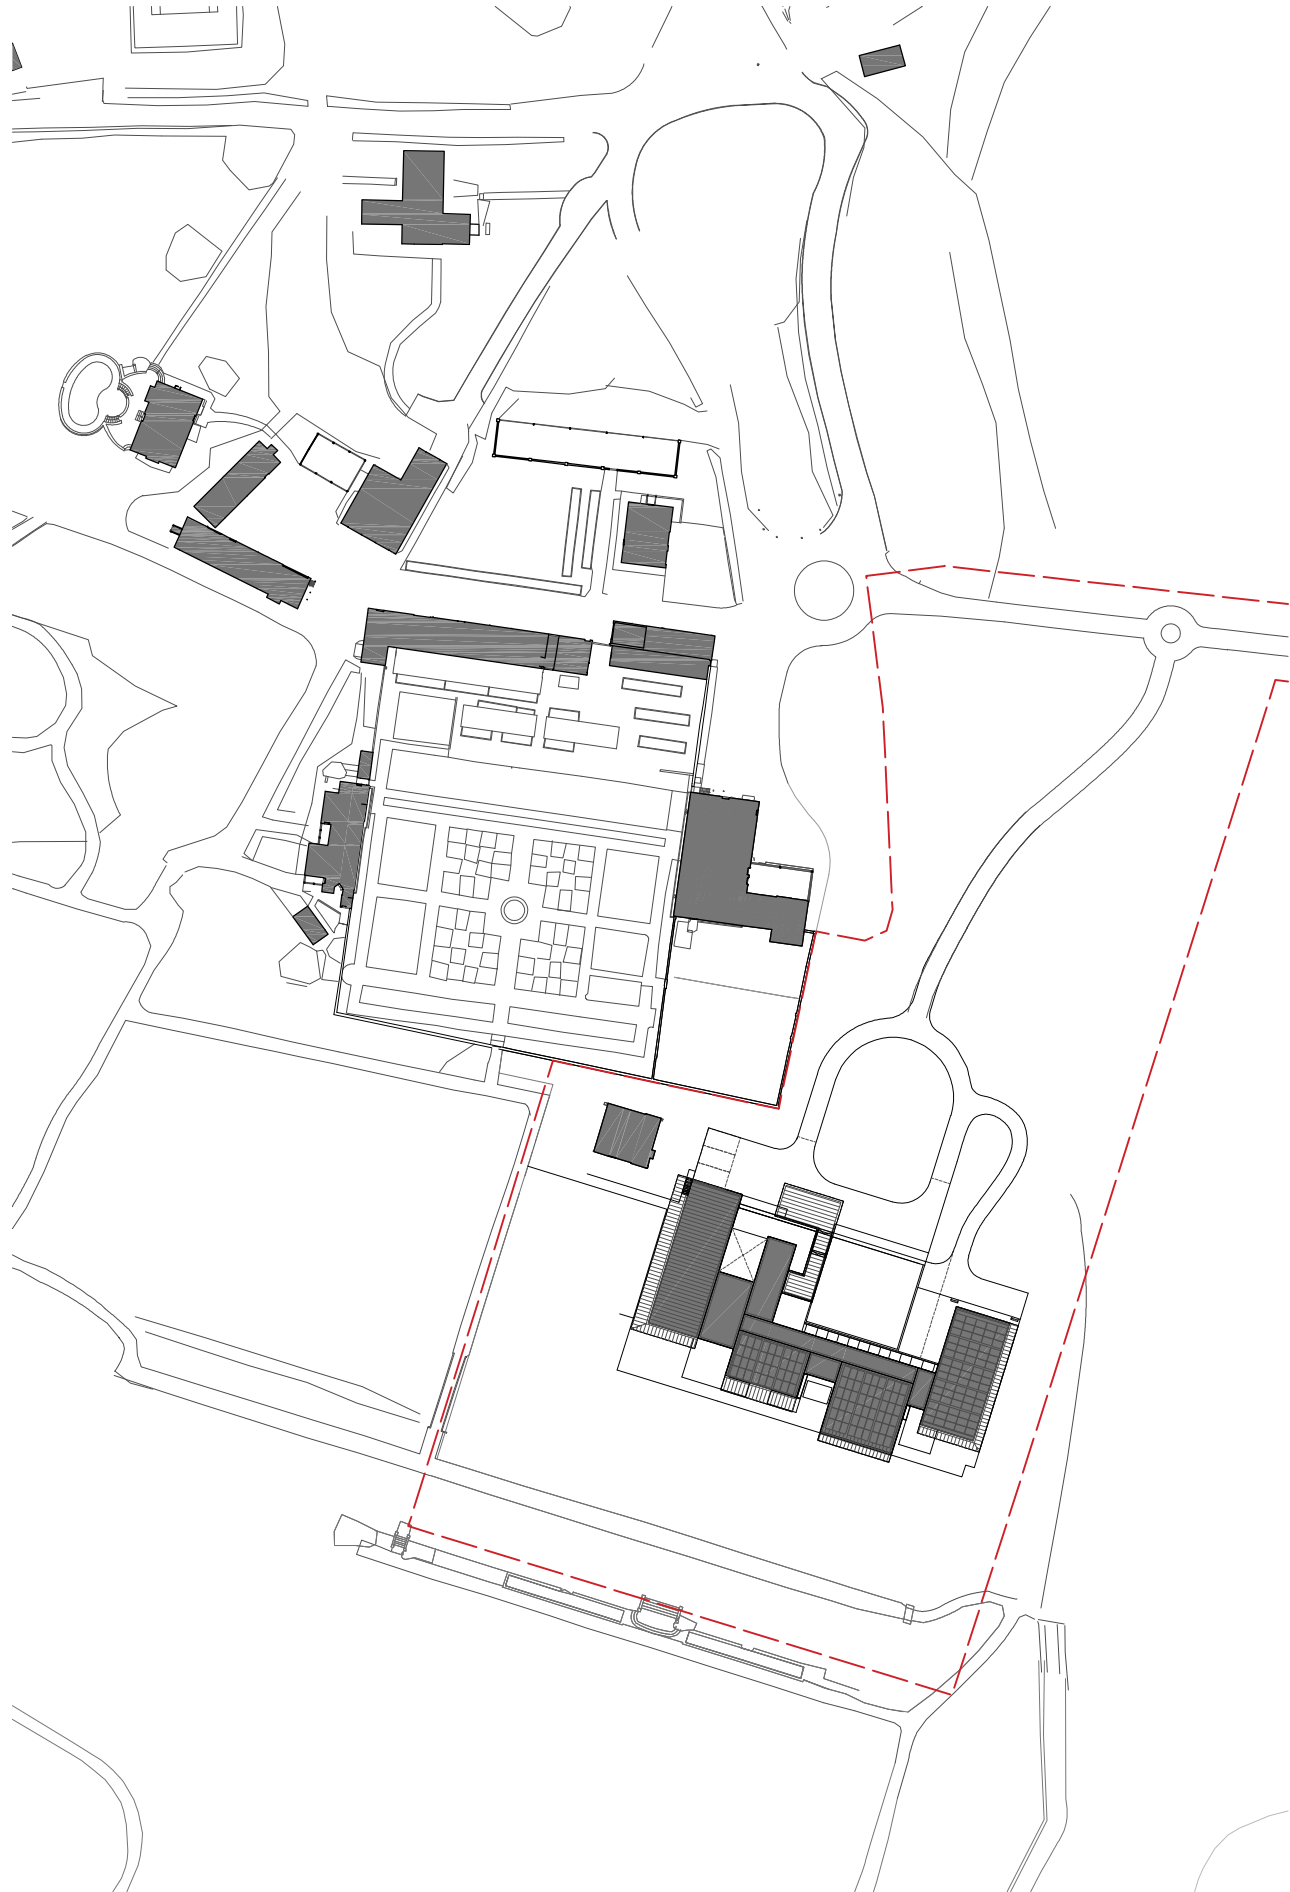

Proposed Block Plan

revision A 14.11.25 Issued for Section 73 Application

MA+D

Meloy Architecture and Design Ltd
t +44 (0) 1273 311165
f +44 (0) 1273 371165
w www.meloy.co.uk
e info@meloy.co.uk

project
Lydhurst Estate Dwelling

drawing title
Existing & Proposed Block Plans

drawing number
215PA003

date
30.05.25

scale
1:625@A1 / 1:1250@A3

purpose
ISSUED FOR PLANNING PURPOSES

revision
A

© Meloy Architecture and Design Ltd