

Peter Davies

From: planninginfo@midsussex.gov.uk
Sent: 17 December 2025 16:06
To: Peter Davies
Subject: Mid Sussex DC - Online Register - Comments for Planning Application DM/25/3163

Comments summary

Dear Sir/Madam,

Planning Application comments have been made. A summary of the comments is provided below.

Comments were submitted at 17/12/2025 4:06 PM.

Application Summary

Address:	27 Lucastes Road Haywards Heath West Sussex RH16 1JN
Proposal:	Erection of detached garage.
Case Officer:	Peter Davies

[Click for further information](#)

Customer Details

Address:	30 lucastes road Haywards Heath
----------	---------------------------------

Comments Details


Commenter Type:	Neighbour or general public
Stance:	Customer made comments in support of the Planning Application

Reasons for comment:

Comments: We have no objection to the application for the detached garage, as many have been constructed along our road over the years.

Therefore, in our opinion, the development should be made lawful.

Kind regards,



Kind regards