
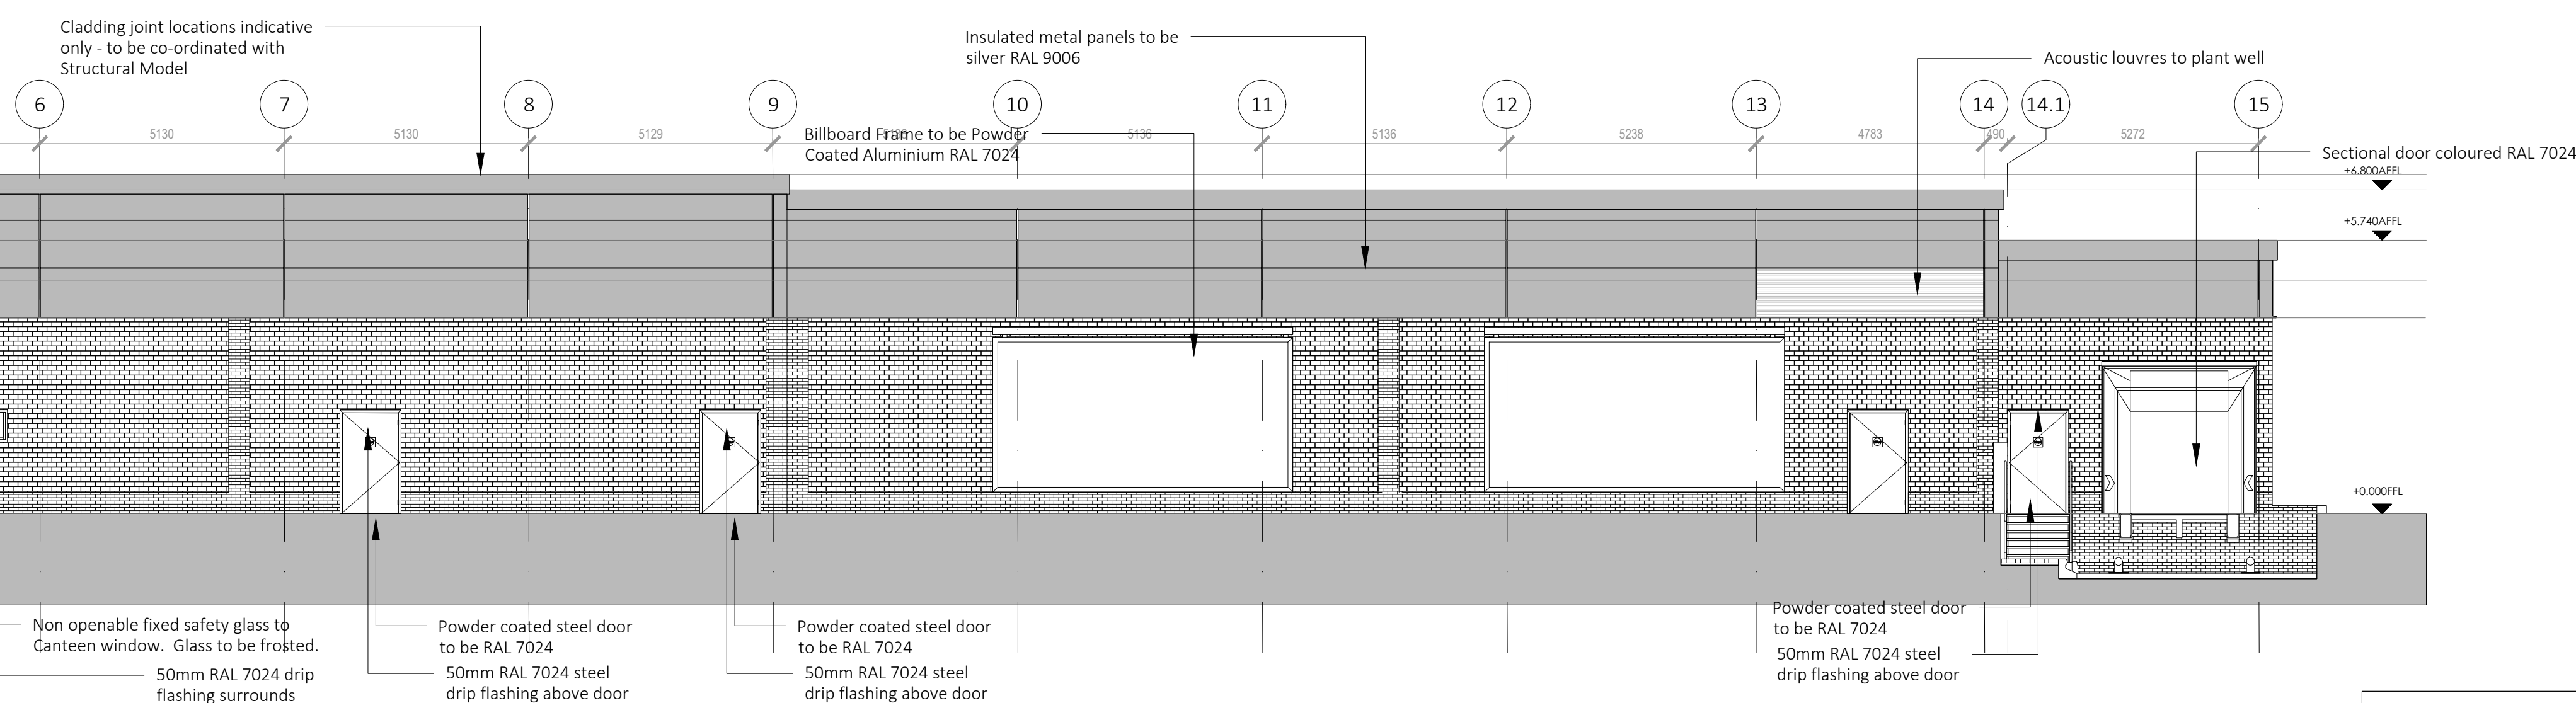
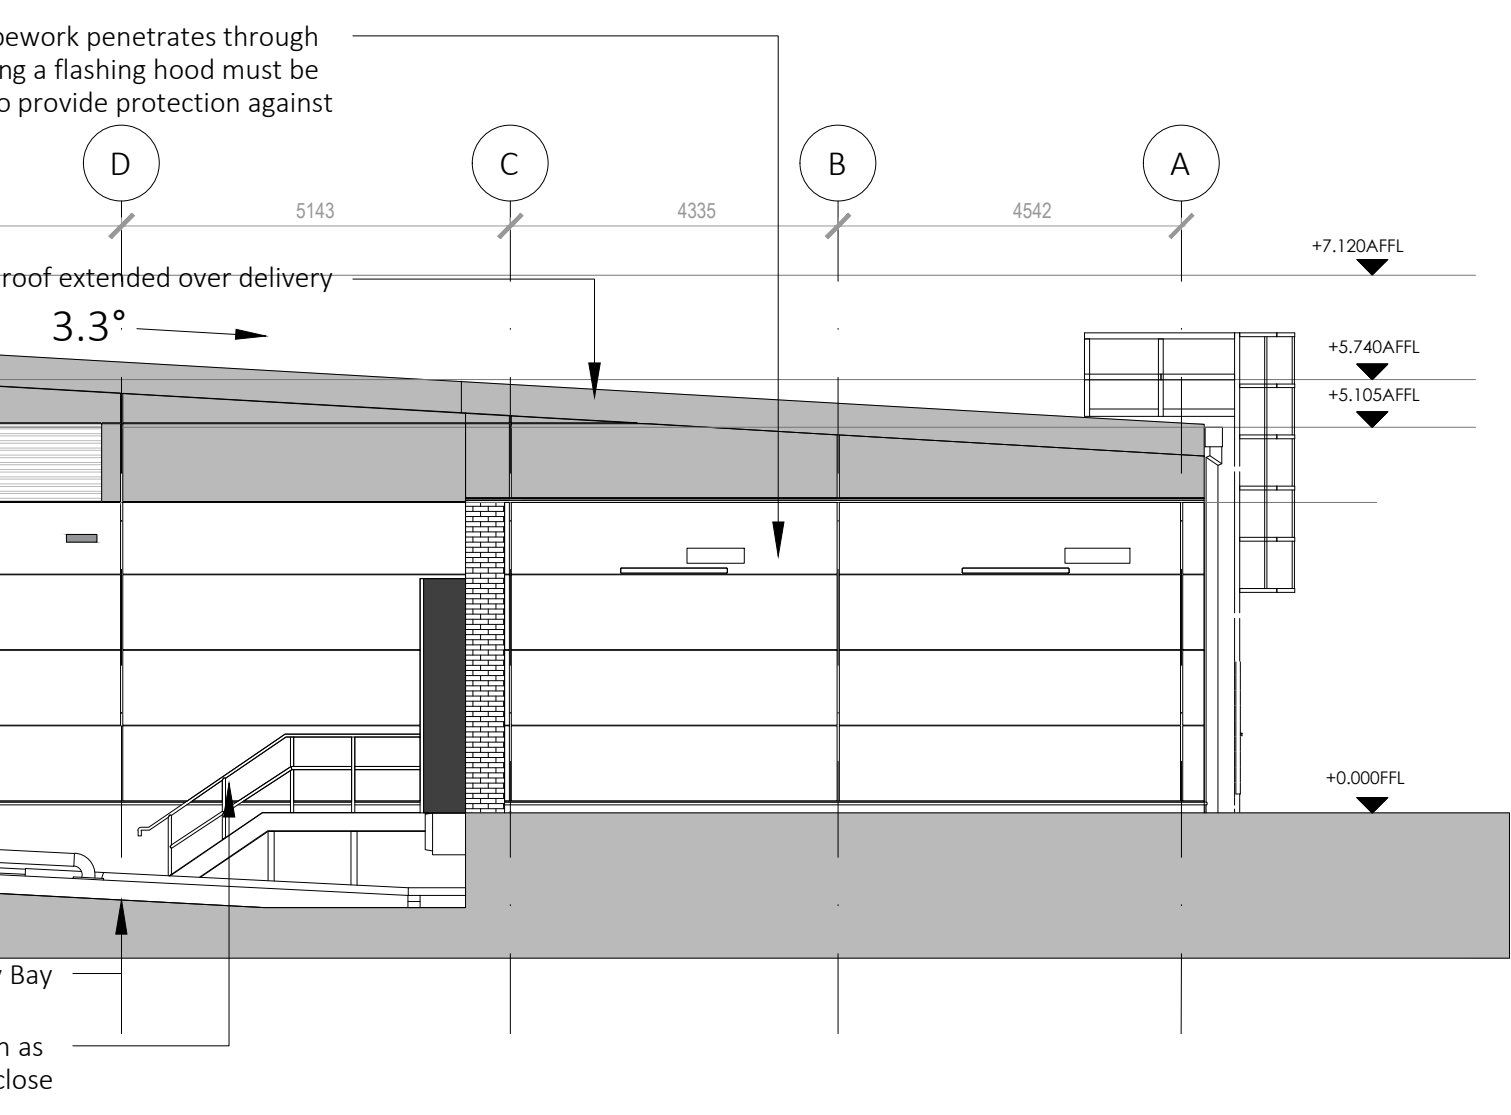
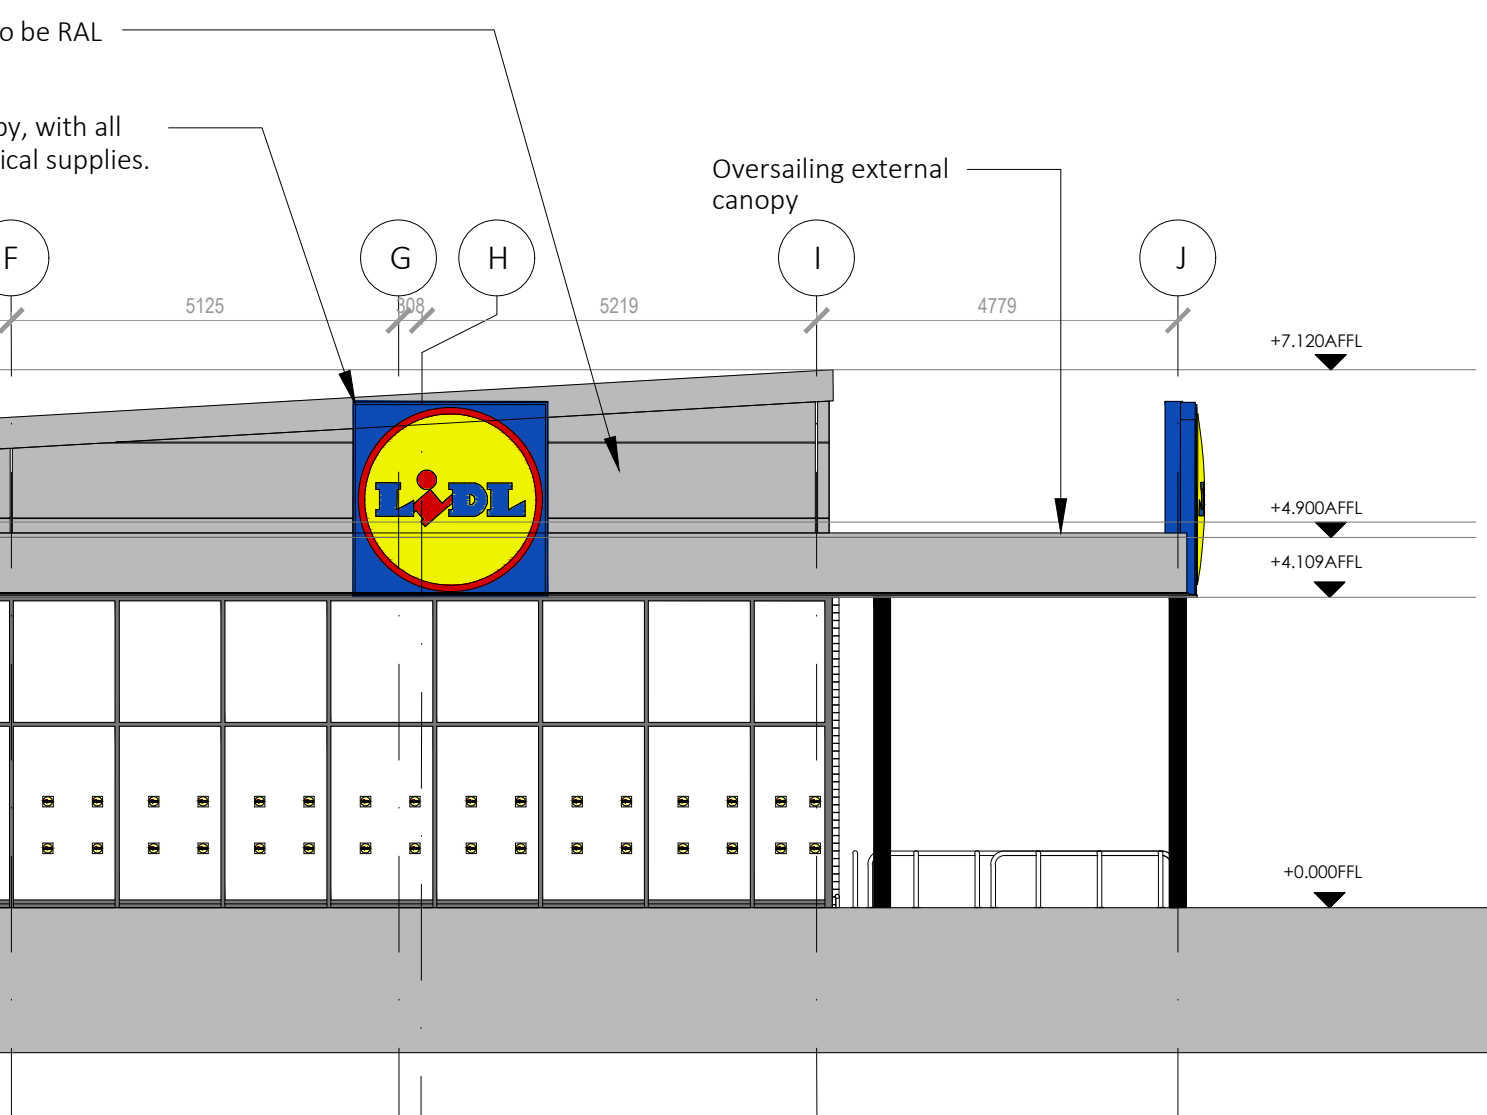


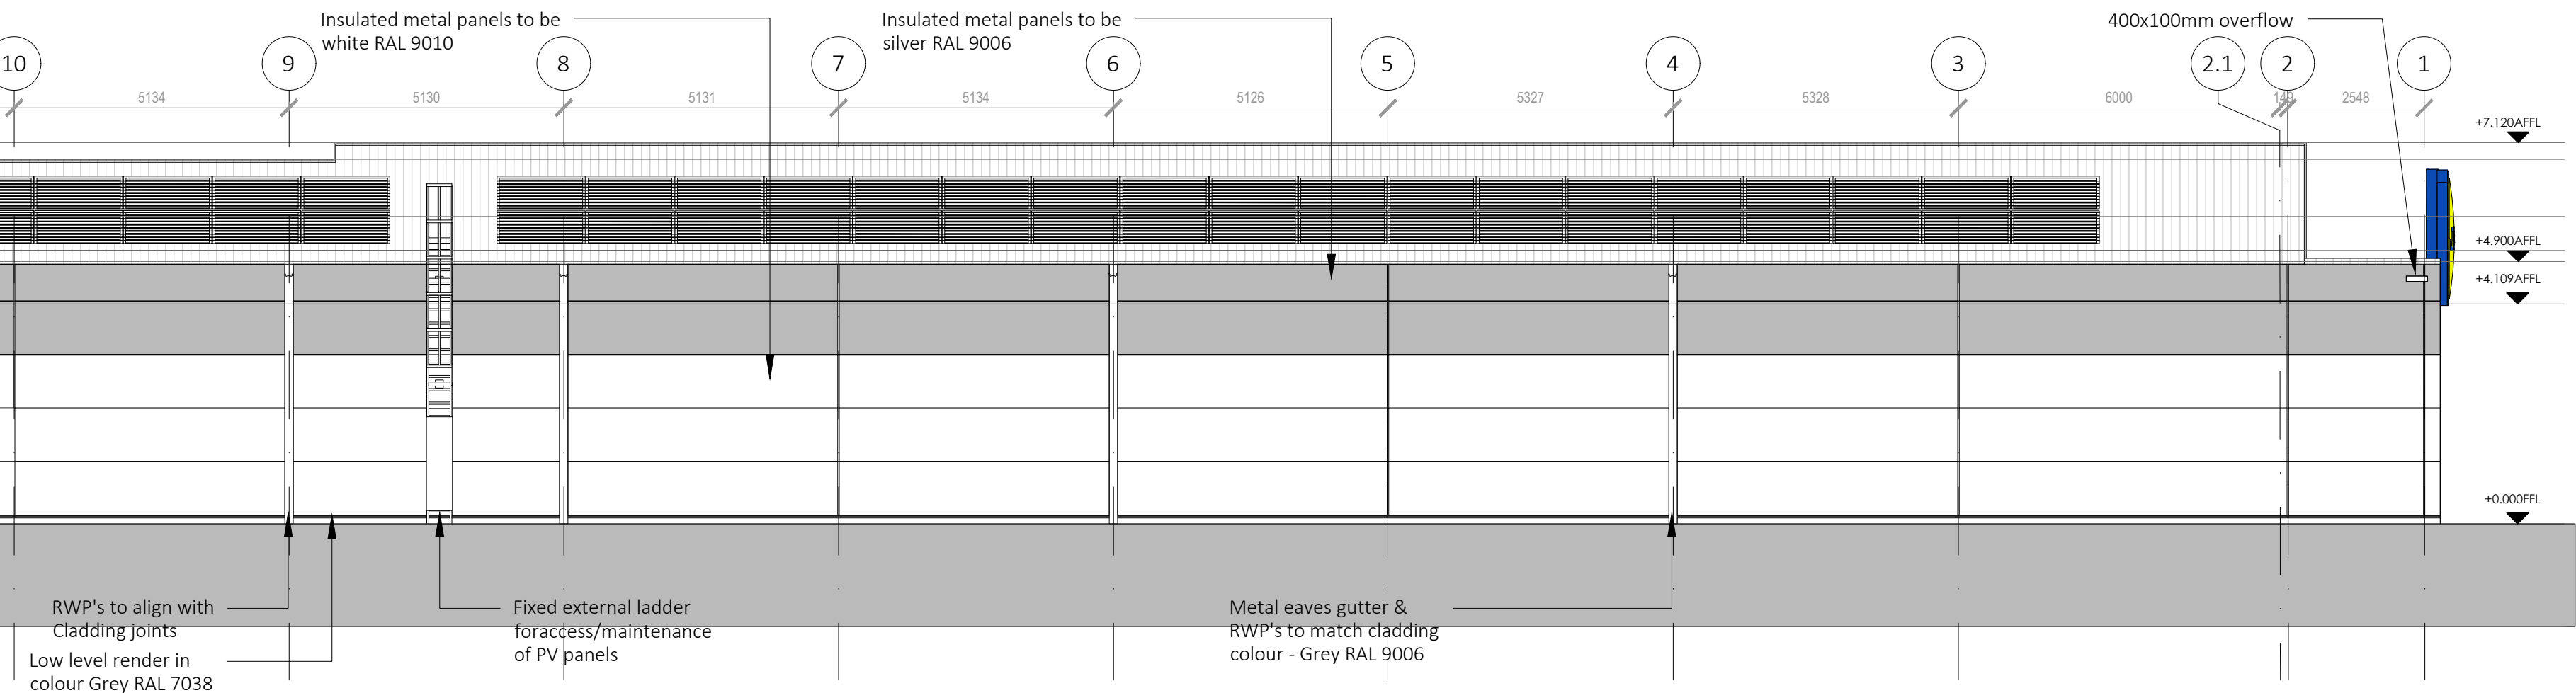


© Whittam Cox Architects - Disclaimer:

This drawing is copyright of WCCG Group Ltd trading as Whittam Cox Architects, and shall not be reproduced nor used for any other purpose without the written permission of the Architects. This drawing must be read in conjunction with all other related drawings and documentation. It is the contractors responsibility to ensure full compliance with the Building Regulations. Do not scale from this drawing, use figured dimensions only. It is the contractors responsibility to check and verify all dimensions on site. Any discrepancies to be reported immediately. It is a COAHL A01. Materials not in conformity with relevant British or European Standards/Codes of practice or materials known to be deleterious to health & safety must not be used or specified on this project.

TSD	23/02/24	Updated to 2.6m units area	WJ/DC
TSD	23/02/24	Revised to include new model	WJ/DC
TSD	23/02/24	Revised to include new model	WJ/DC
TSD	23/02/24	Revised to include new model	WJ/DC
No.	Page	Description	Drawn/Checked By

LIDL GREAT BRITAIN LIMITED

PROJECT
East Grinstead London Road

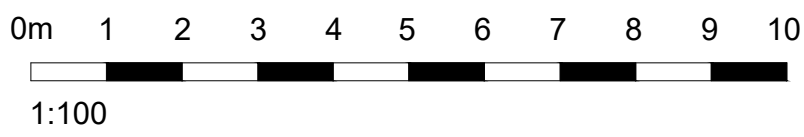

TITLE
PROPOSED GA ELEVATIONS

DRAWING STATUS
TENDER

DRAWN MBN CHECKED WJF
SCALE AS SHOWN @ A0
DATE 03/09/24

Whittam Cox ARCHITECTS
Cherwell Rd / 01246 260261
London / 0203 388 0019
Leeds / 0113 468 2450
whittamcox.com

Project Originator Volume Level Type Role Number Revision
230257 WCA XX- ZZ- DR- A- 00200 T04

HAZARD WARNING SCHEDULE	
HAZARD	COMMENT/ACTION
Contamination	Confirmation of prior removal of asbestos from site to be obtained and asbestos survey to be carried out by trained persons.
Risk of Collapse	Contractor to plan and manage any works proposed to existing embankment/retaining structures and excavations to prevent risk of collapse to workers and others.
Falling From Height	Any works at height to be carried out by a suitable trained persons with a suitable risk assessment & method statement.
Existing Services	Relevant authorities to be consulted prior to commencement of works to determine approximate location and extent of existing services. Locations to be confirmed on site by trained persons. All existing services should be located and marked appropriately and all contractors must be notified of their presence. Refer to utility survey records for further information.

HAZARD WARNING SCHEDULE	
HAZARD	COMMENT/ACTION
Service Vehicles and Deliveries	Close proximity to neighbouring school, church and residential properties will require suitable method statement to be provided and appropriate actions taken to ensure safe manoeuvring when accessing site. Liaison required with school management prior to any work commencing.
Roof Access and maintenance	Appropriate access and edge protection to be provided to allow roof access to maintain PV. Sufficient hand standing and ground level to be provided to take load of cherry picker. Rear gutter to be cleaned and maintained from MEWP at ground level.
Noise and disturbance to neighbours	All work to be carried out within agreed working hours in order to limit disturbance to neighbours.
Risks associated with Lidl store model	Risks intrinsic to Lidl's store model are provided in document '2.6 BBS 2023 Design Risk Register'.