


Planning Drawings

Photographic Survey




Existing Layout

Scale 1 : 100 2000mm

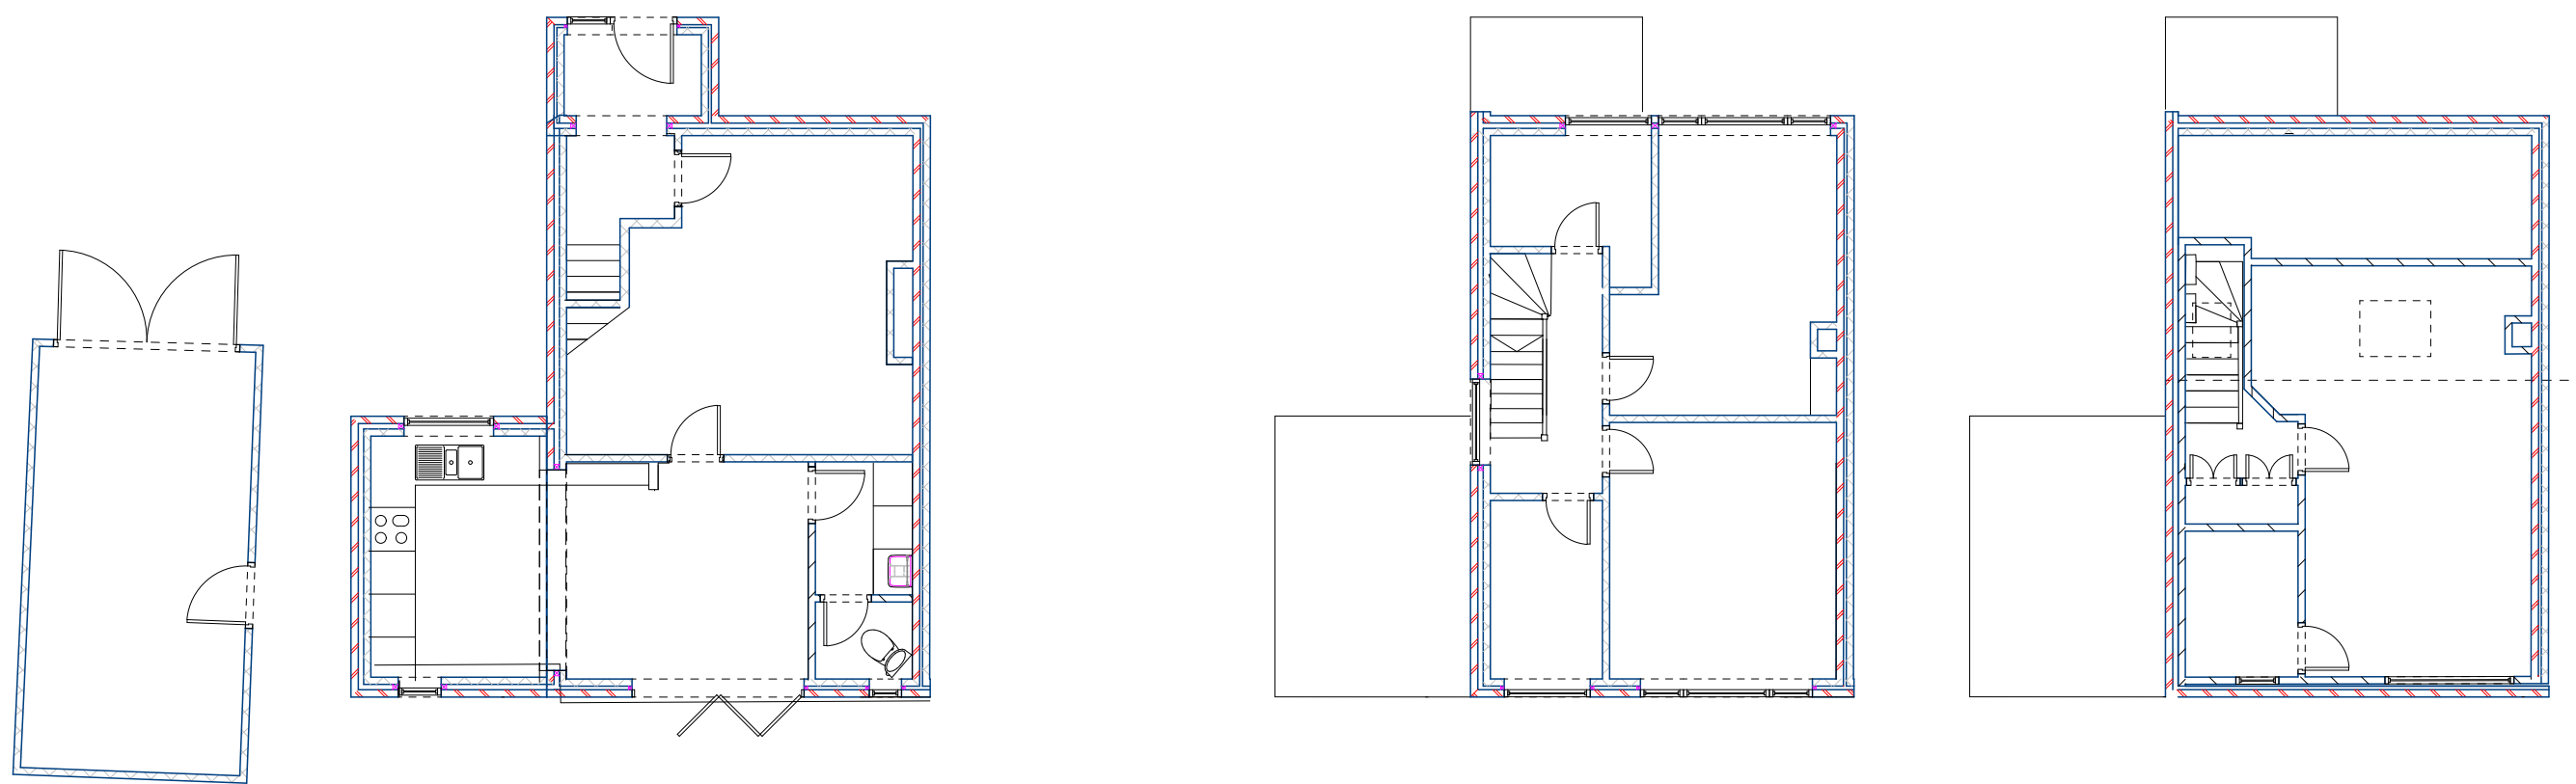

Proposed Layout

Scale 1 : 100 2000mm

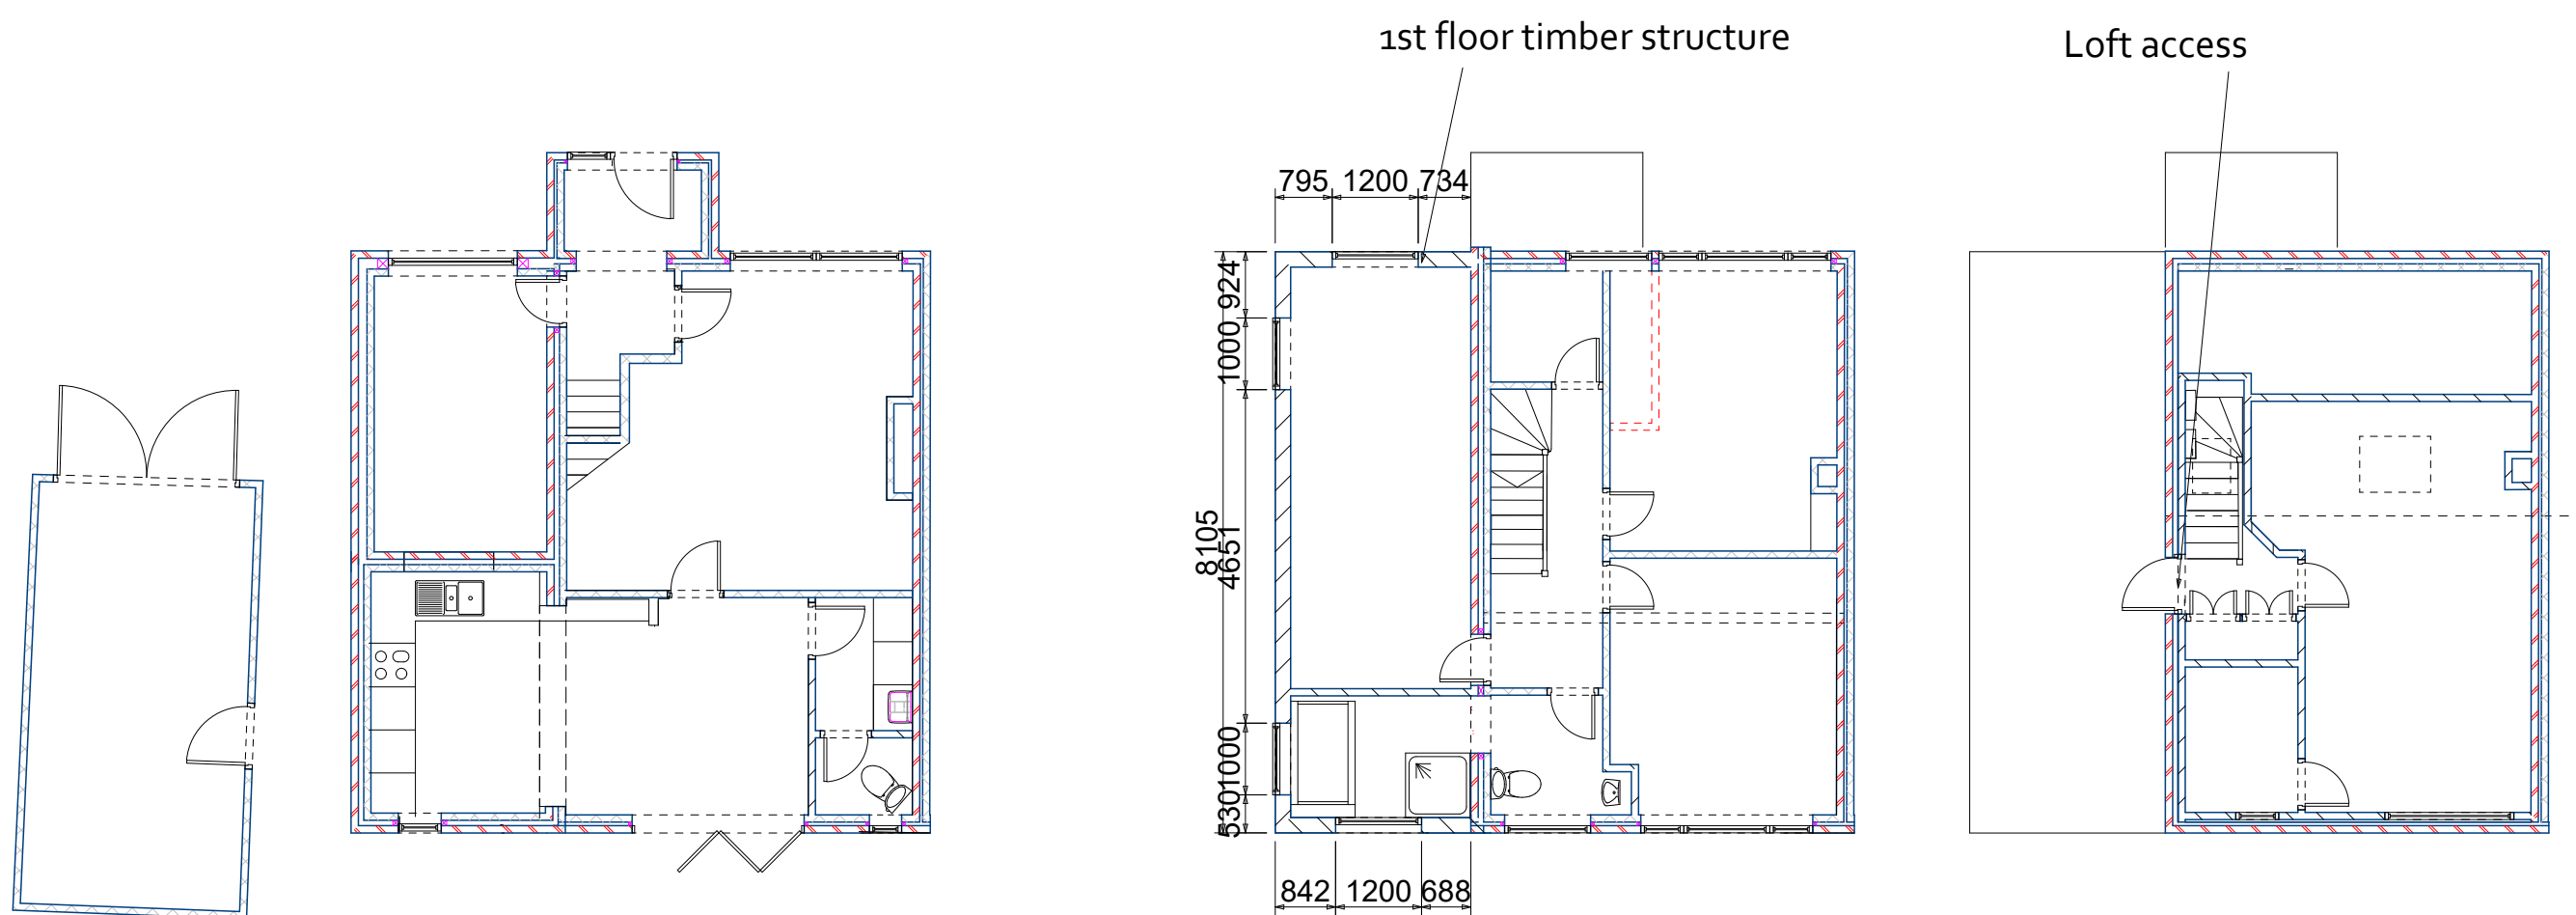

Client - Richard Peck

Address - 4 Fieldway,
Lindfield,
Haywards Heath
RH16 2DD

Page Size - A1 2000mm



1. All Dimensions In Millimetres Unless Otherwise Stated
2. New Roof Tiles to match existing in type ,colour & face
3. New facing brickwork to match existing
4. The requirements of the party wall act should be observed
- 5.No part of the existing extension ,including Foundations and gutters, should encroach the property boundary