
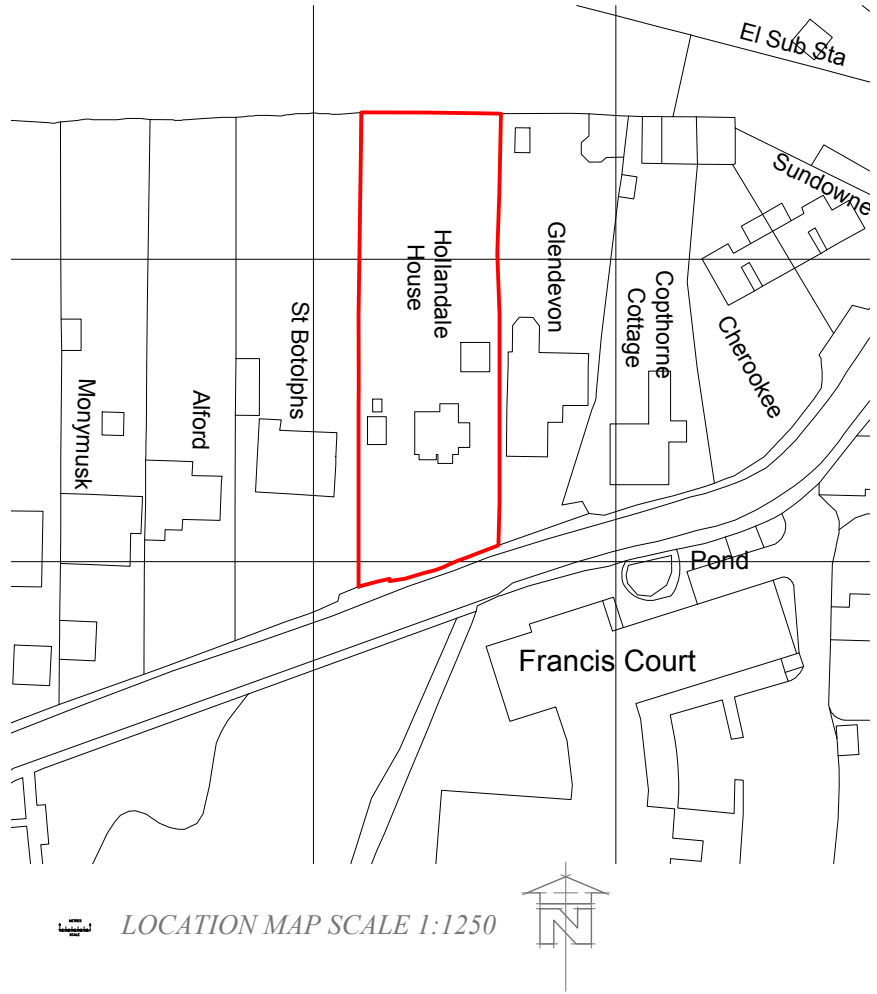
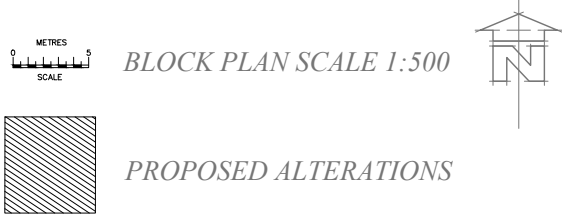


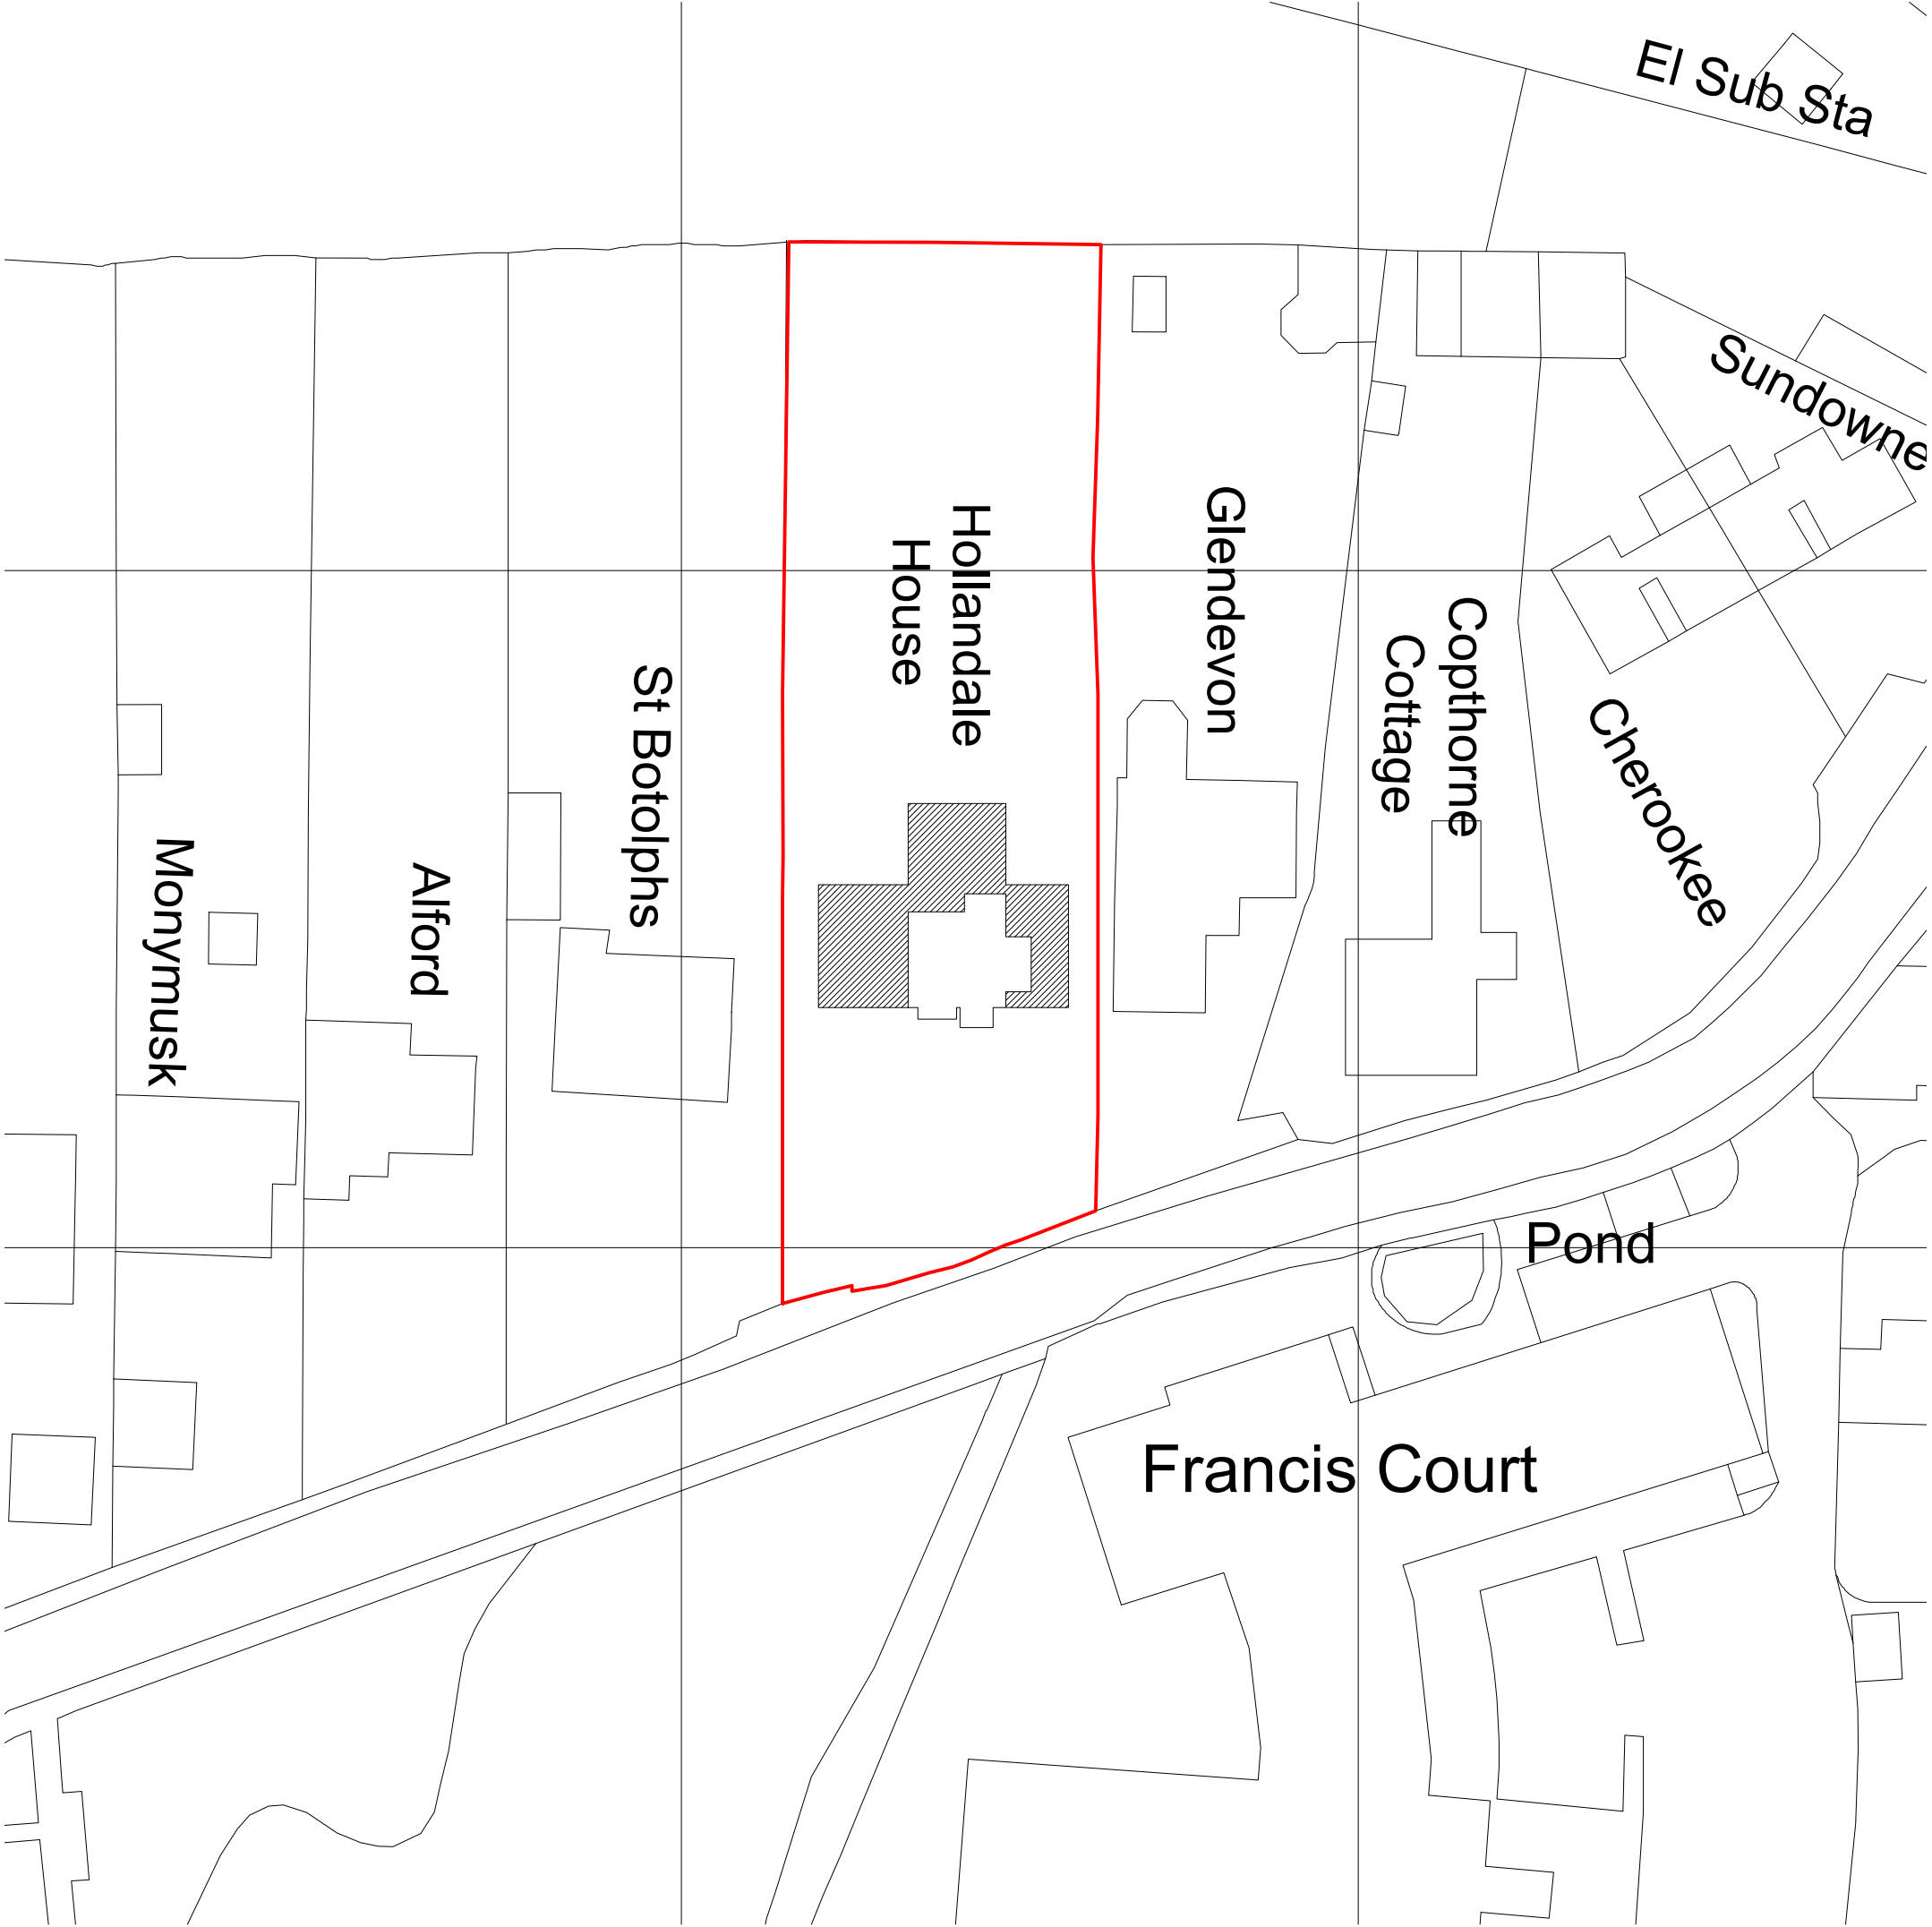

rev	date	description		
RB Design Corner Cottage, The Limes, Felbridge, East Grinstead, RH19 2QY Tel: 01342 523 766 Mob 07988 998 928 e-mail: info@rossbenditchdesign.co.uk				
project	date	drawing	scale @	job no
Hollandale House, Copthorne Bank Crawley RH10 3JQ	13.03.26	WORKS		
client		LOCATION MAP - BLOCK PLAN	drawn by	PLN 09
Mr & Mrs Tasker				09