


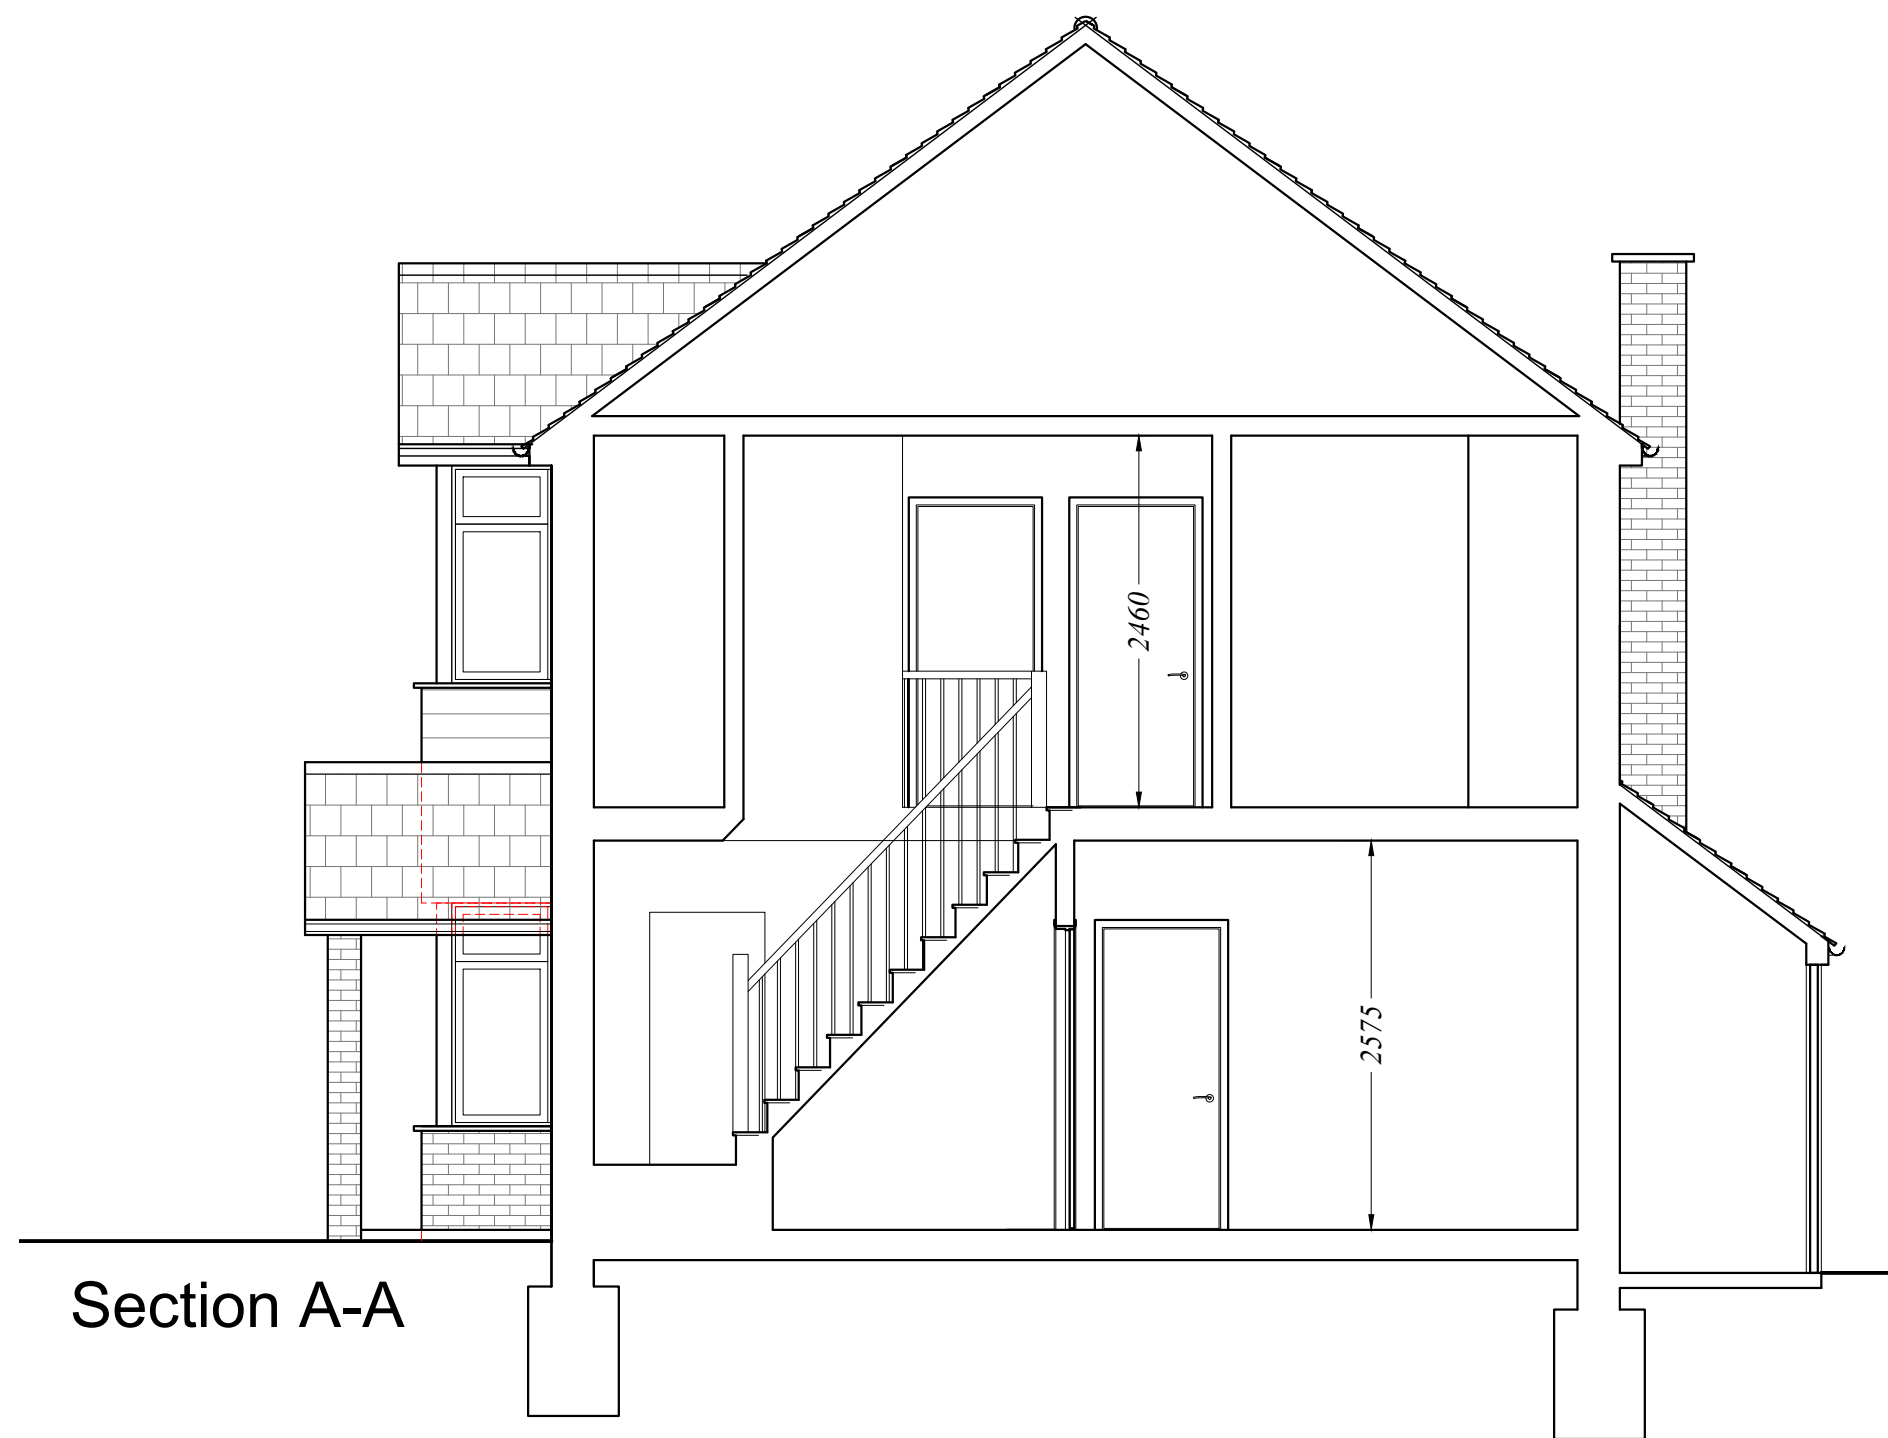


Section A-A



Section B-B

METRES

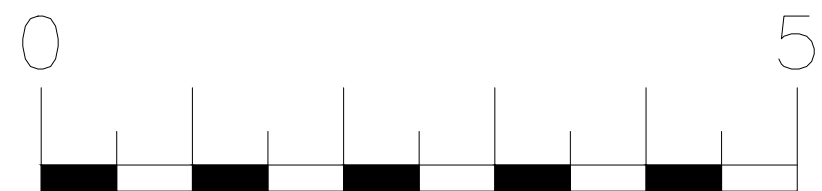

SCALE

rev	date	description		
RB Design Corner Cottage, The Limes, Felbridge, East Grinstead, RH19 2QY Tel: 01342 523 766 Mob 07988 998 928 e-mail: info@rossbonditchdesign.co.uk				
project	drawing	date	job no	
Hollandale House, Copthorne Bank Crawley RH10 3JQ	WORKS	13.03.26		
client		scale @	drawn to	
Mr & Mrs Tasker	SECTIONS EXISTING	1:50	PLN 03	