



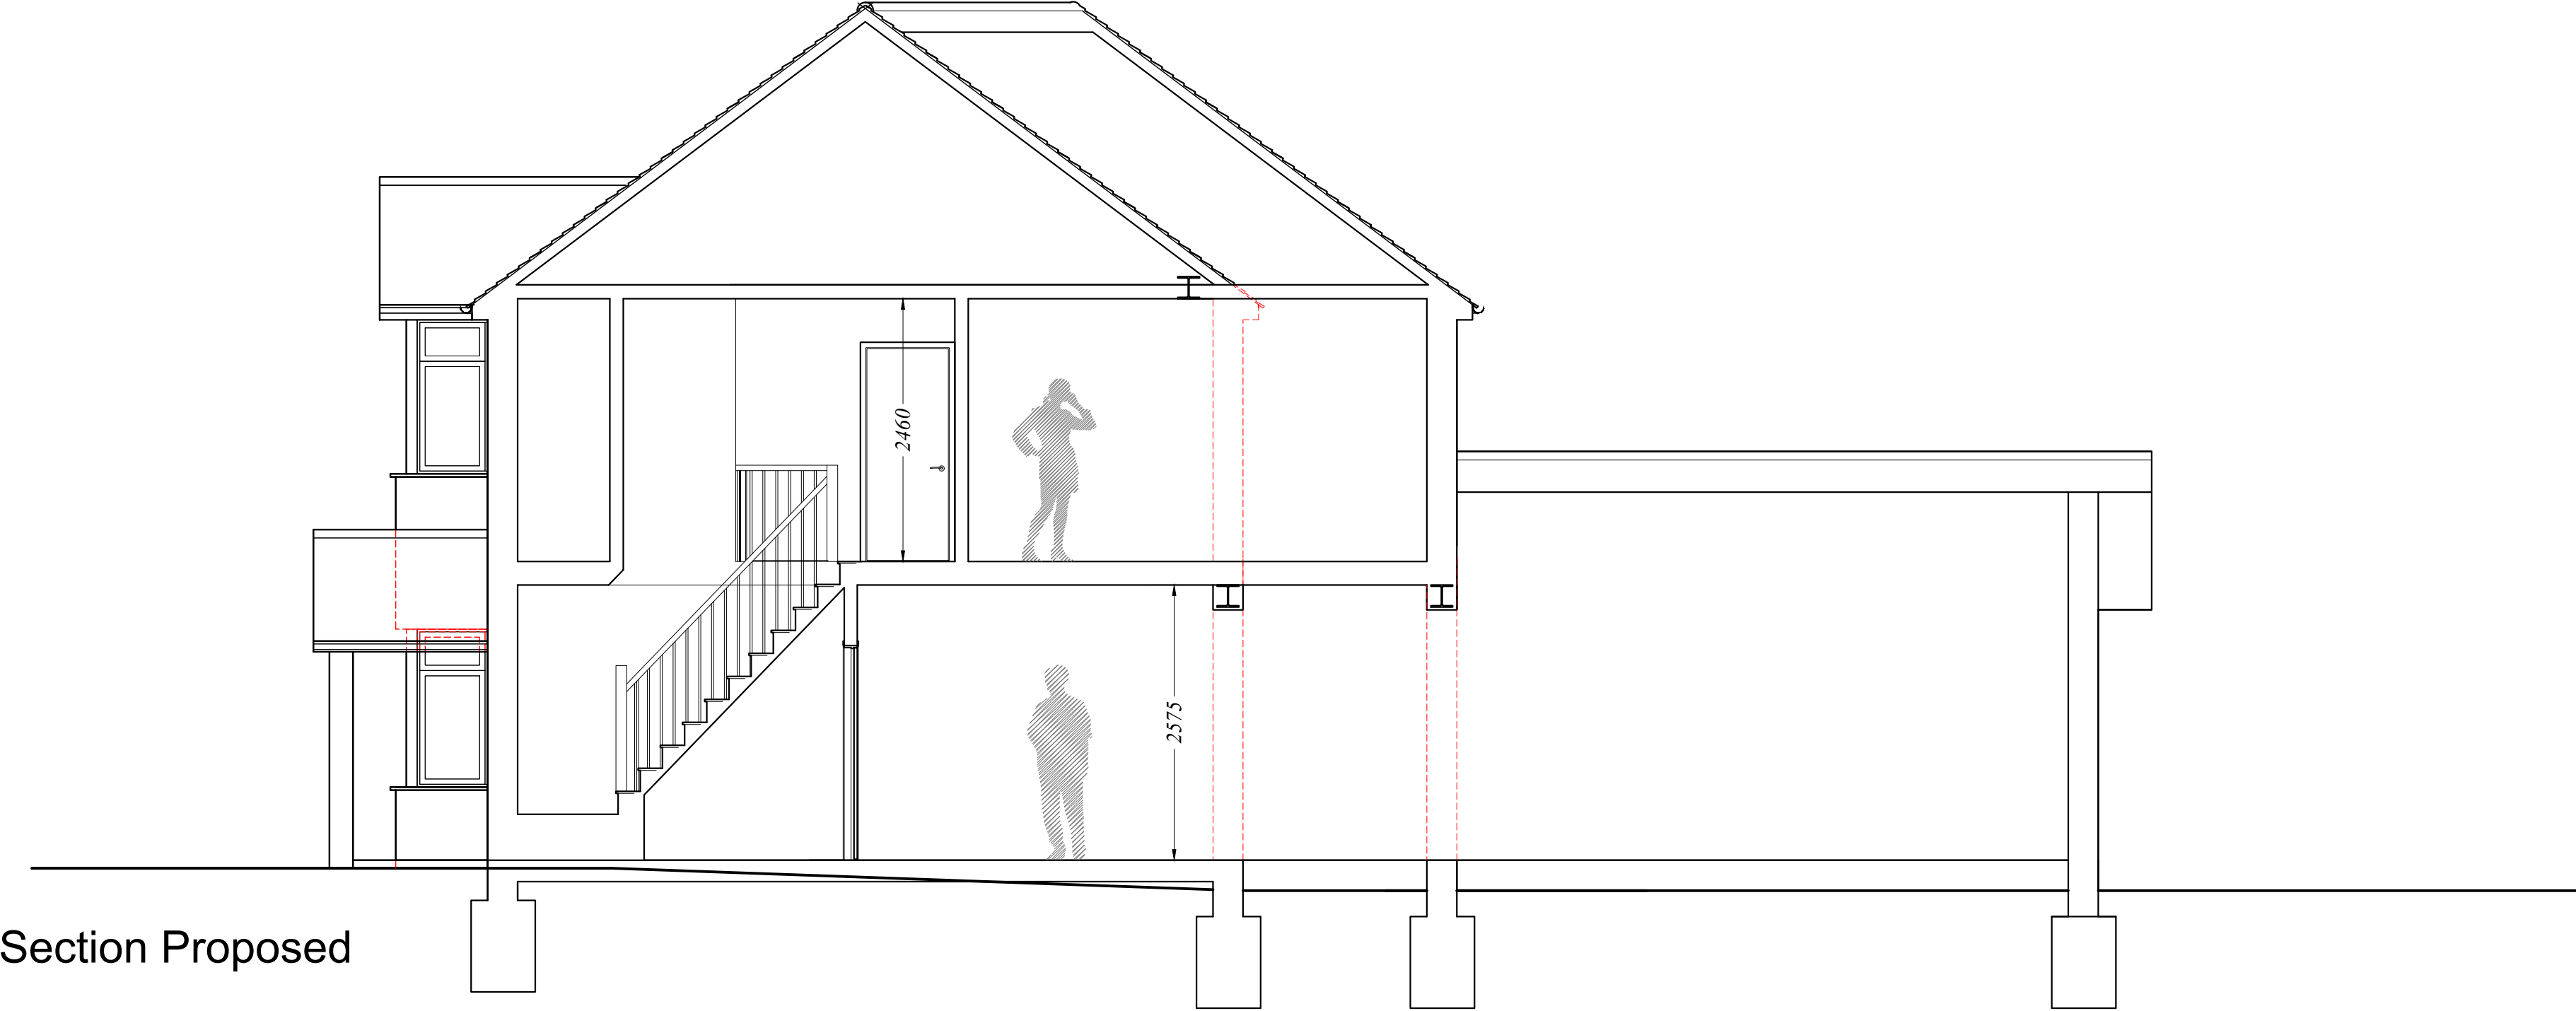

Section Proposed

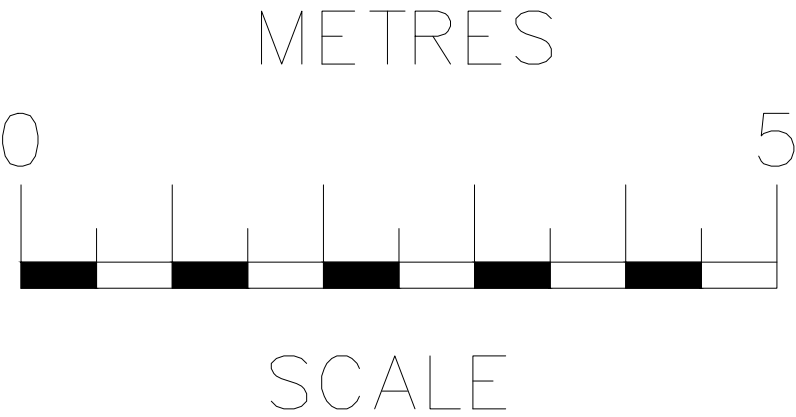

rev		date	description	
RB Design Corner Cottage, The Limes, Felbridge, East Grinstead, RH19 2QY Tel: 01342 523 766 Mob 07988 998 928 email: info@rossbendichdesign.co.uk				
project	Hollandale House, Copthorne Bank Crawley RH10 3JQ		date	13.03.26
client	Mr & Mrs Tasker		scale @	1:50
drawing		drawing no		
WORKS		PLN 08		
SECTION PROPOSED				