



amendments			auth.	chkd.
rev.	date	comment		
-	-	-	-	-

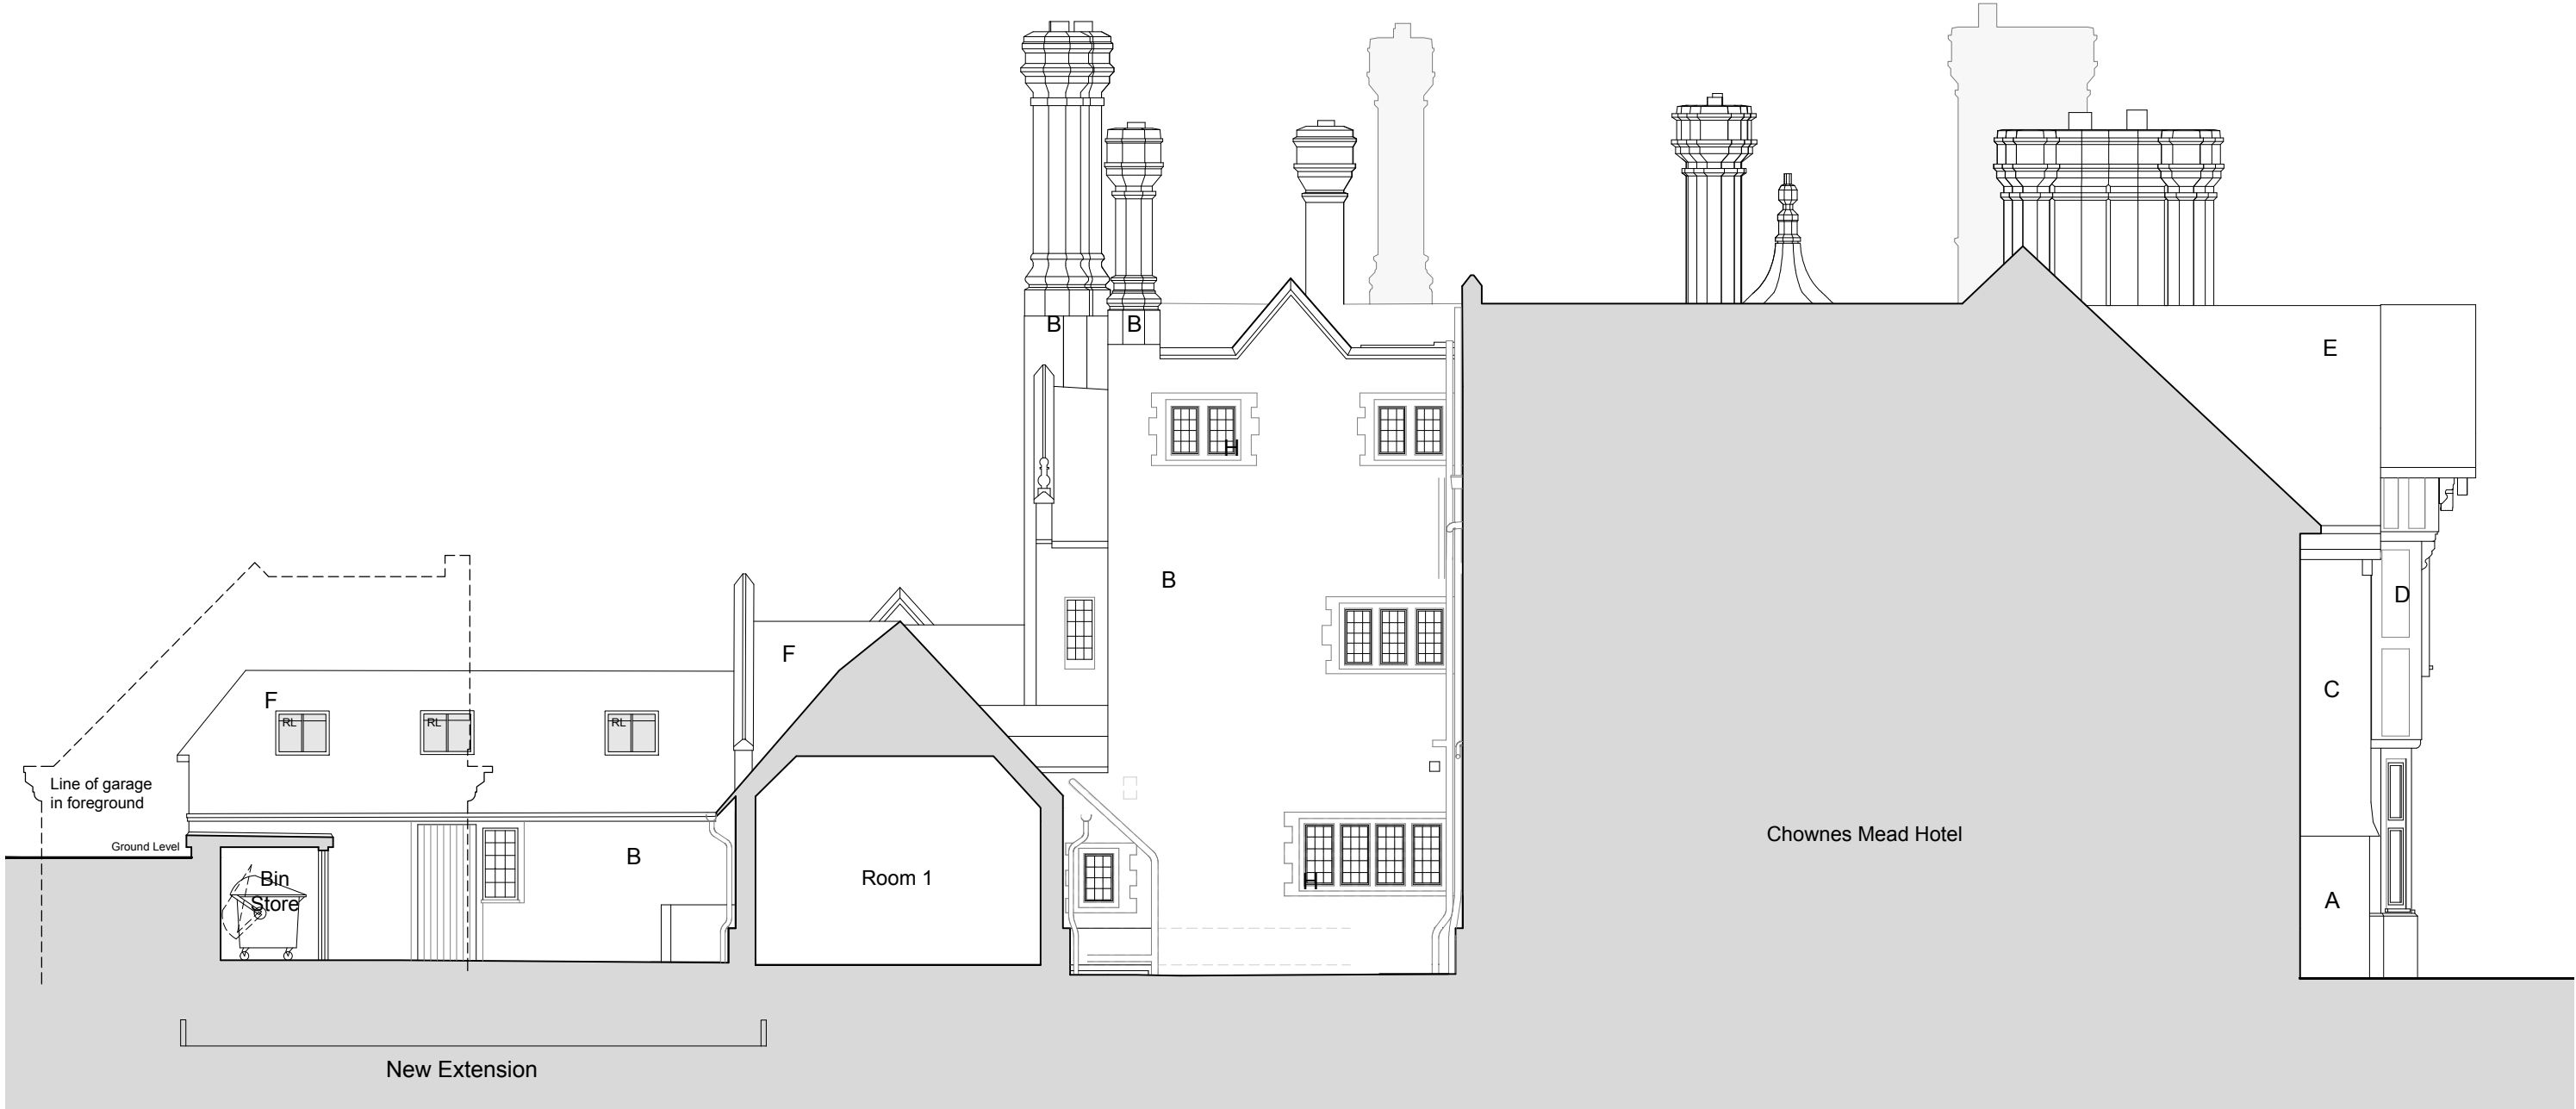


Proposed Sectional Elevation F-F




Proposed Sectional Elevation E-E

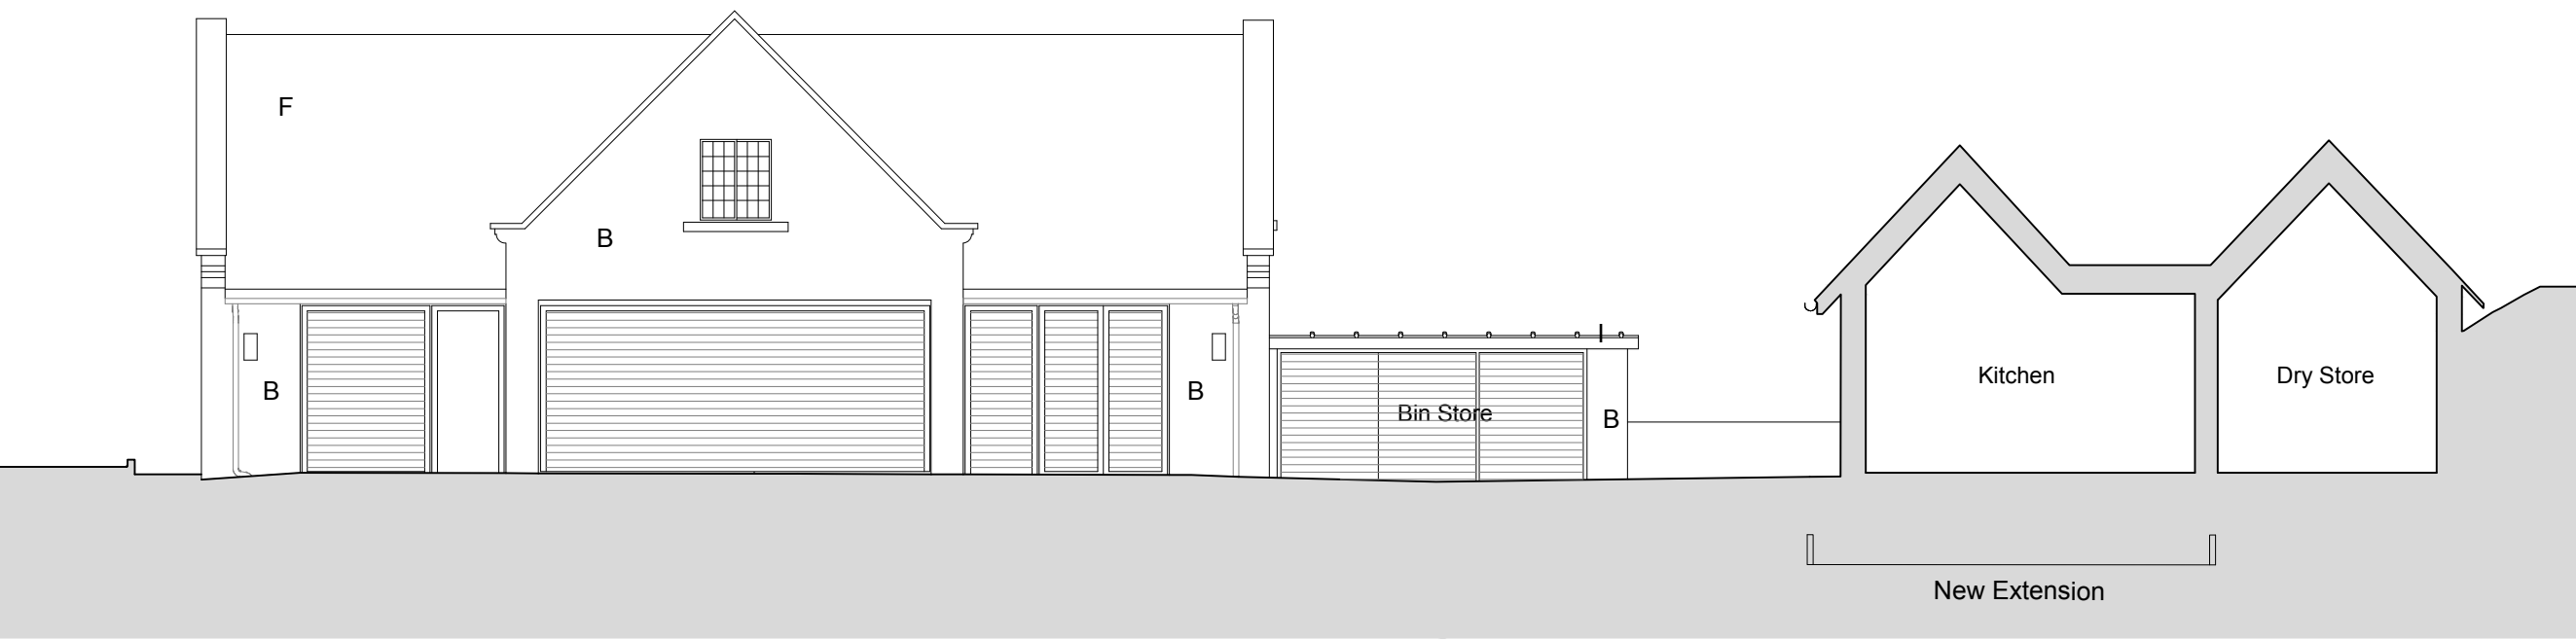


Proposed Sectional Elevation G-G
(garage doors shut / louvre doors to plant)

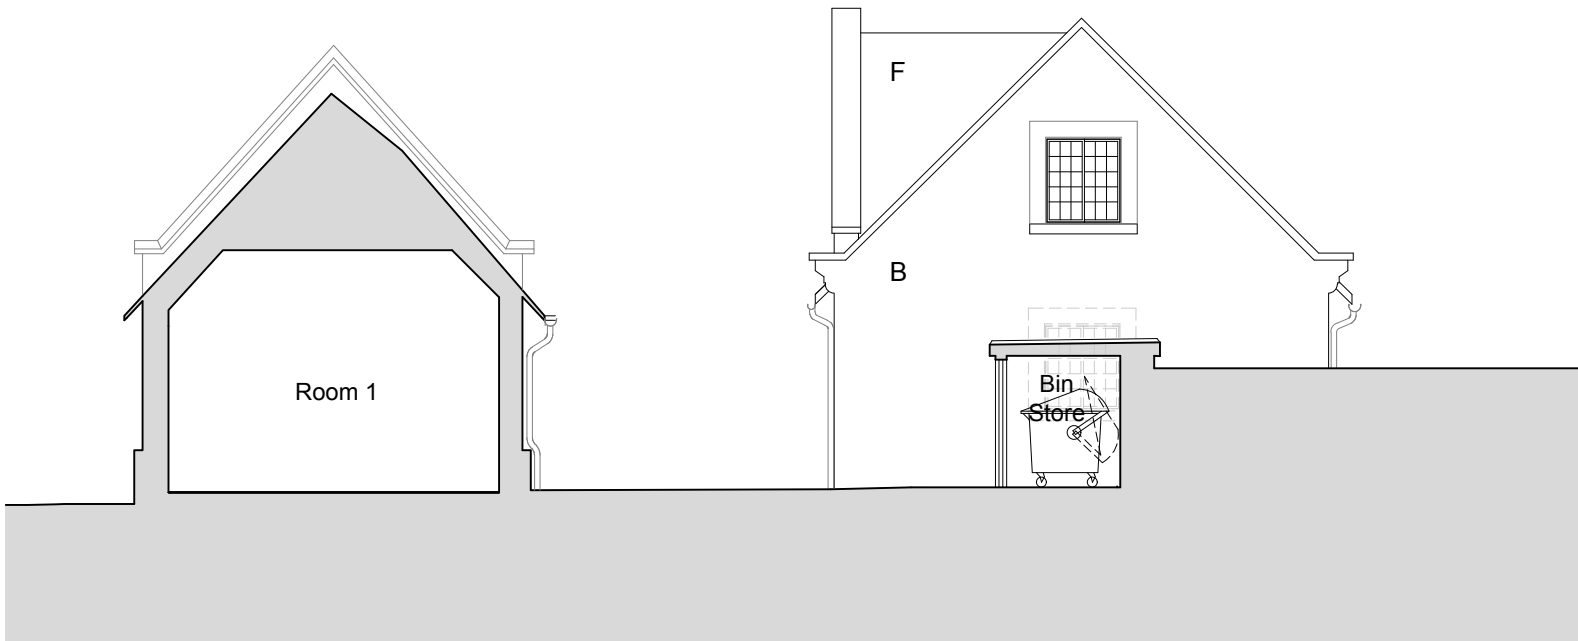

Proposed Sectional Elevation H-H

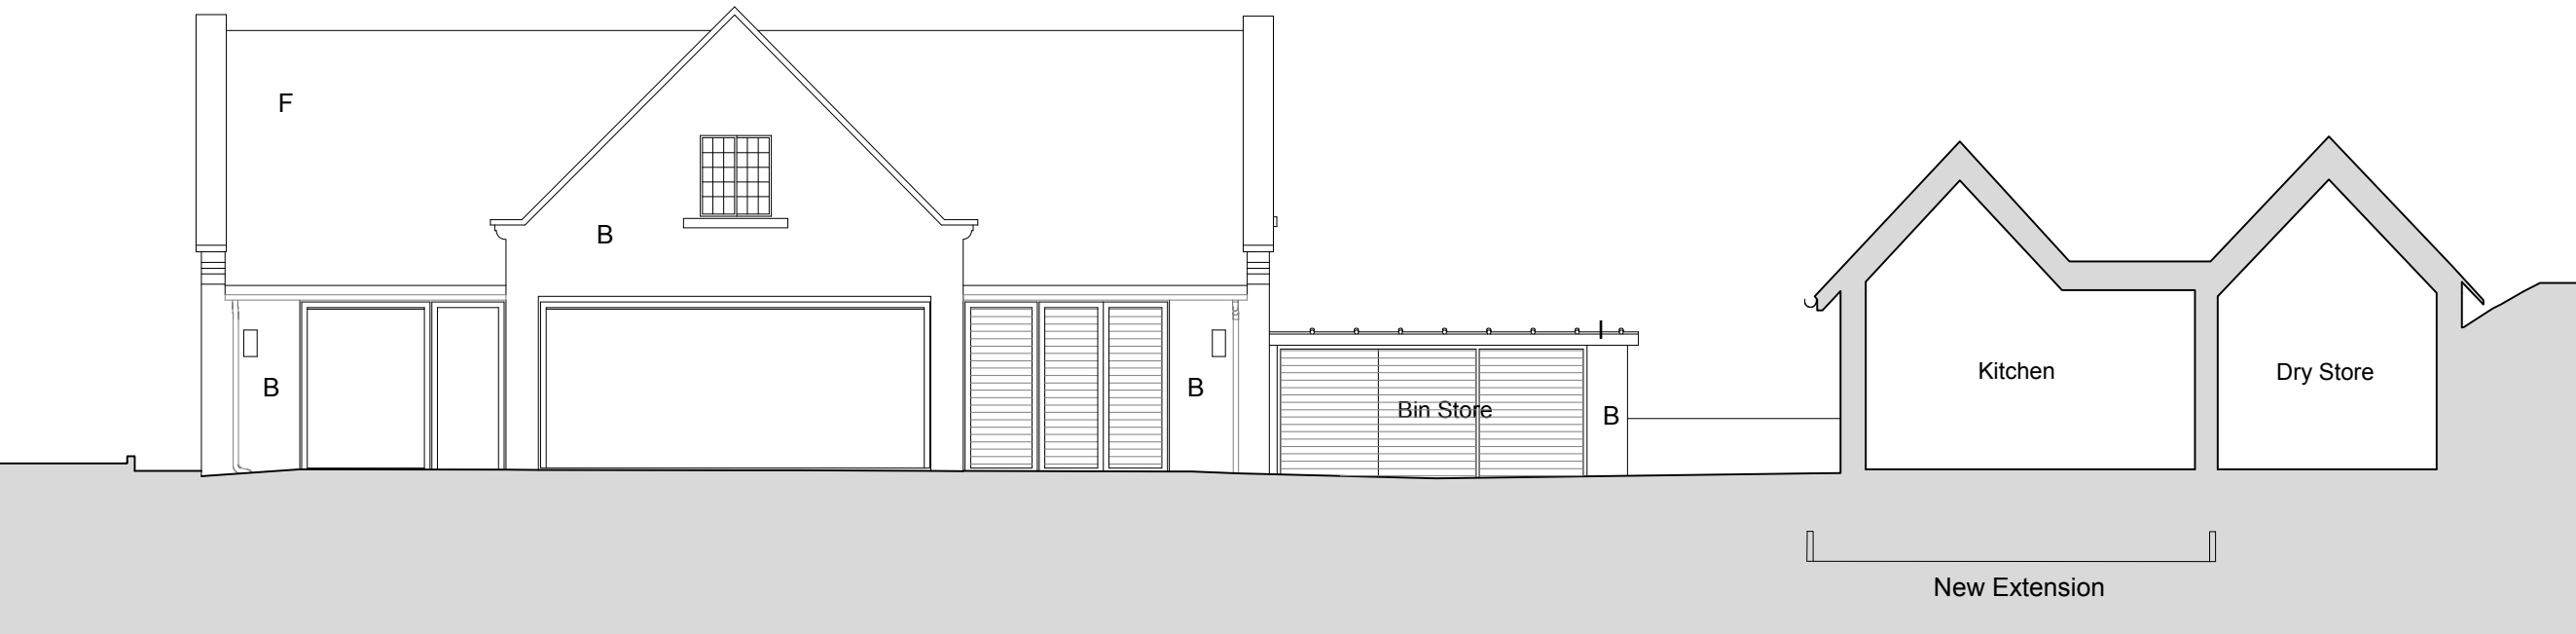


Proposed Sectional Elevation G-G
(garage doors open / louvre doors to plant)

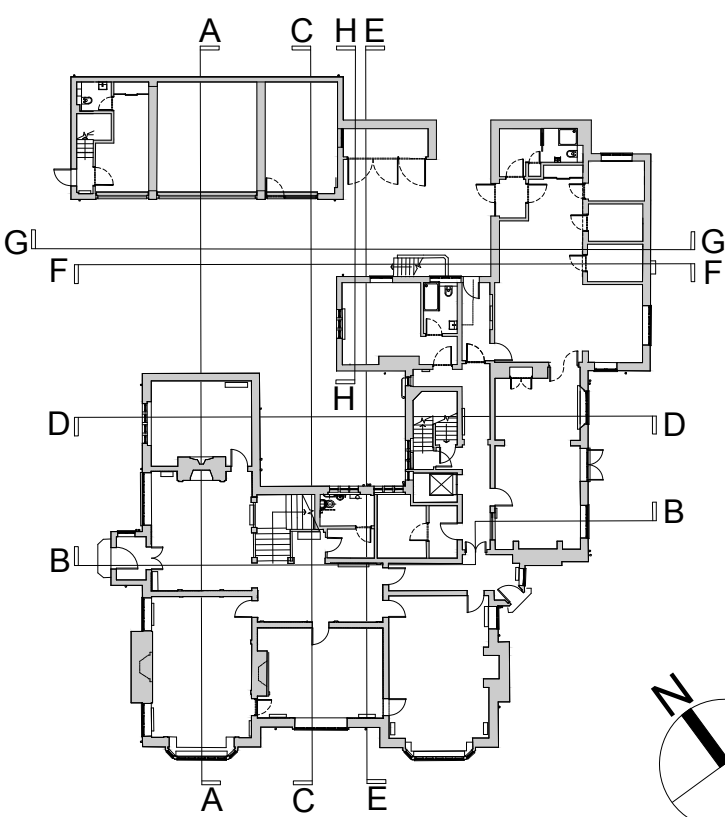

MATERIAL KEY

- A Wealden Sussex sandstone coarse tooled walling
- B Red face brickwork
- C Clay tile hanging
- D Neo-Elizabethan style half-timber
- E Horsham stone tiled roof
- F Clay tiled roof
- G Timber framed windows
- H Stone mullion windows
- I Lead roof

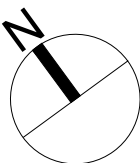

Key Plan @ Ground Floor Level (NTS)

client	drawing number	revision
RCM Partnership LLP	0603.PL.1508	-
project	drawing title	
Chownes Mead Hotel, Chownes Mead Lane, Haywards Heath, RH16 4BS	Proposed Sectional Elevations (EE-HH) (Chownes Mead) PLANNING	
drawn by	checked by	riba work stage
Others/ES	MR	3
date	scale/original sheet size	
Feb '26	1:100 @ A1	
www.abir.co.uk studio@abirarchitects.co.uk Unit 1, Beta House, St John's Road, Hove, BN3 2FX, United Kingdom Hove +44 (0)1273 724 384 Company No 6687117 VAT No 971 4147 17		
© ABIR Architects Ltd. Check all dimensions on site before work is undertaken. All goods, materials and workmanship to conform with current building regulations, BSS and CDP's.		