


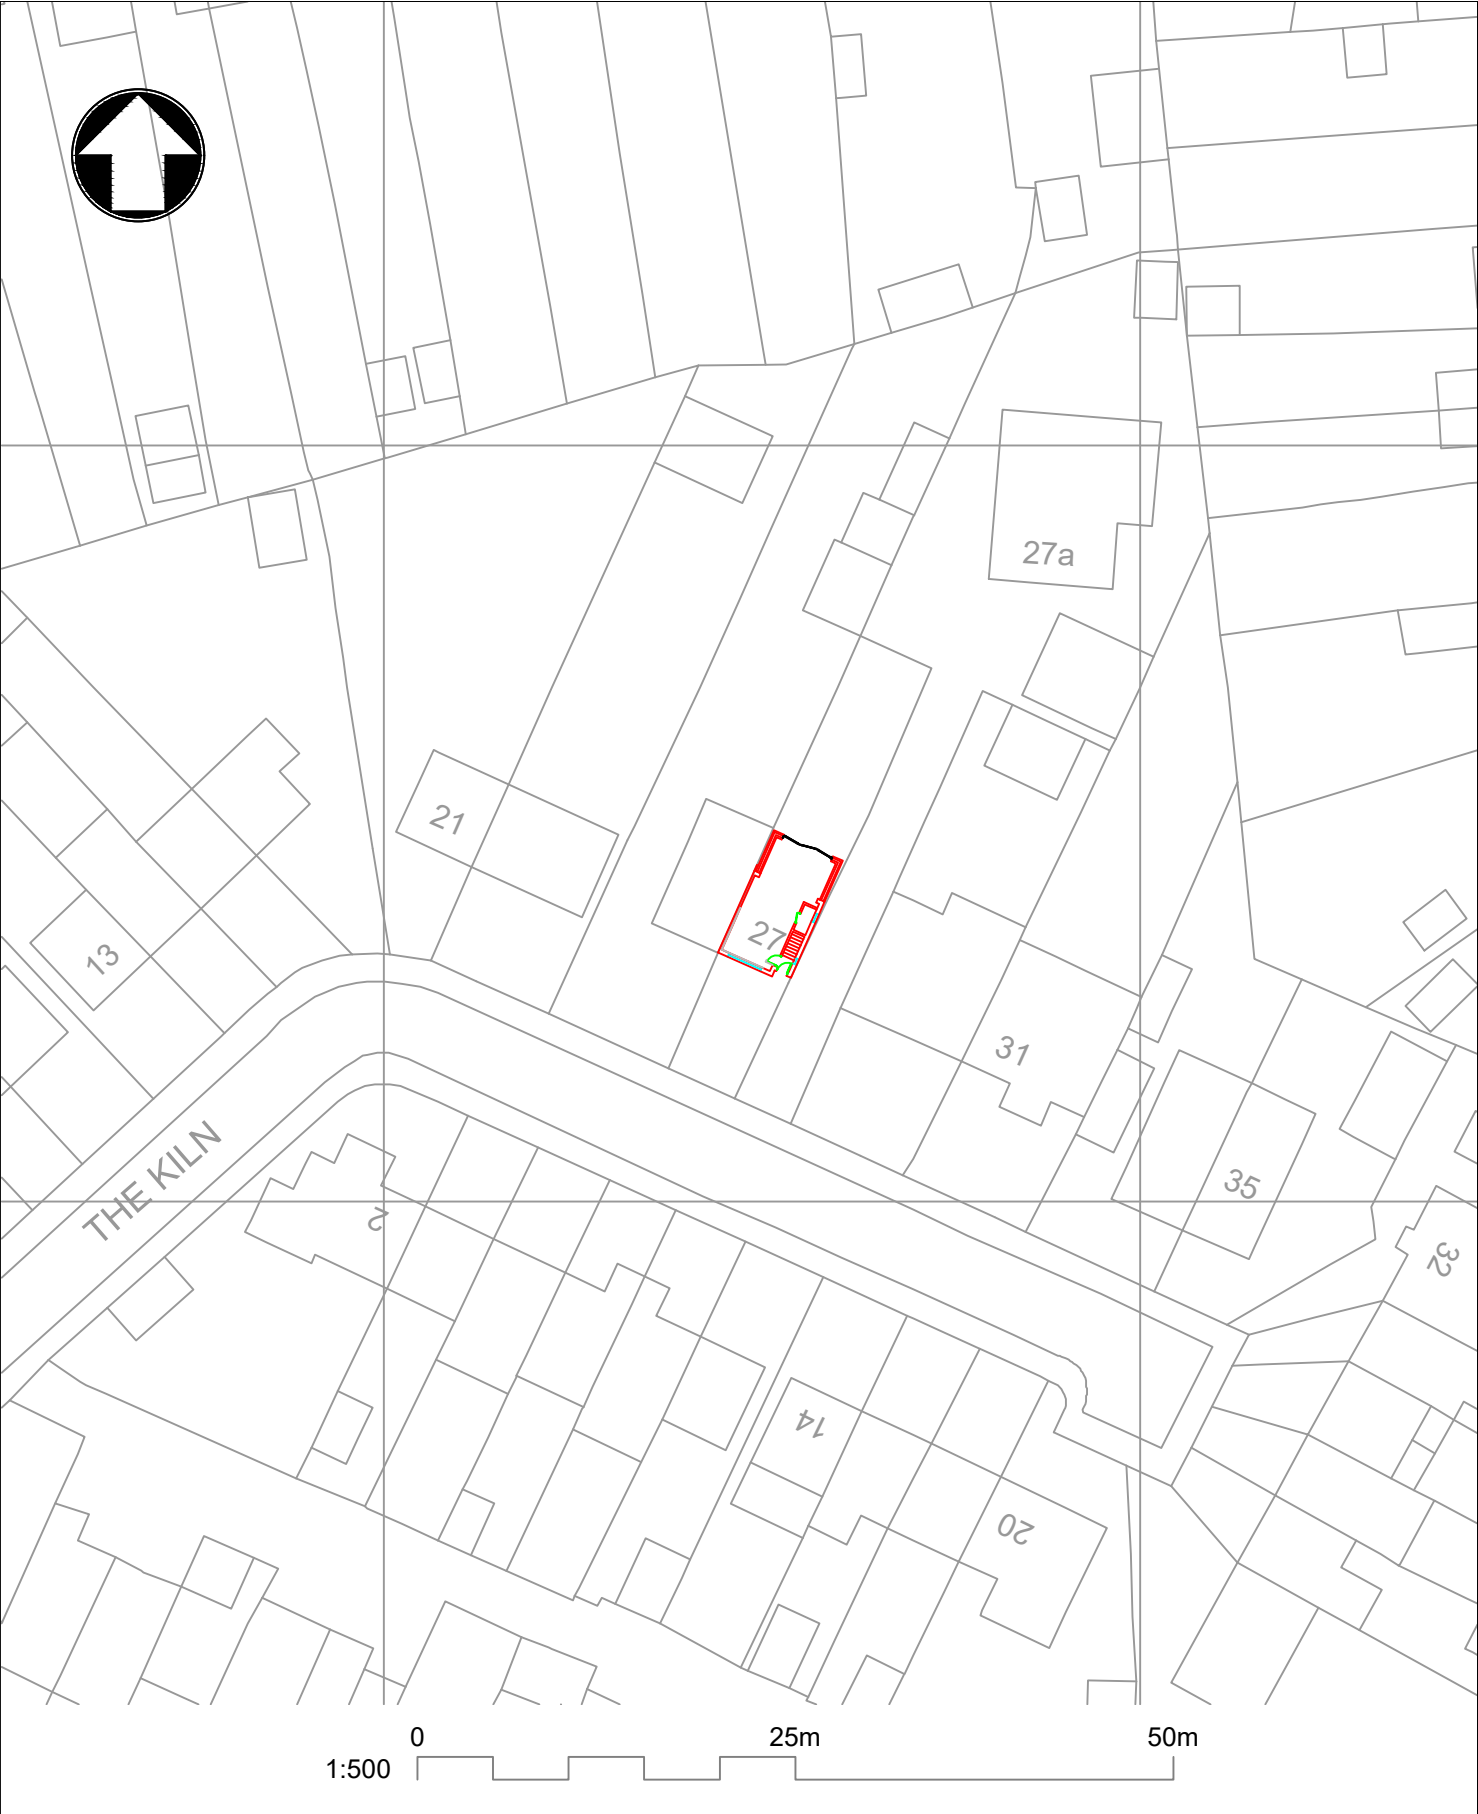

Notes					
A	24/01/2025	RS	Preliminary Issue	RS	-
Rev	Date	Drawn	Description		

Client

Mr R Bygrave
27 The Kiln
Burgess Hill
RH15 0LU

Robert Smith

07765894317

Title

Permitted Development
Block Plan

Designed	R.Smith		Eng check	-				
Drawn	R.Smith			-				
Dwg check	R.Smith		Approved	-				
Scale at A1	Status	Rev	Security					
As Shown	PRE	A	STD					
Drawing Number								
Block Plan								