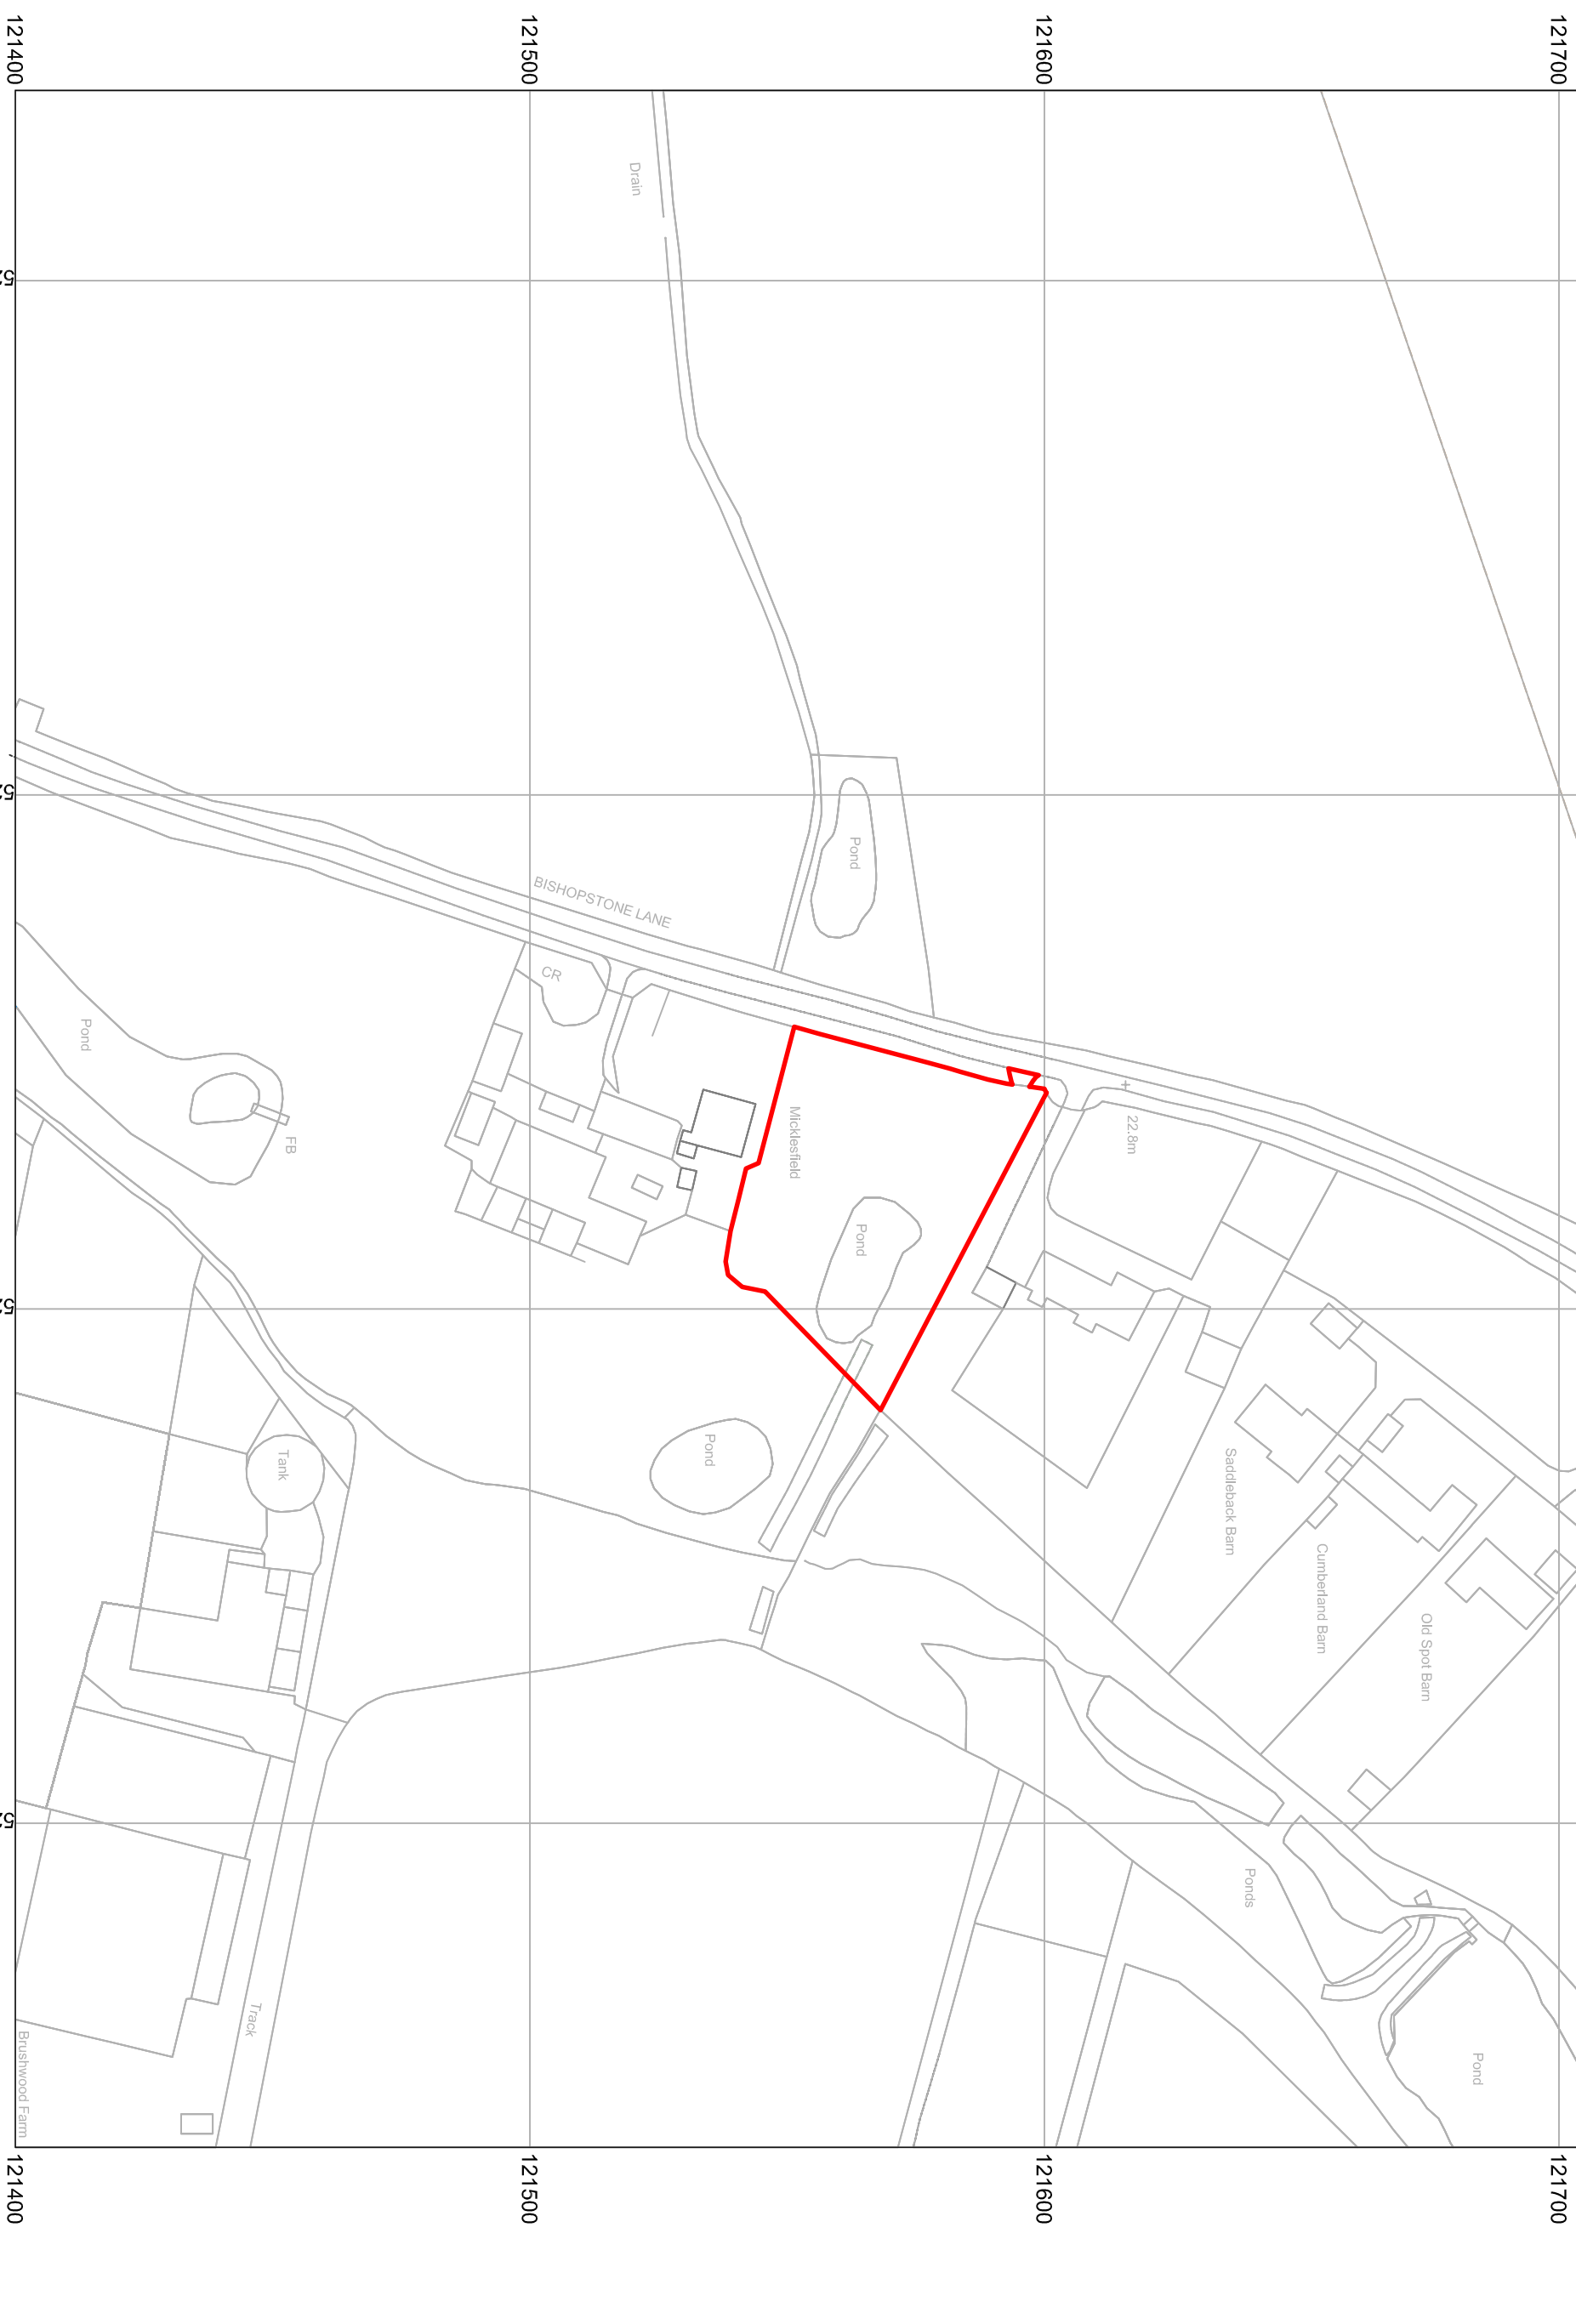


Client	840- Seikirk		Drawn by DW	Client Number 840	Drawing Number: 840/2
Project Title	Oak Tree House		Checked By: BS	Drawing status Planning	Revision: D
Drawing Title	Location Plan		Date: 14/01/25	Scale: 1/1250	Format: A3