


PLANNING

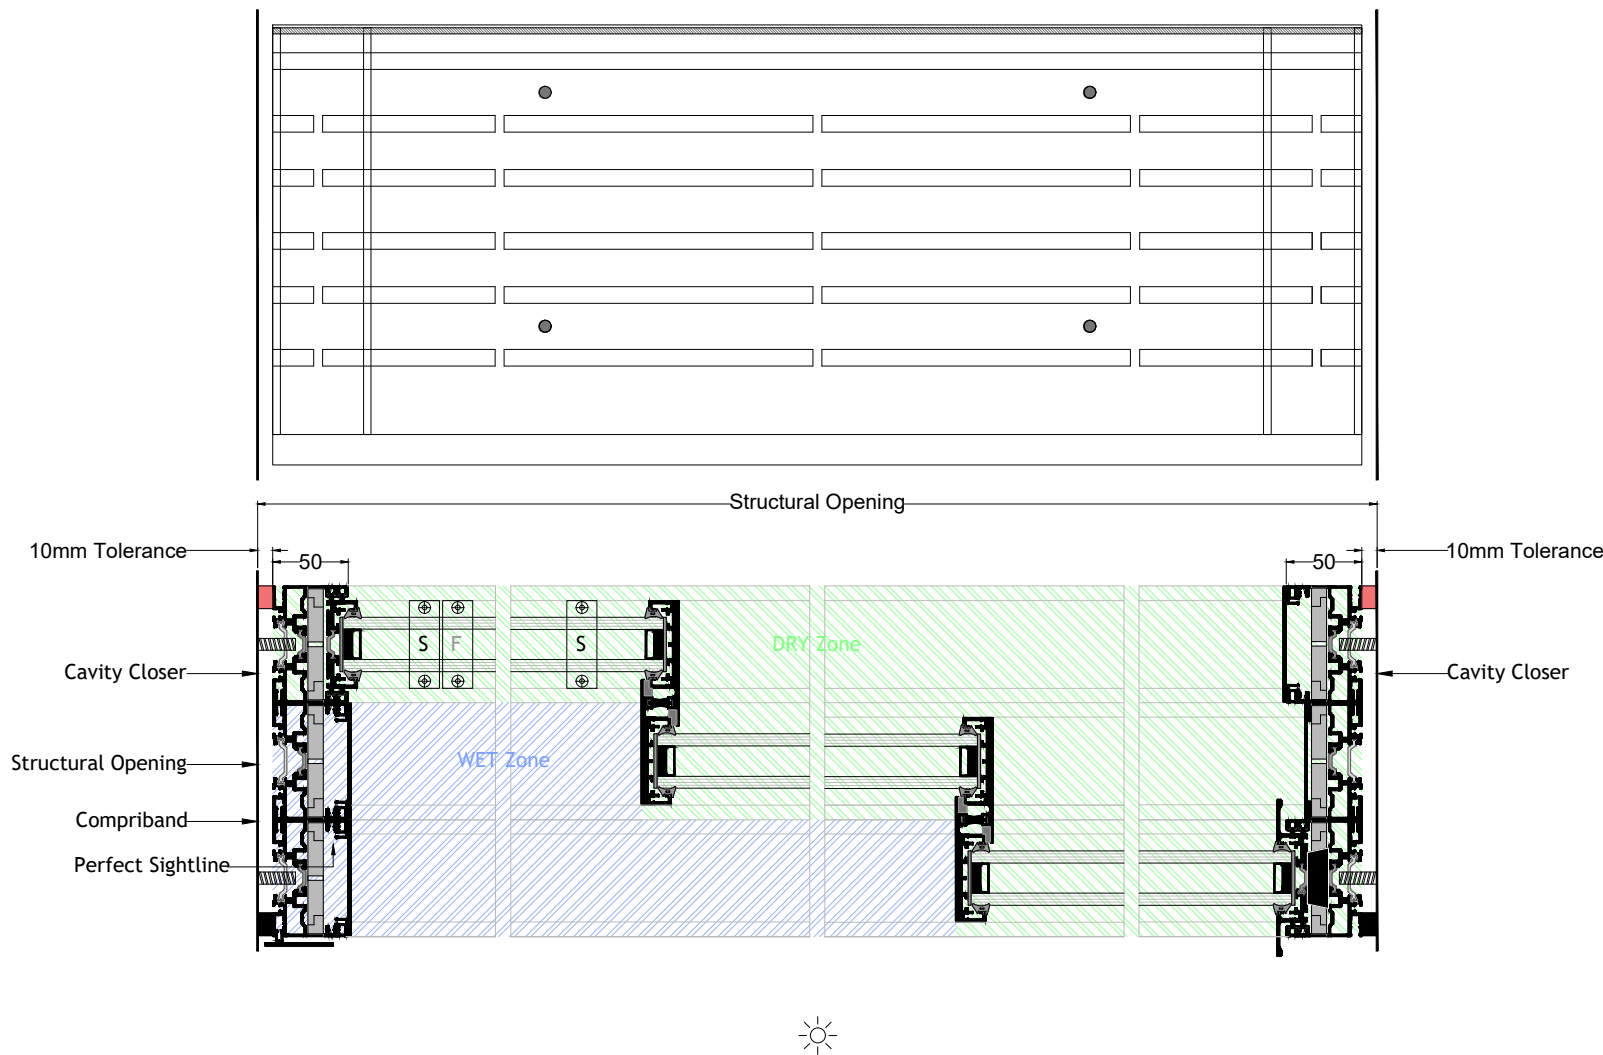


PROPOSED SLIDING DOORS - 1:5





PROPOSED SLIDING DOORS




PROPOSED SLIDING DOORS

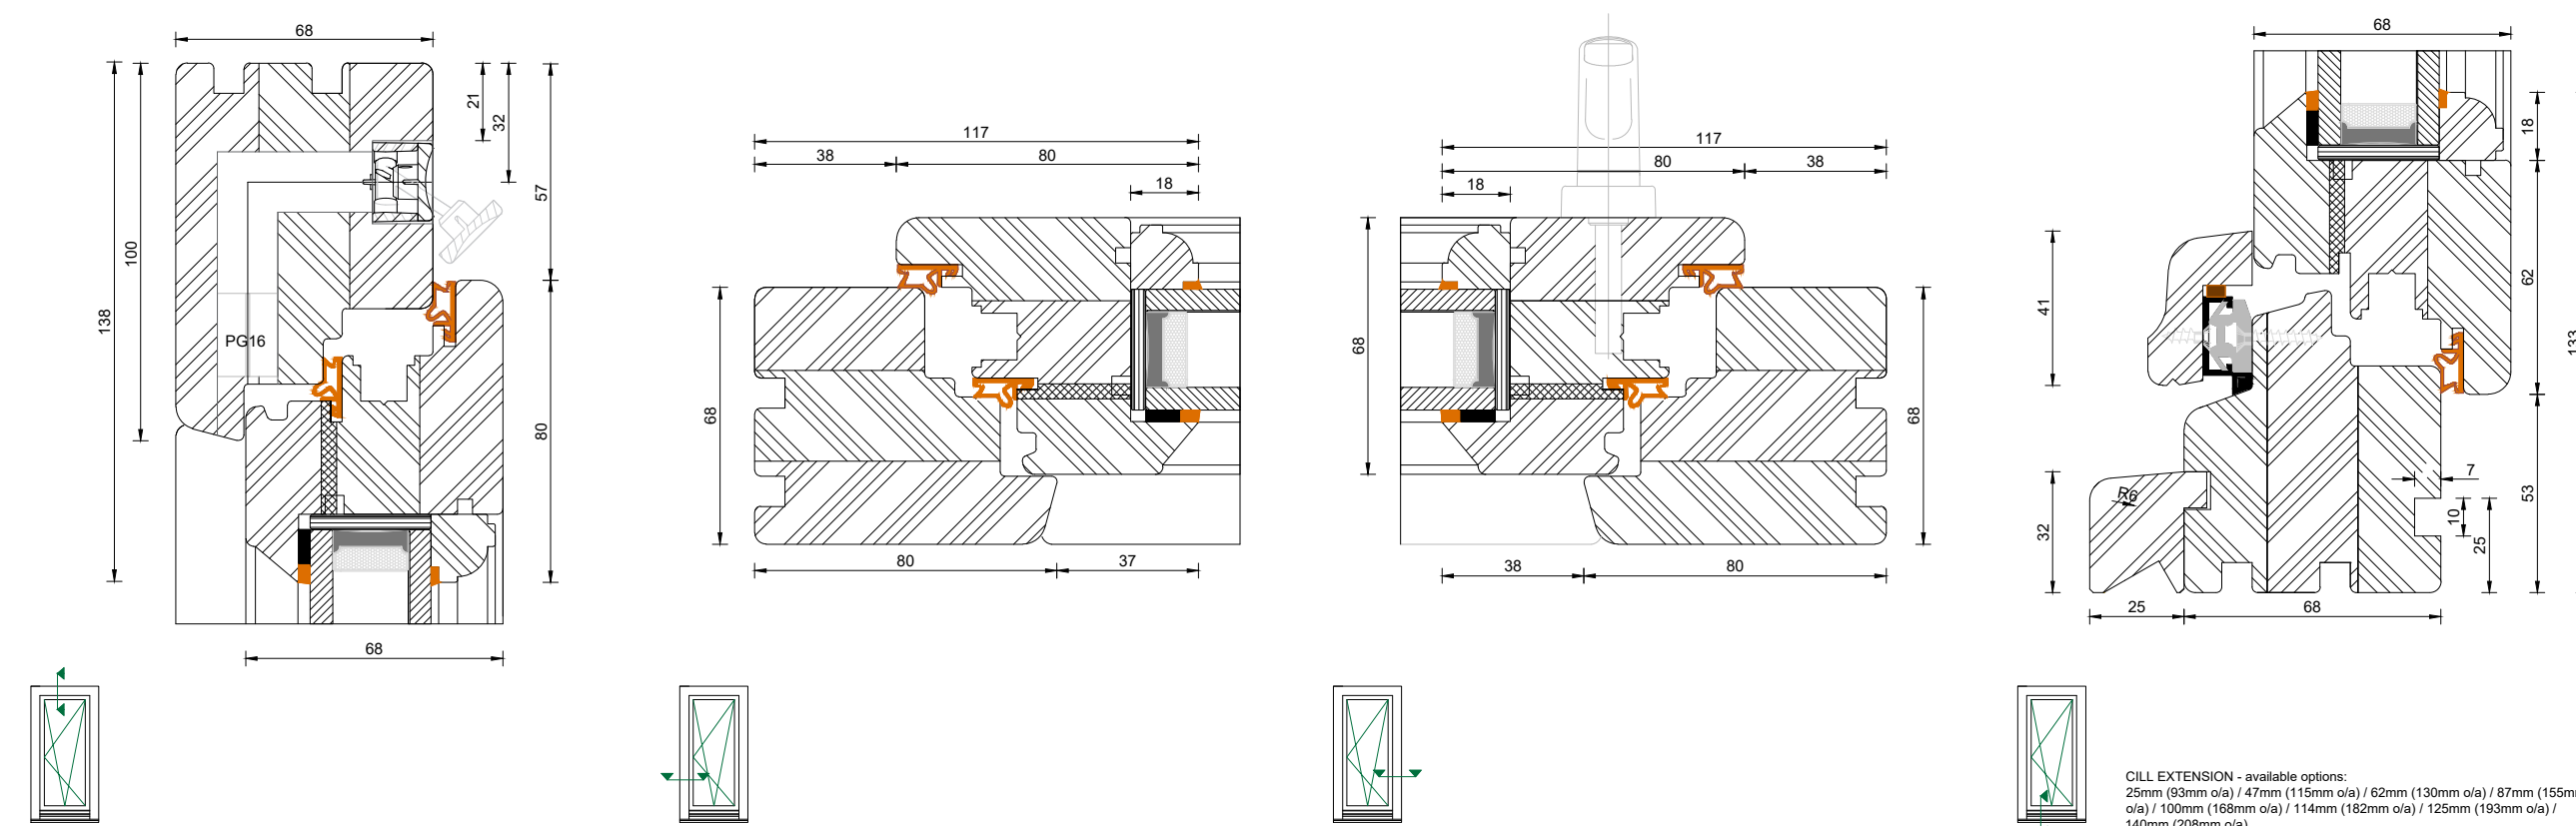

PROPOSED TILT AND TURN WINDOWS - 1:2

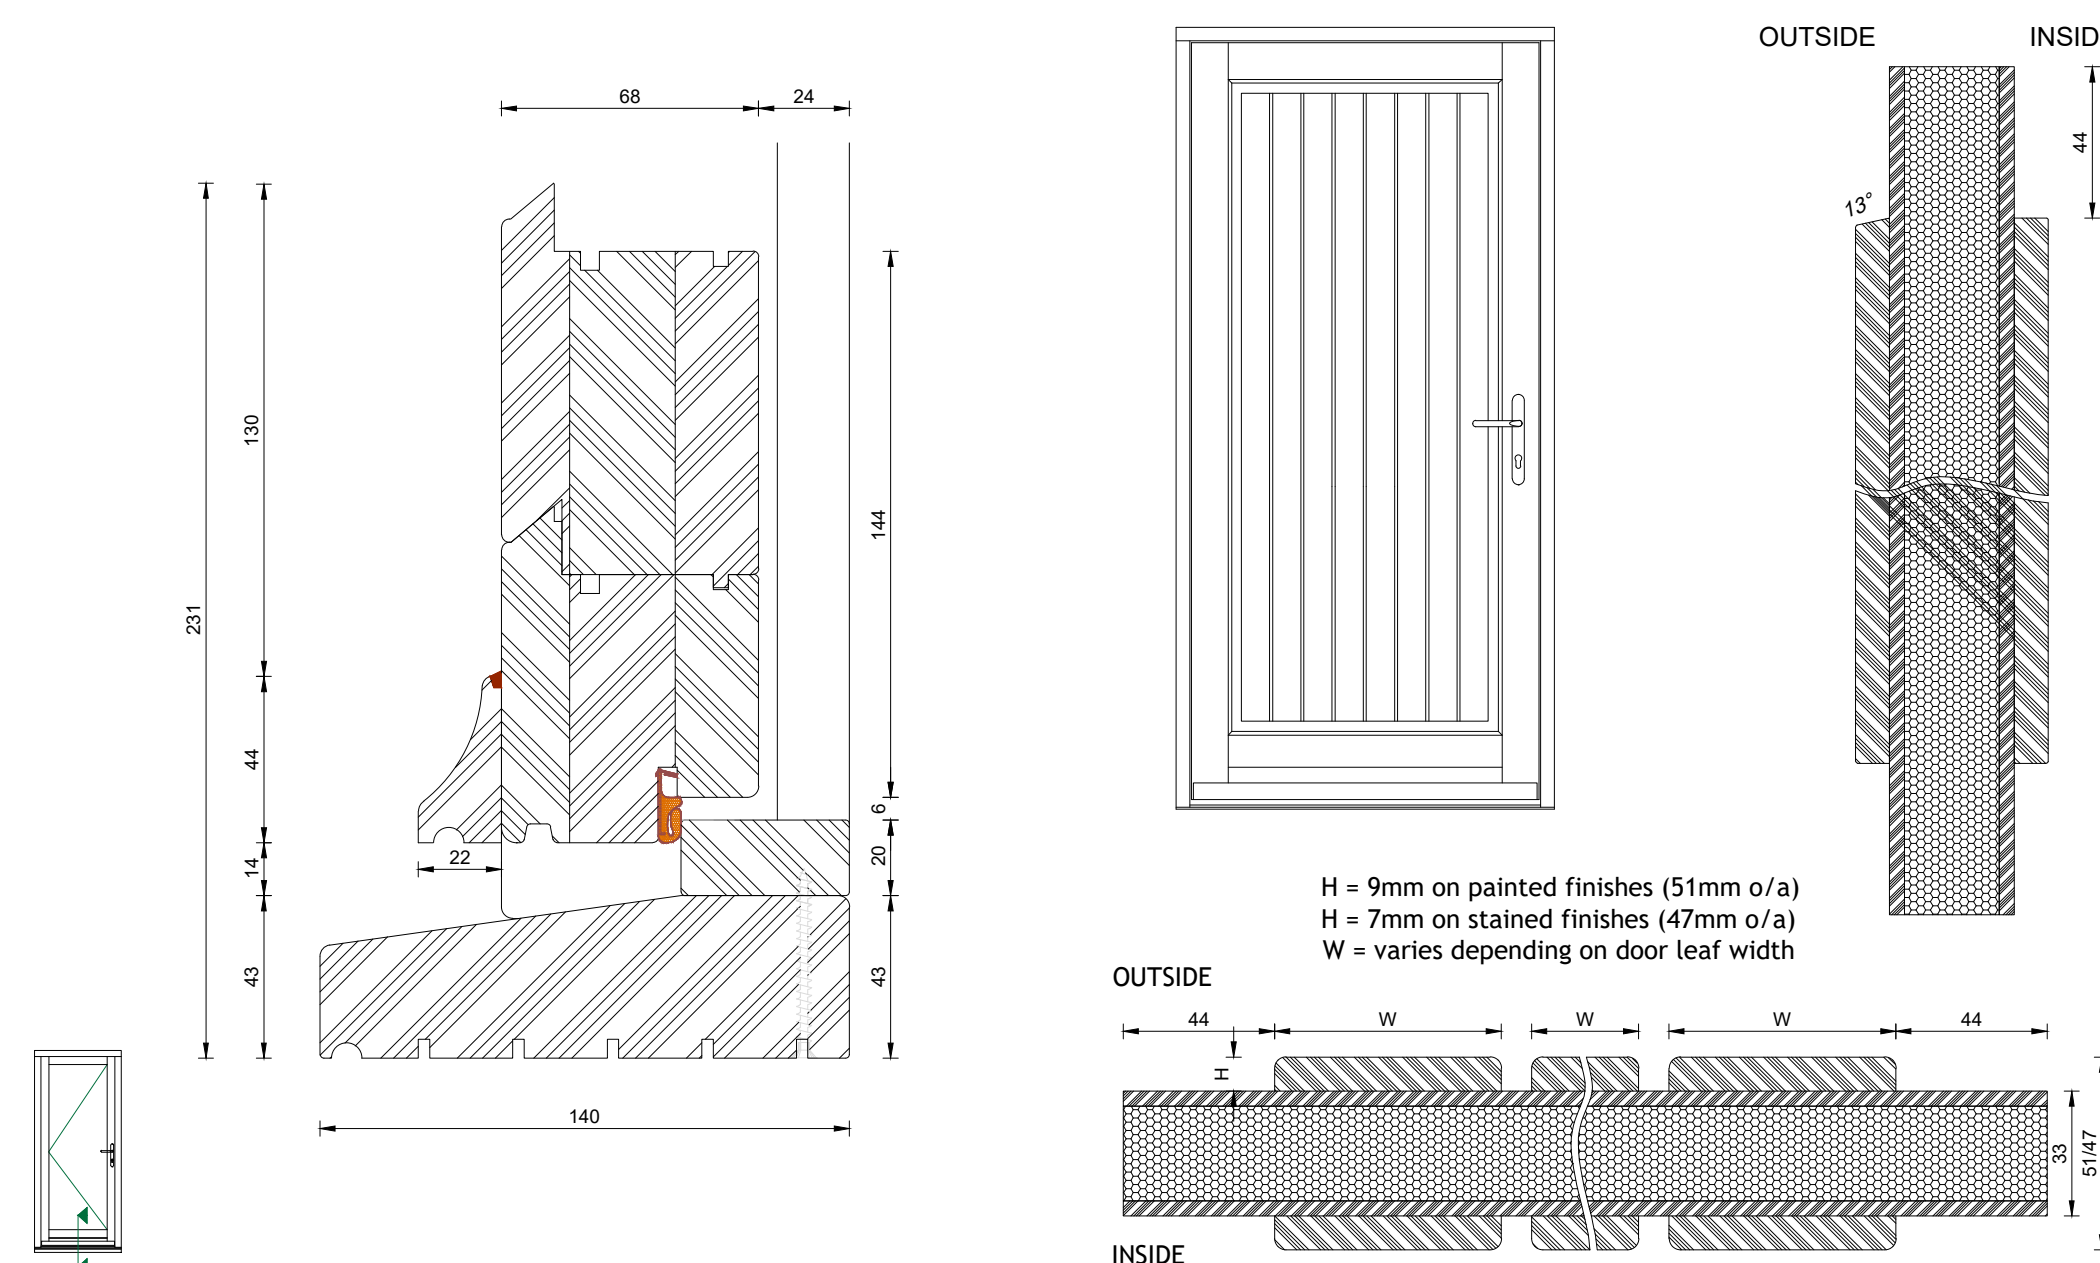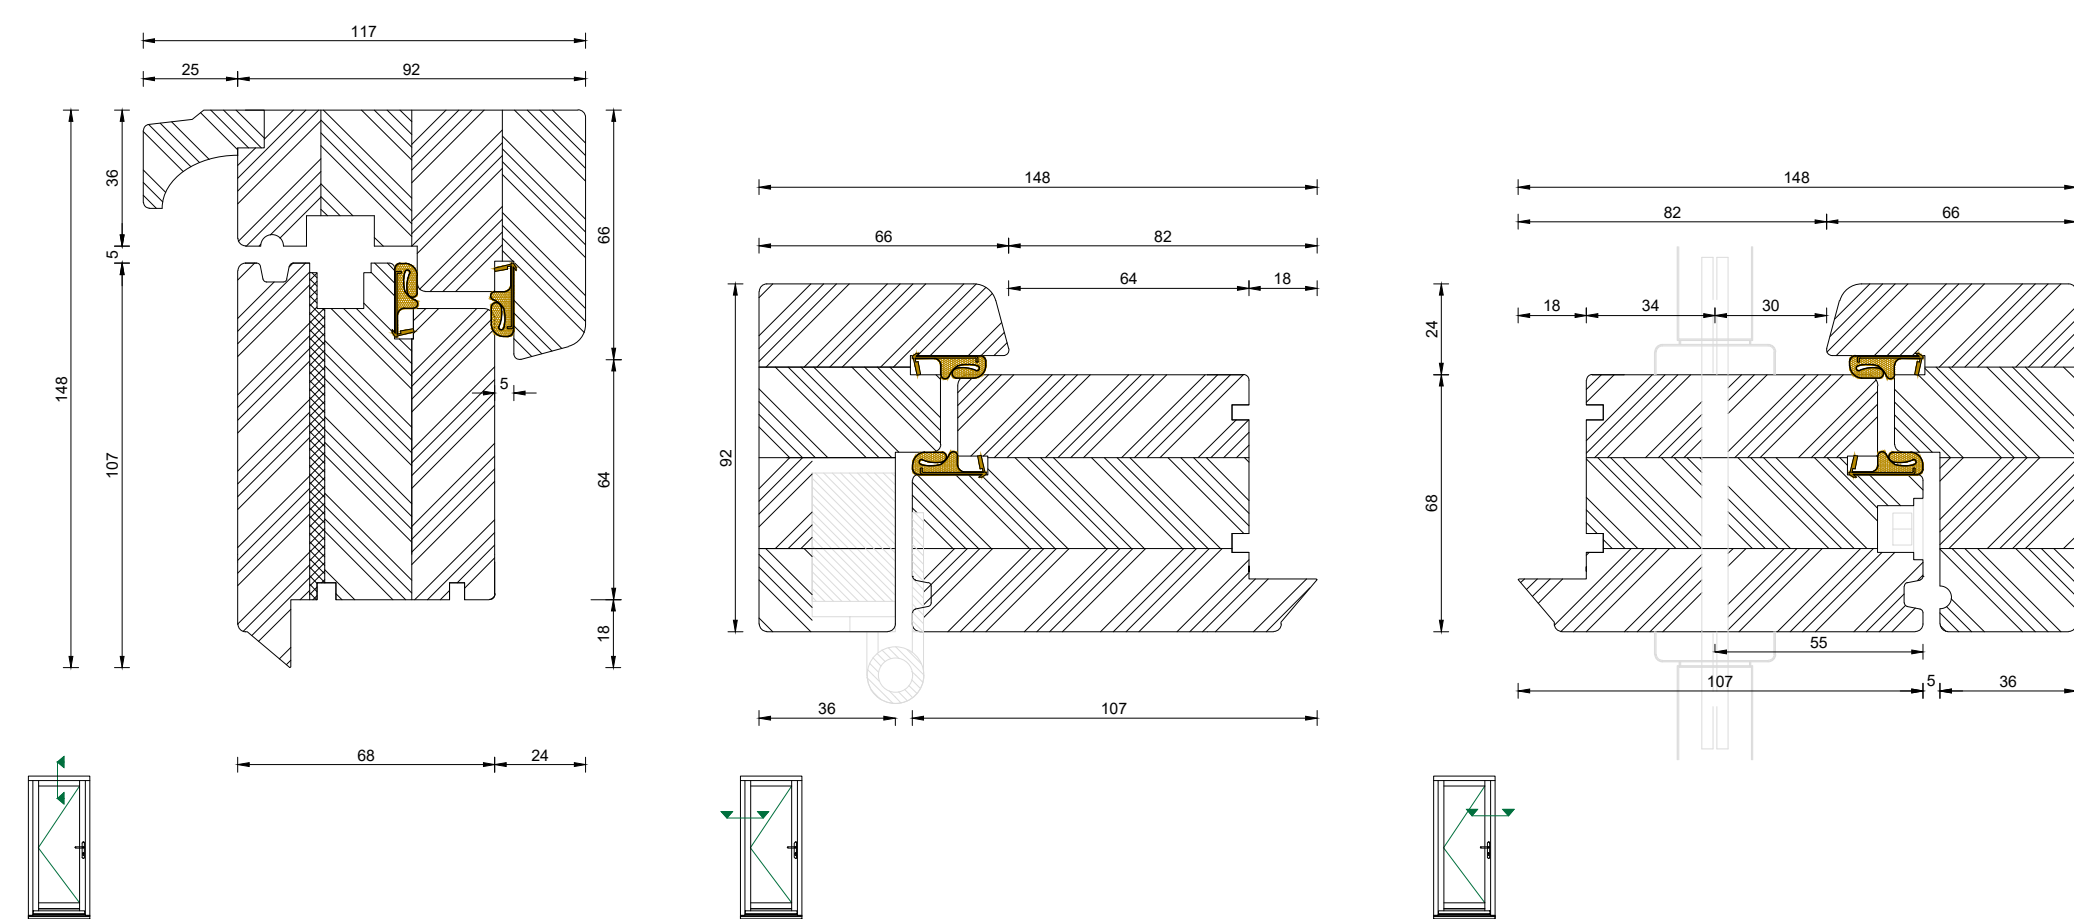

PROPOSED EXTERNAL DOOR - 1:2

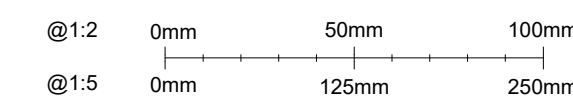

Revisions		
Rev.	Date	Description
A	15.12.25	External walls build-up.

CLIENT: Tim Nixon

PROJECT: Sandhill,
Sandhill Lane,
Crawley Down,
West Sussex RH10 4LE

DRAWING TITLE: Joinery details.

DRAWN BY: RP	January 2026
SCALE: 1:2; 1:5 @ A1	DRAWING N°: 24.090 - PL07