

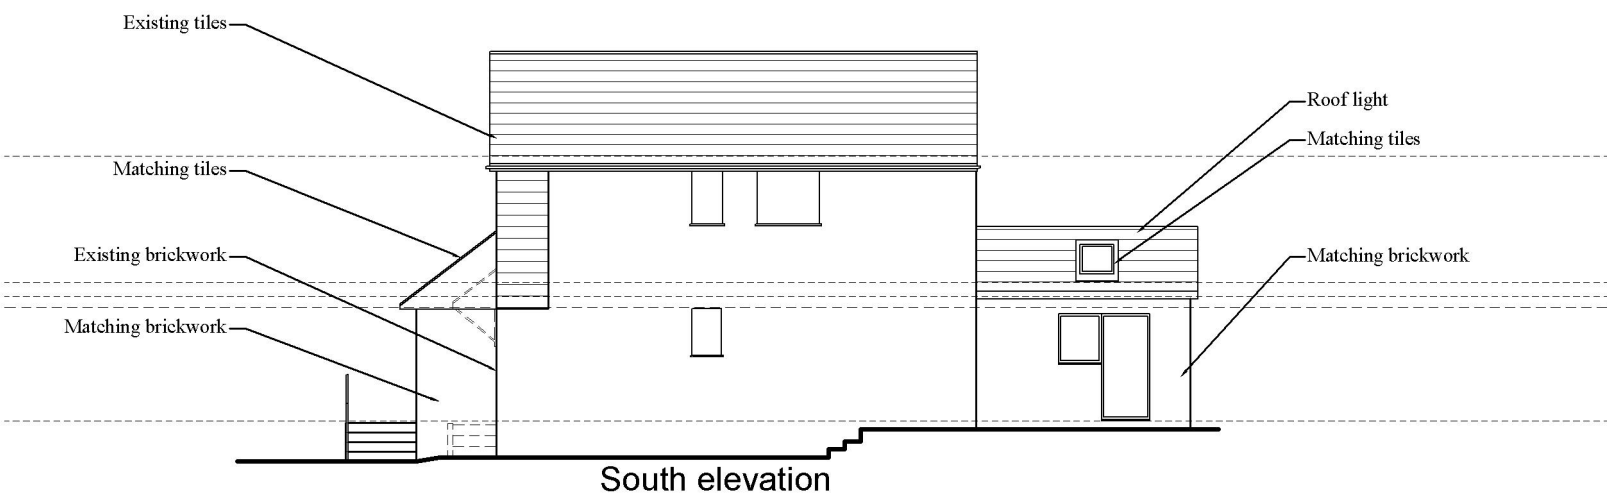


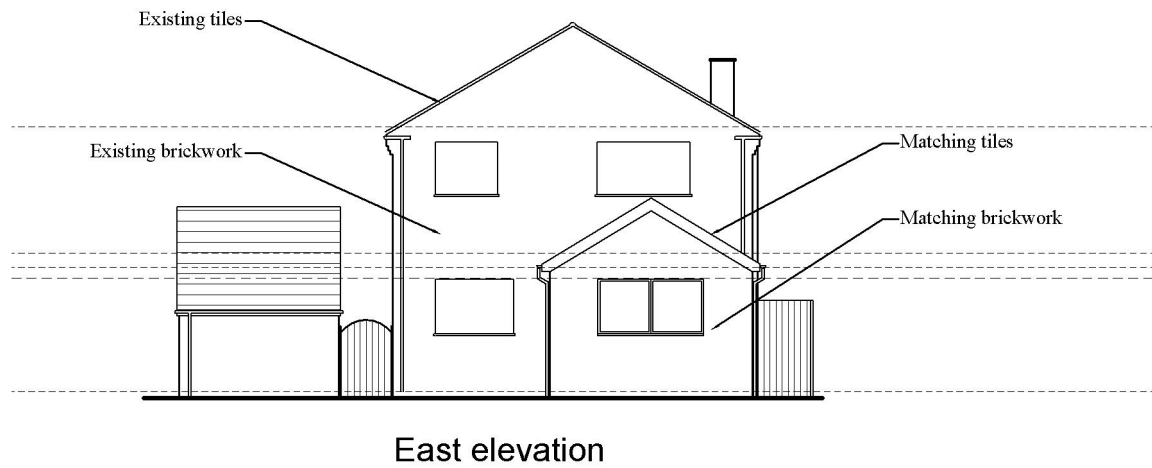

Downlands Architectural
Design & Surveying

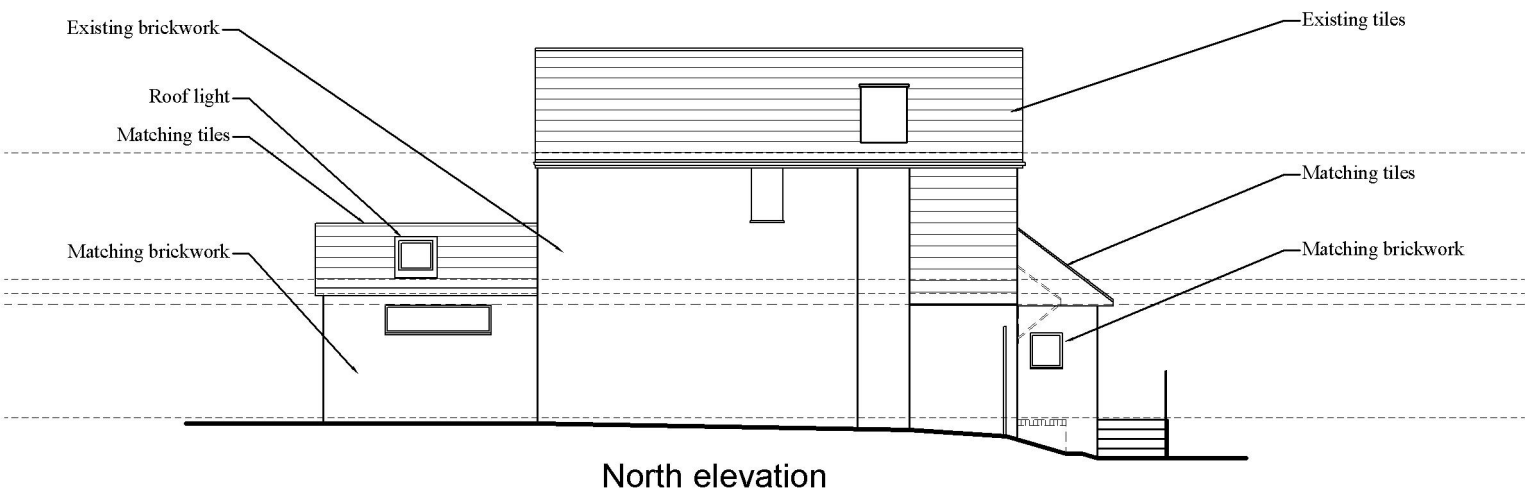

Downlands
Framfield
Chichester
East Sussex TN22 5PN
Tel: 01625 890222
E-mail: cad@downlands.co.uk

Job: 5 Court Close, East Grinstead, West Sussex, RH19 3YQ		
Title: planning Proposed elevations		
Date: FEB 2026	Drwg No: 2666/302	Rev: A
Scale: 1:100 @ A2	Drawn: MB/AMJ	
Client: Mr & Mrs D Sharp		

Drawings are the copyright of the above practice. Contractor to check all dimensions and details before commencement, construction or fabrication and report any deviation to the Surveyor. Figured dimensions are not to be relied upon without site accuracy checking. All work to comply with current Building Regulations, BS5492:2011 & NHBC Reg's where applicable. Specification and Drawing contradictions must be referred to the surveyor before being acted upon.