






1 Existing East
1 : 100

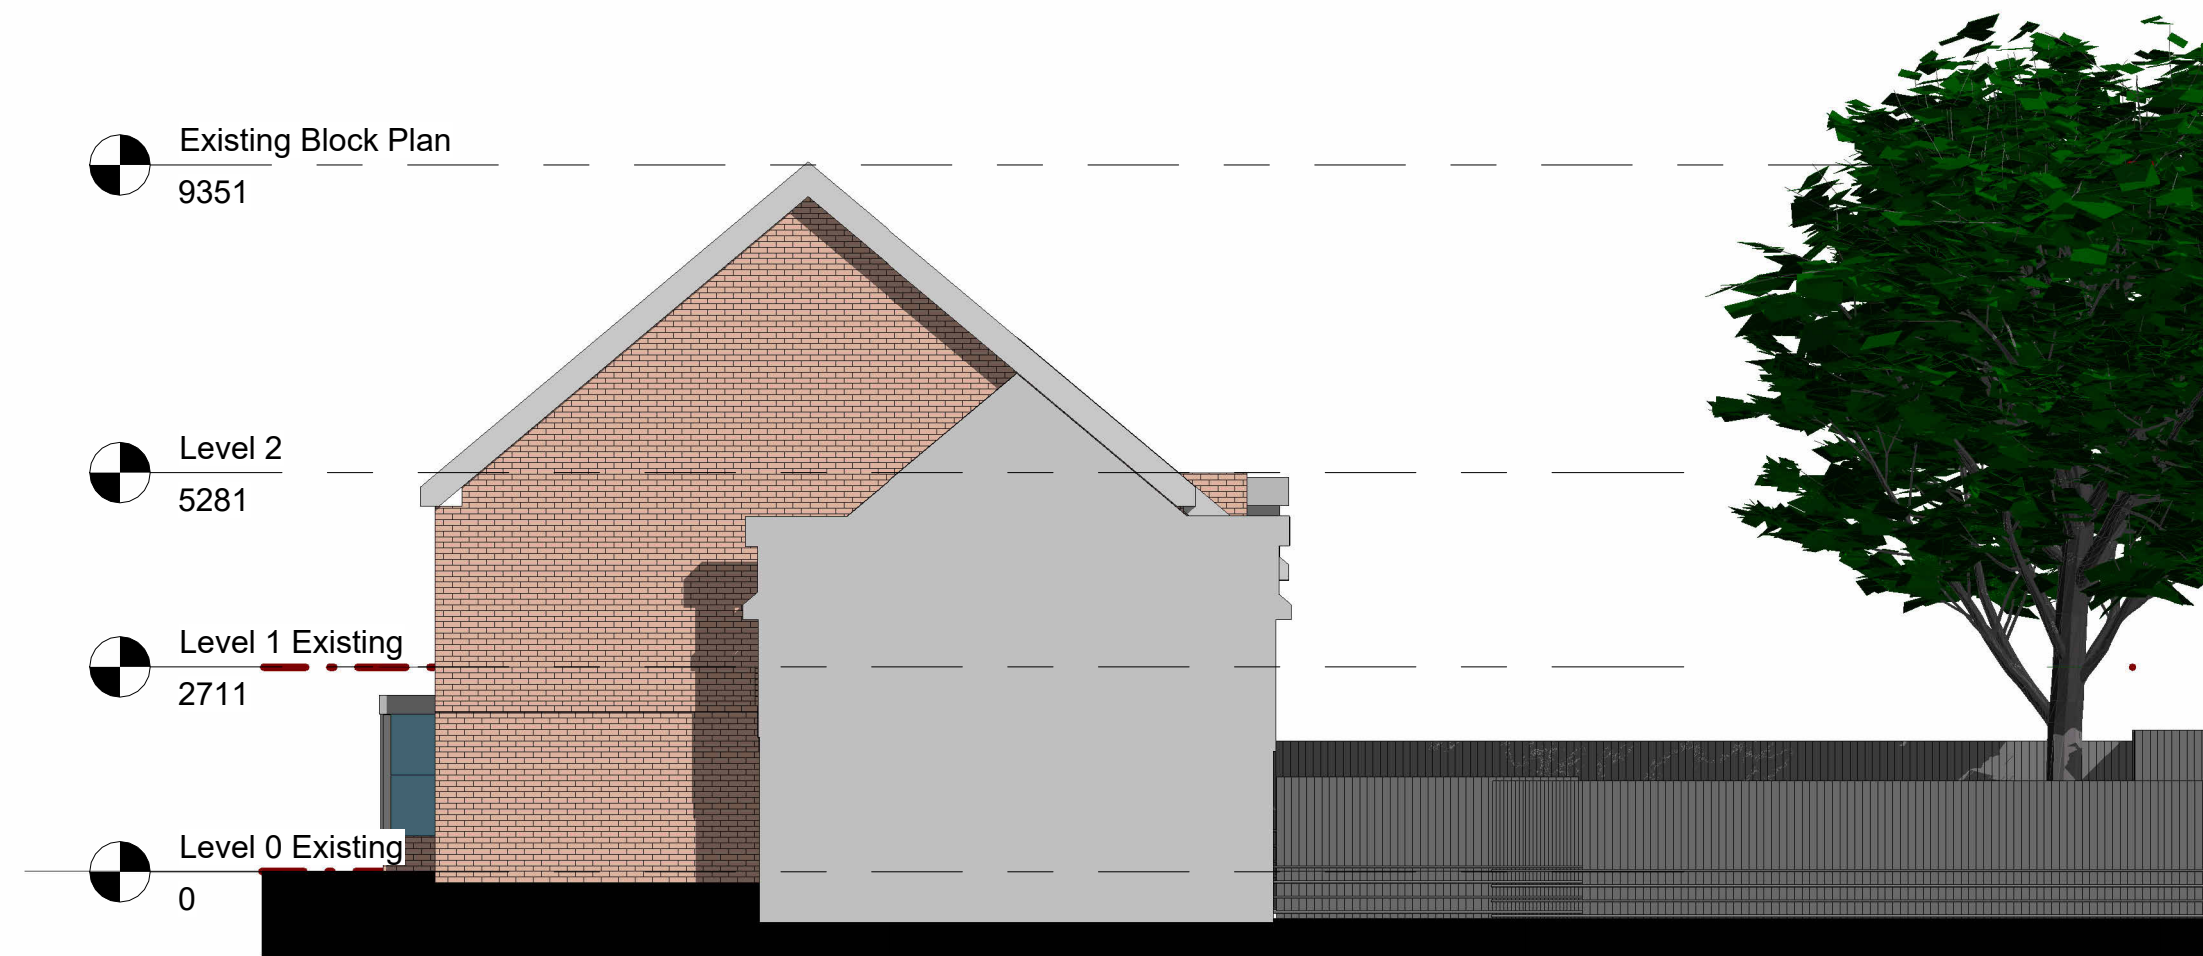

3 Existing South
1 : 100

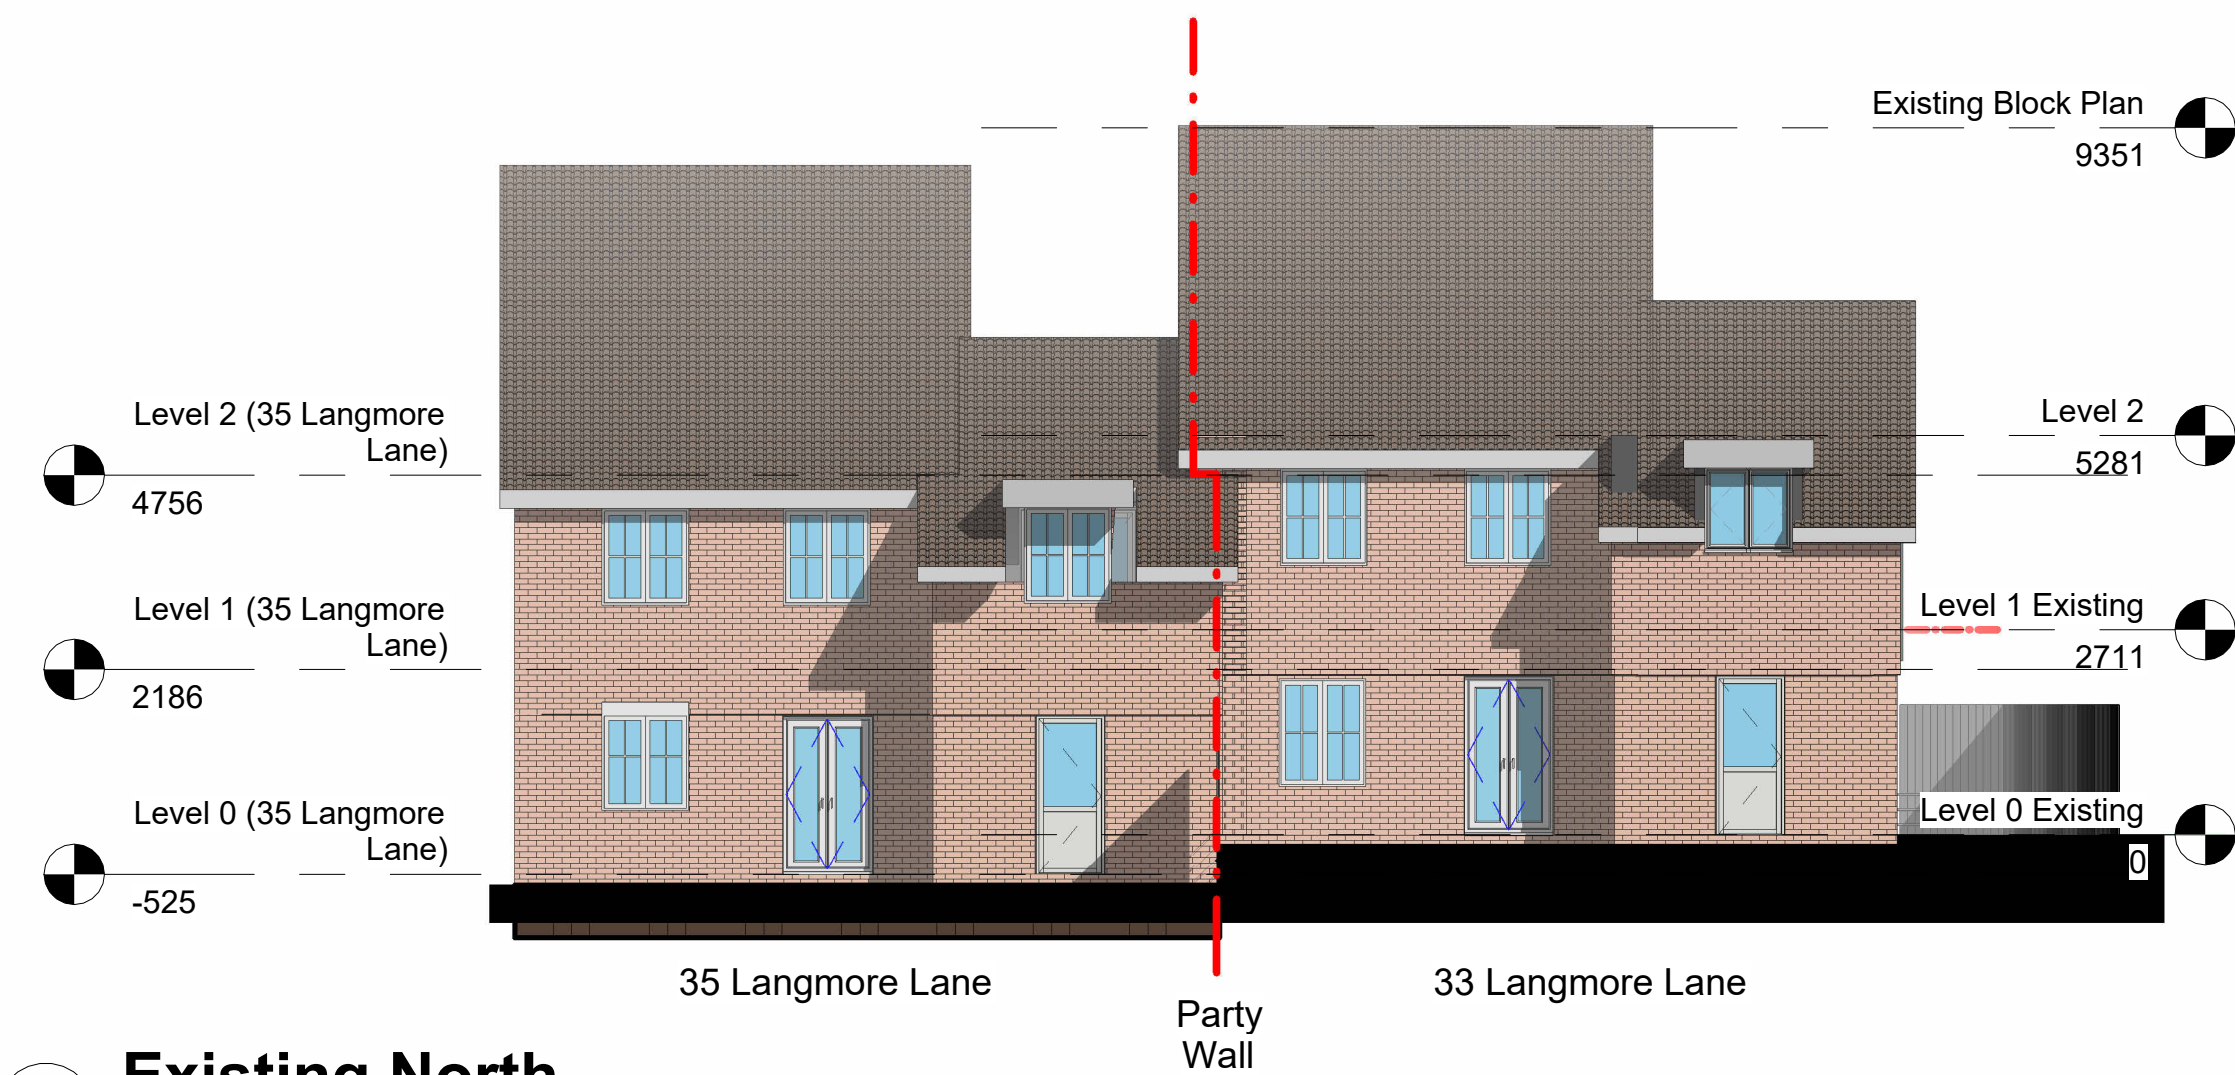

2 Existing North
1 : 100

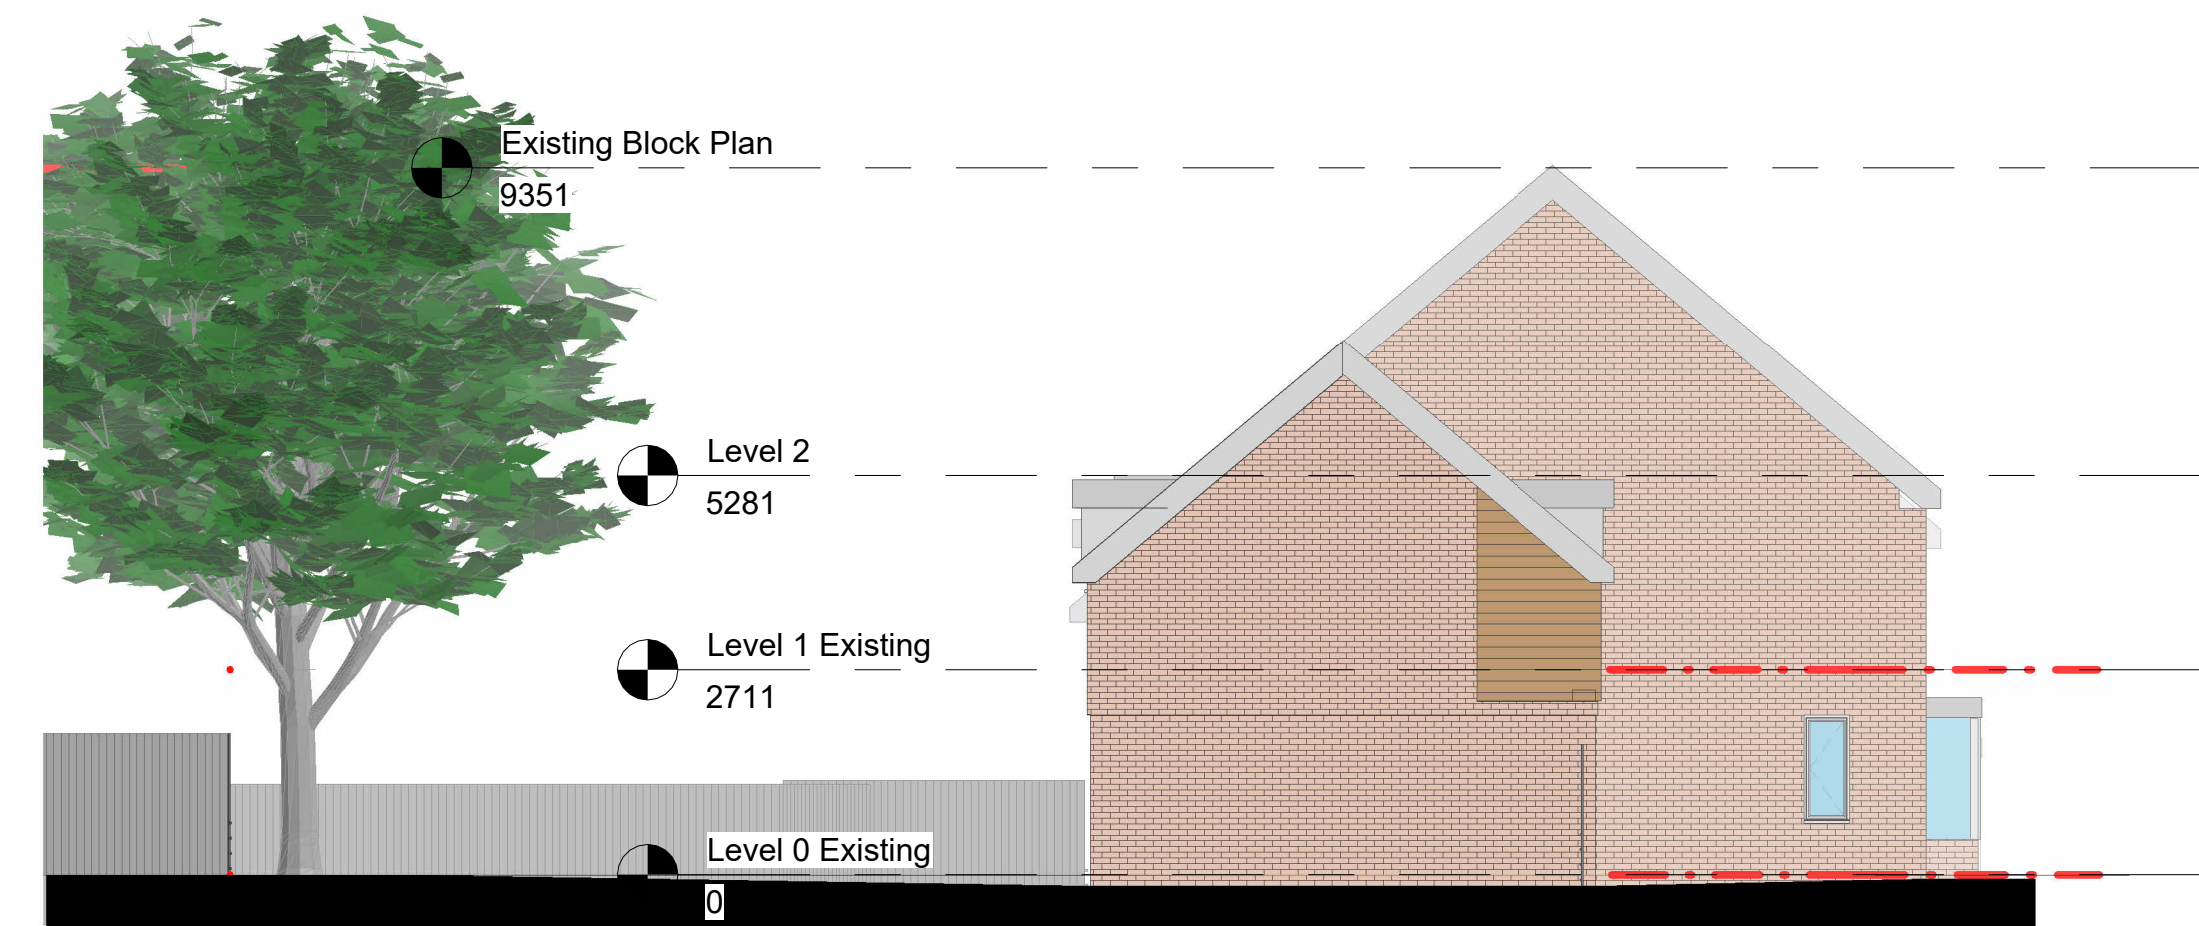

4 Existing West
1 : 100



Rev	Description	Date
A	Revision 1	21/12/25

CODE	SUITABILITY DESCRIPTION
STATUS	PURPOSE OF ISSUE

Caddy Architecture		
PROJECT		
33 Langmore Lane		
TITLE		
Existing Elevations		
CLIENT		
Mr & Mrs C Glaister		
DRAWN BY RC	CHECKED BY RC	DATE 21/12/2025
SCALE (@ A1) 1 : 100		PROJECT NUMBER 004
DRAWING NUMBER 004-CAD-B01-00-DR-A-00003		REV A