





1 Proposed East
1 : 100




3 Proposed South
1 : 100

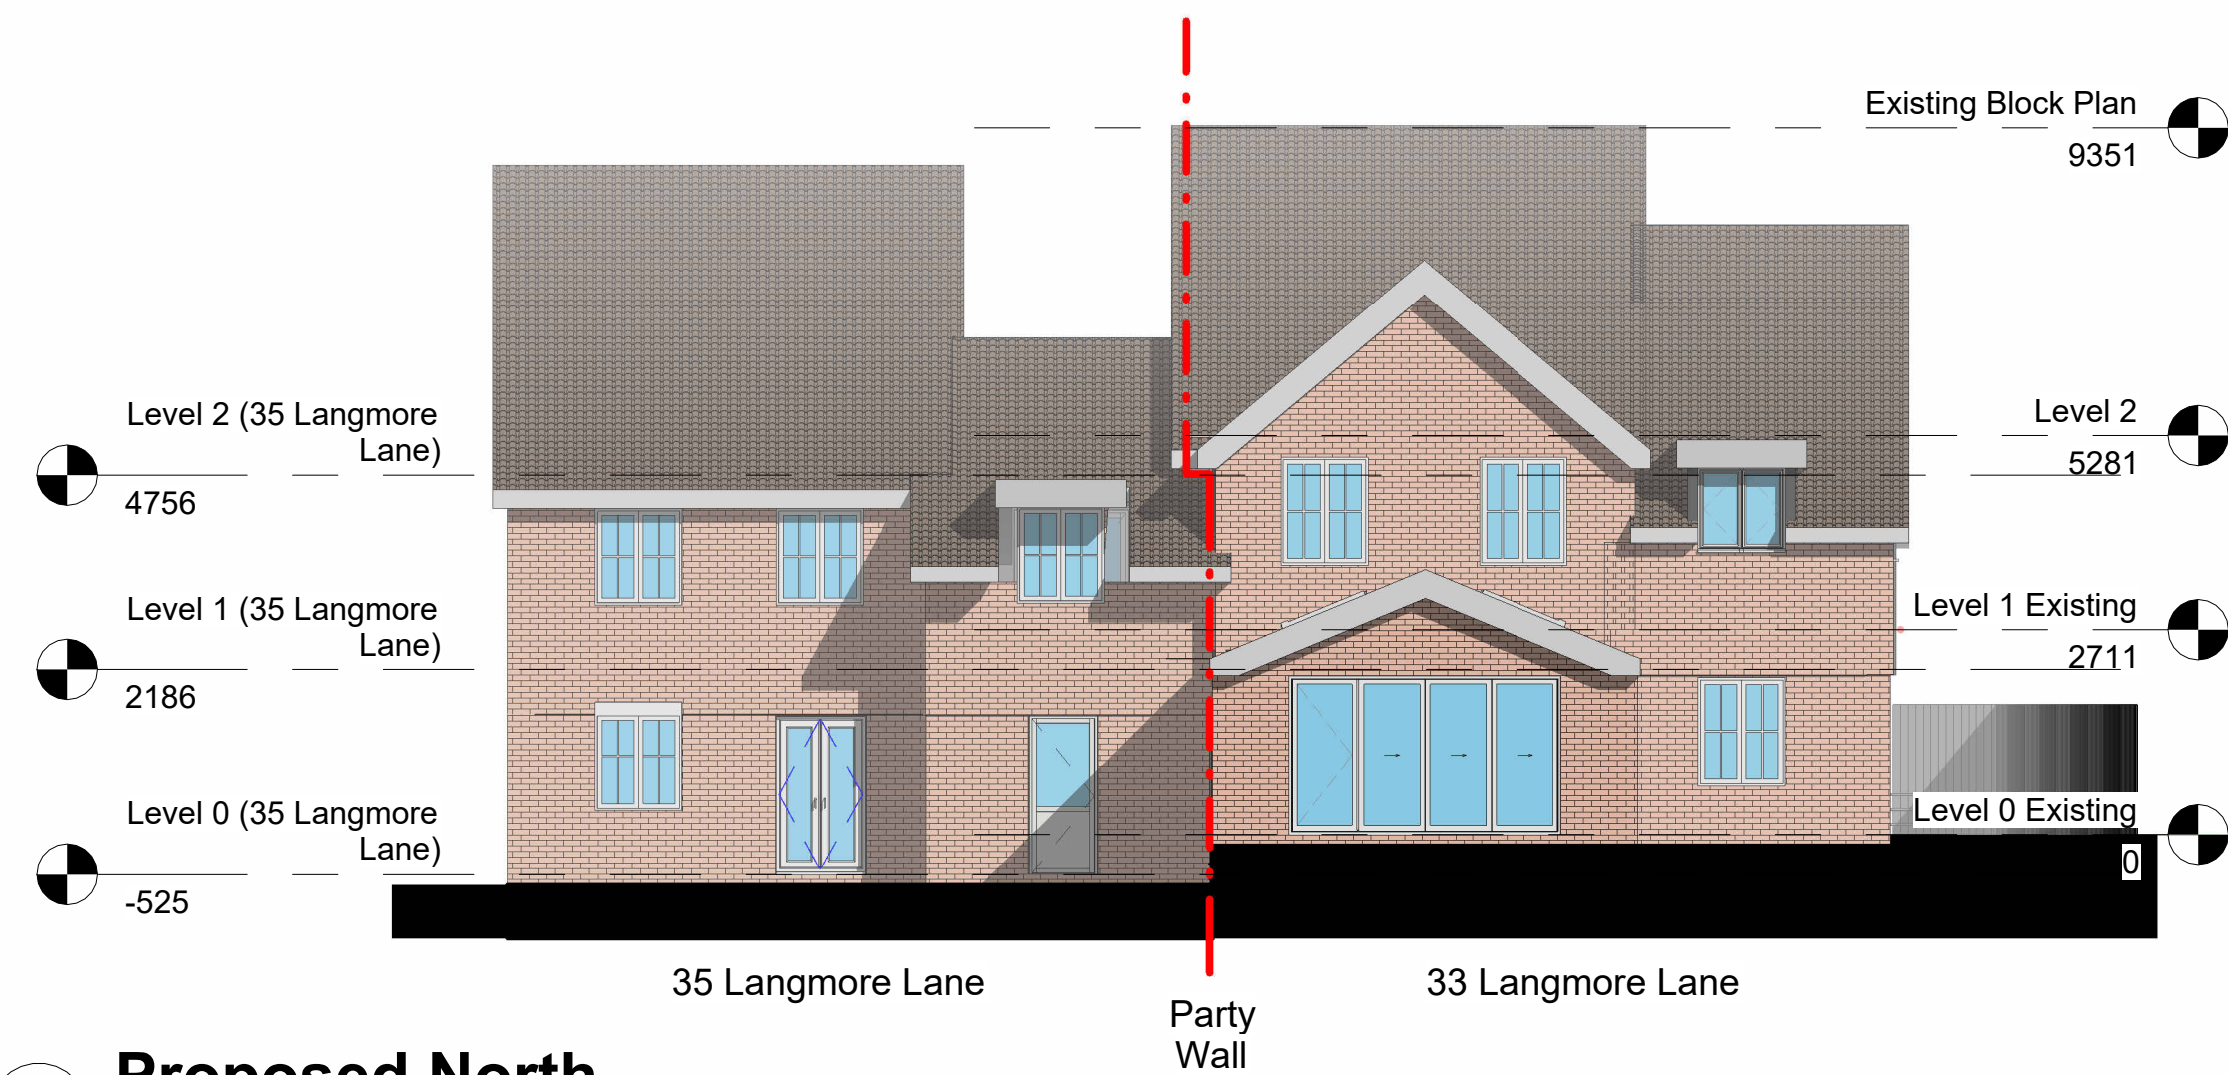

2 Proposed North
1 : 100

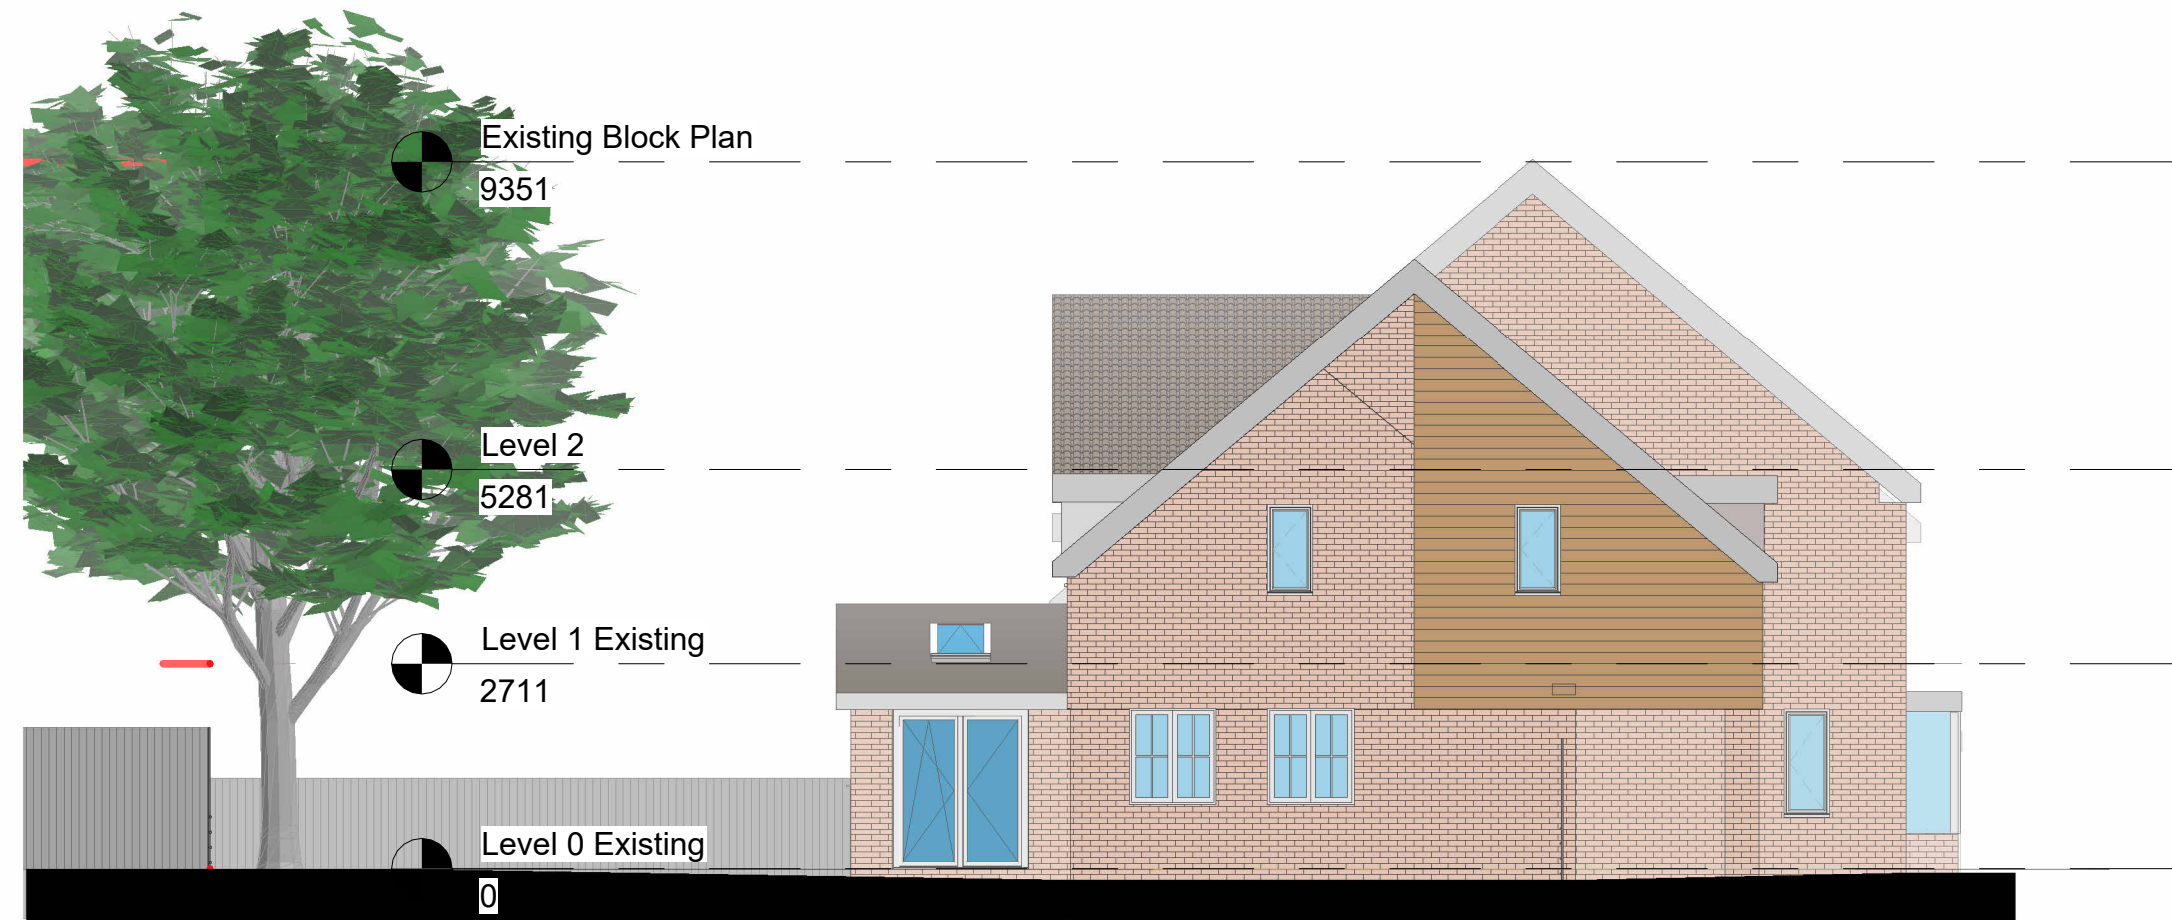

4 Proposed West
1 : 100

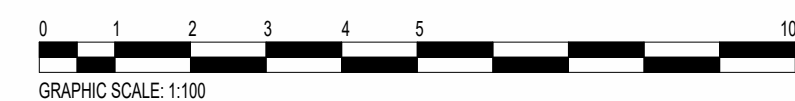

Rev	Description	Date
A	Revision 1	15/02/26
B	Planning	04/05/26

CODE	SUITABILITY DESCRIPTION
STATUS	PURPOSE OF ISSUE PLANNING

Caddy Architecture		
PROJECT		
33 Langmore Lane		
TITLE		
Proposed Elevations		
CLIENT		
Mr & Mrs C Glaister		
DRAWN BY RC	CHECKED BY RC	DATE 15/02/2026
SCALE (@ A1) 1 : 100		PROJECT NUMBER 004
DRAWING NUMBER 004-CAD-B01-00-DR-A-00013		REV B