



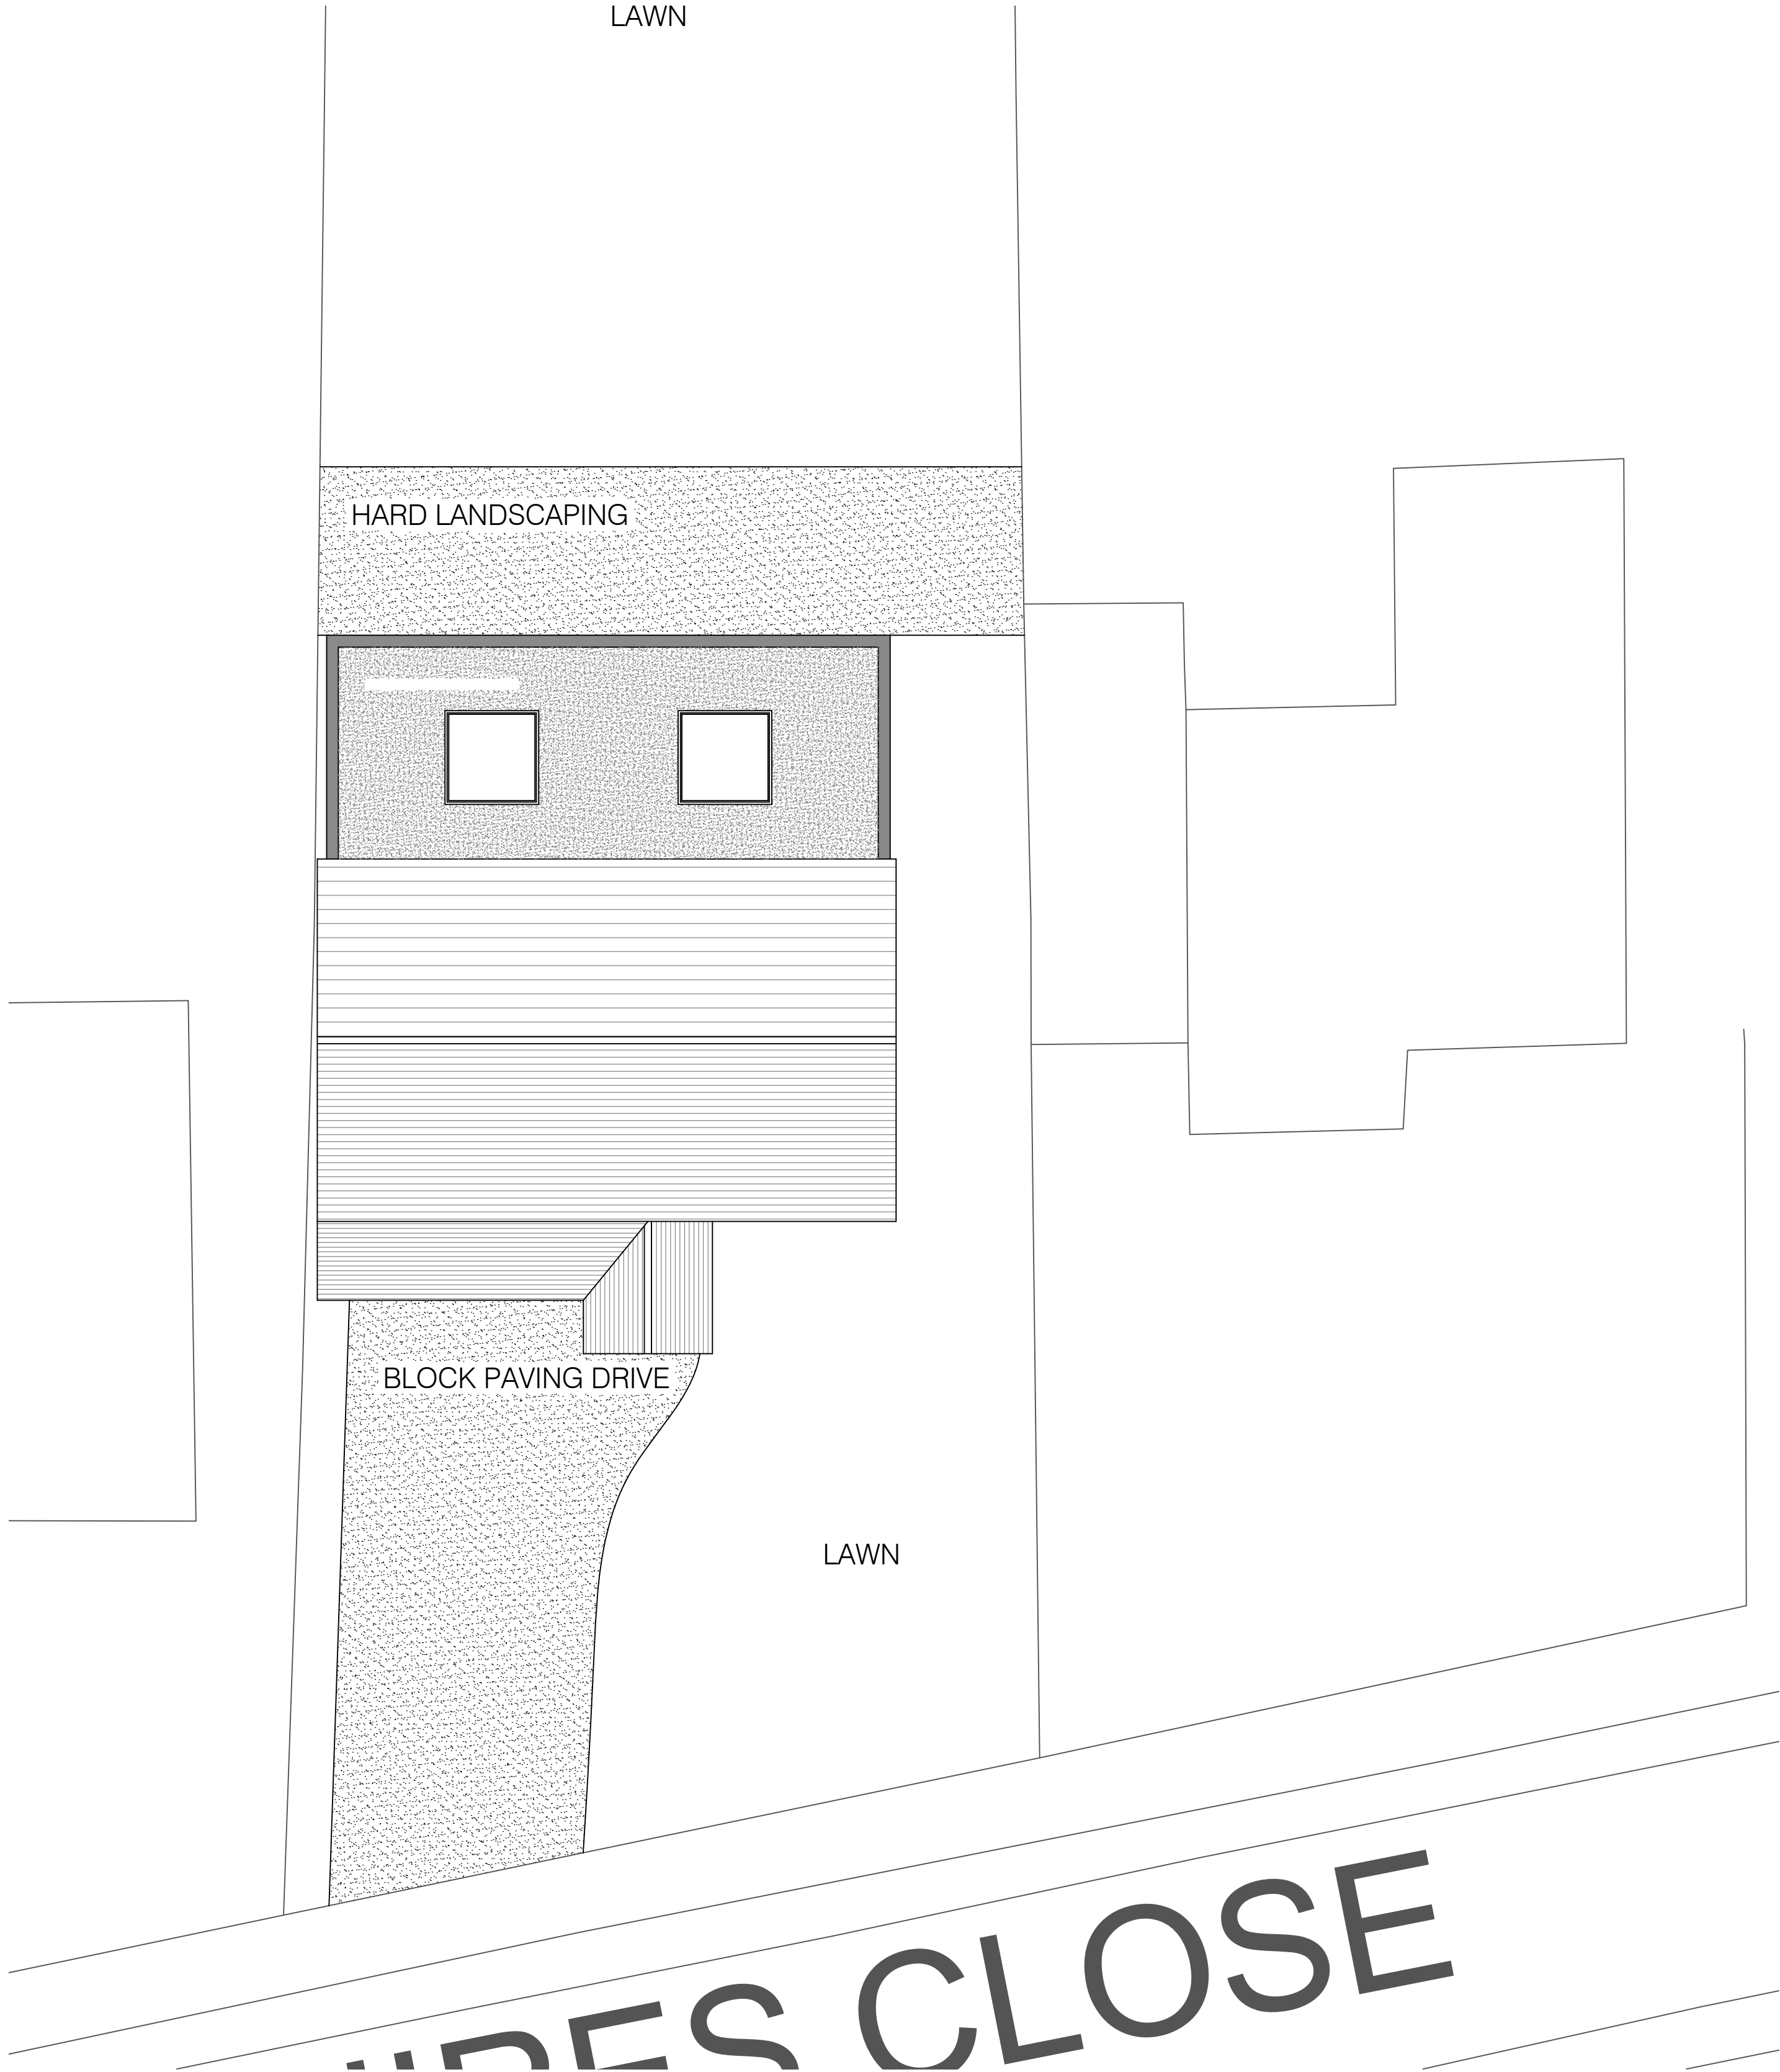

PROPOSED PLOT LAYOUT
1/100 ON A3

SCALE BAR

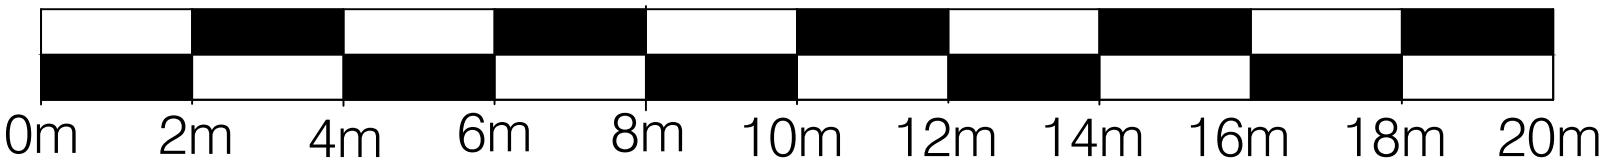

JOB TITLE 18 SQUIRES CLOSE CRAWLEY DOWN EAST SUSSEX RH10 4JQ		DRAWING TITLE PROPOSED PLOT LAYOUT	
		SCALE	DRAWING NUMBER
DATE	MAR 2025	PL02 000	REVISION