

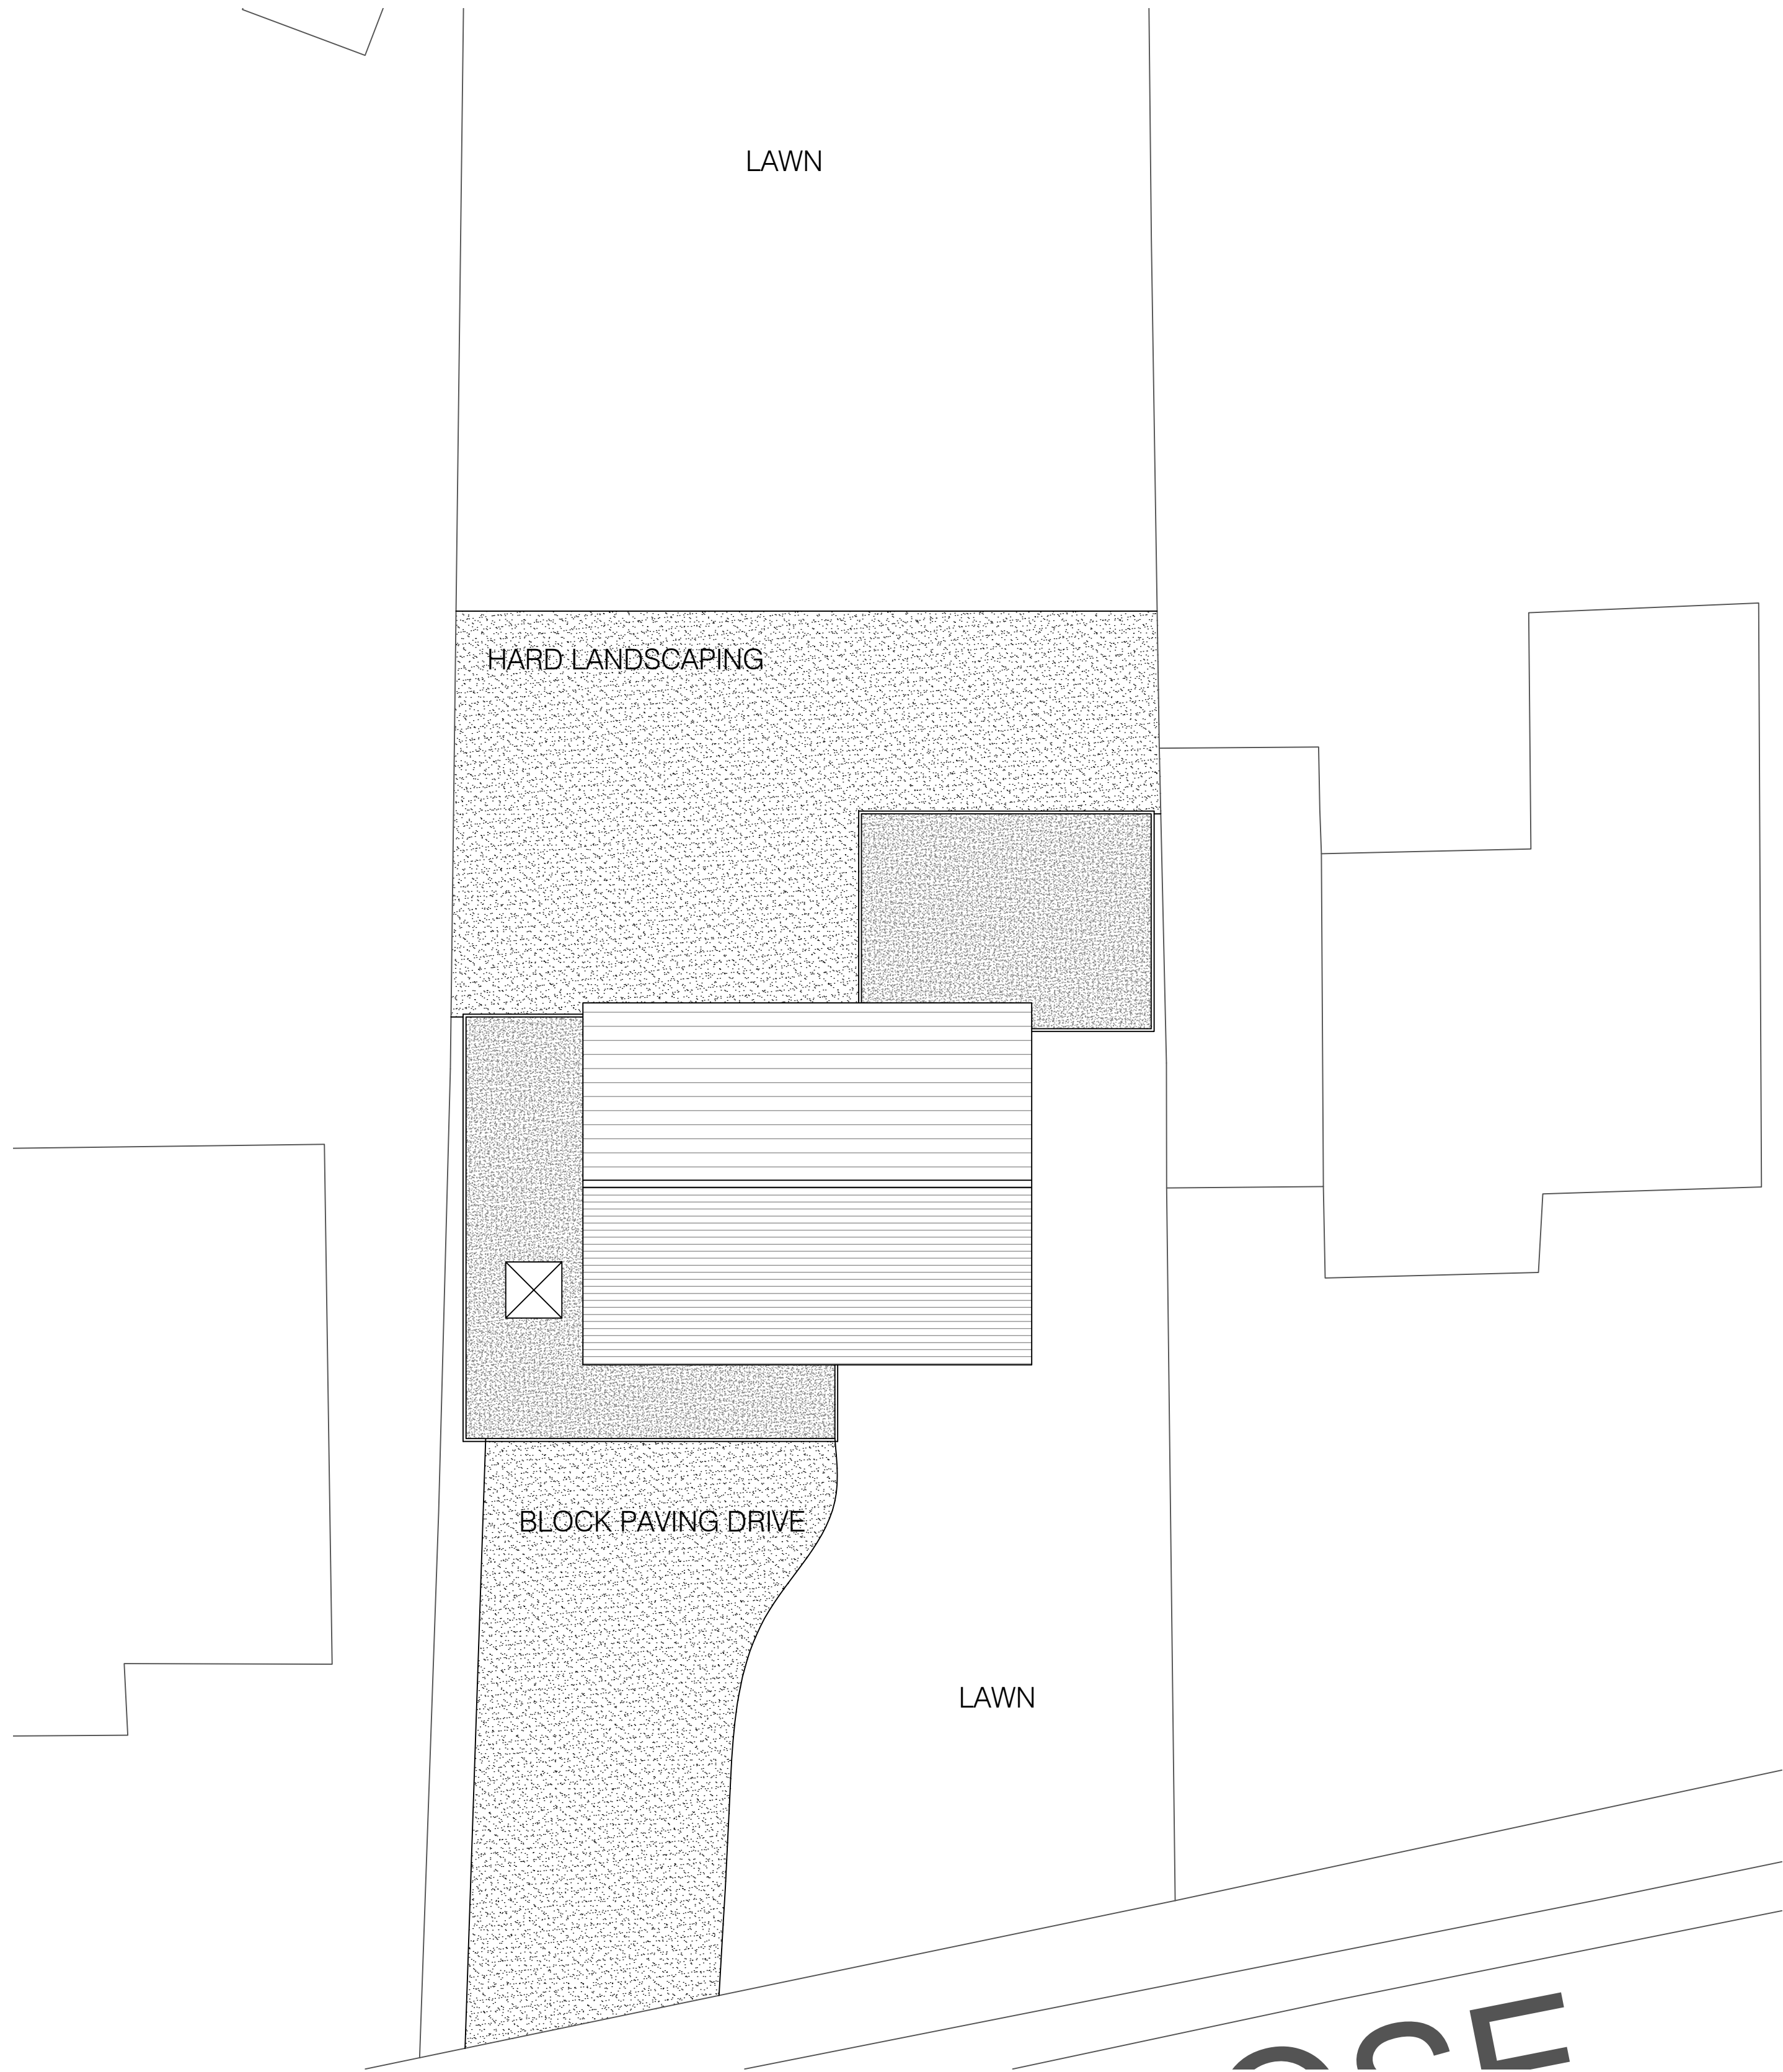
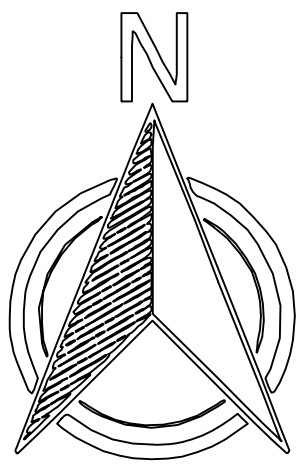


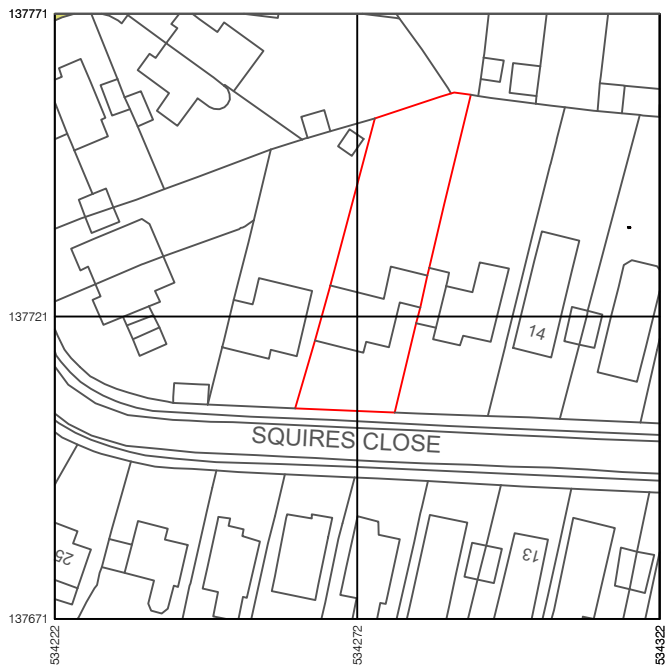

EXISTING PLOT LAYOUT
1/100 ON A3

PROPOSED PLOT LAYOUT
1/100 ON A3

SCALE BAR

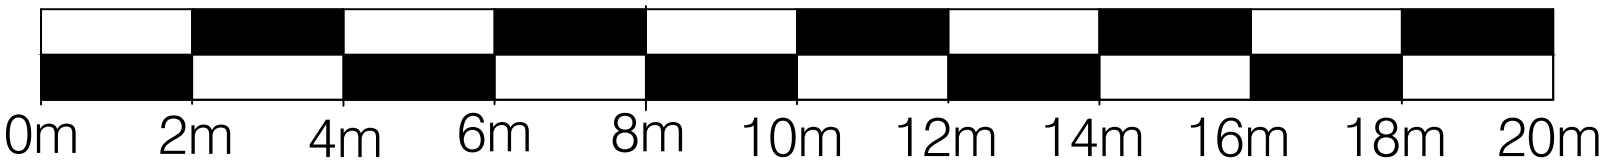

LOCATION LAYOUT

1/1250 ON A3

PLOT BOUNDRY MARKED IN RED

JOB TITLE 18 SQUIRES CLOSE CRAWLEY DOWN EAST SUSSEX RH10 4JQ			DRAWING TITLE EXISTING PLOT LAYOUT AND LOCATION PLAN		
SCALE		DRAWING NUMBER		REVISION	
DATE MAR 2025		PL02 000		-	