




SHEET KEY

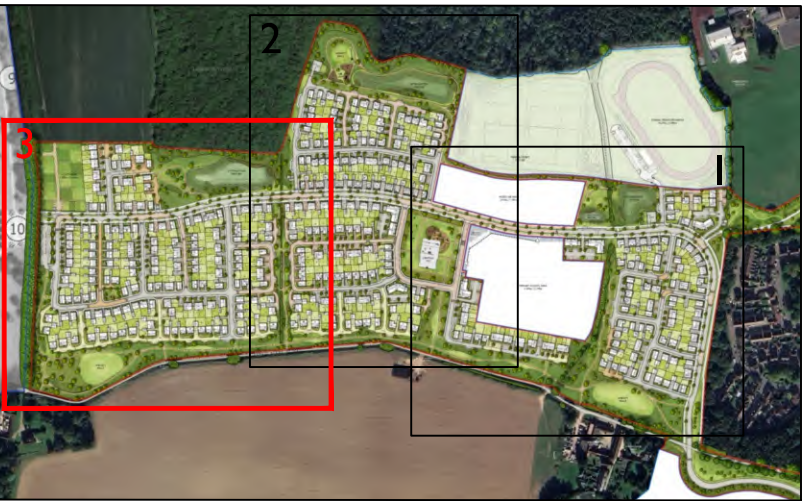

PLEASE REFER TO ARDENTS LEVEL DRAWINGS 'X' - Engineering Layout - RM (ISSUED 13.05.24) FOR DETAILED LEVEL INFORMATION & STAIR LOCATIONS.

Scale @ A0				Project			
0 5 10 15 20 25m				LAND WEST OF PRESHORNE LANE, EAST GRINSTEAD			
Scale 1:500				Title			
Rev				PLANNING LAYOUT SHEET 3			
F				Client			
22.05.24				Vistry Homes			
UPDATED TO DAVID WILSON HOMES COMMENTS.				Coopers & Lysons			
Date: FEBRUARY 2024				Rev			
Drawn by: TDT				Checked by: BB			
Dwg No: CB_M_282_001_3				Rev: F			