


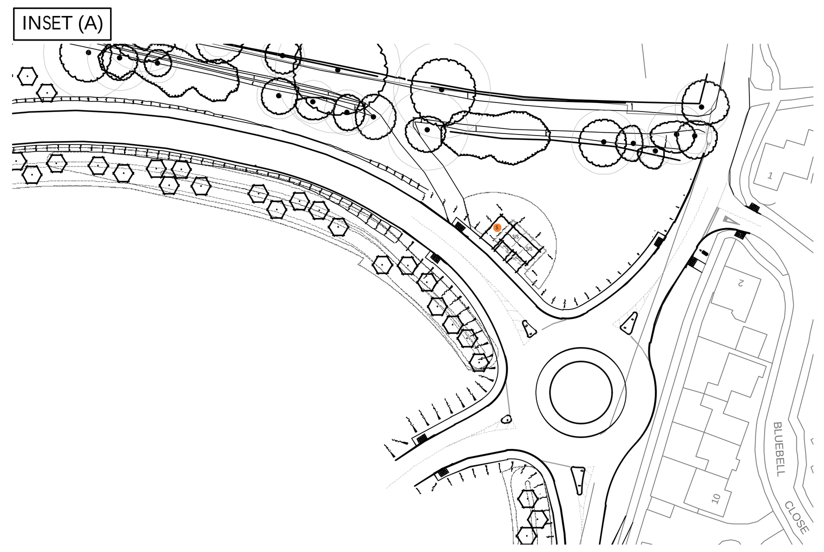

KEY

- ALLOCATED PARKING SPACES = 964
- ALLOCATED DISABLED SPACES = 6
- GARAGES = 264
- VISITOR SPACES = 74
- UNALLOCATED PARKING SPACES = 63
- SUB STATION SPACES = 4
- APPROVED PARKING FOR SANG = 44
- ALLOTMENT PARKING = 9

TOTAL = 1428

Scale @ A0: 0 10 20 30 40 50m
Scale 1:1000
NORTH

Rev	Date	Drawn	Checked
F	22.05.26	LRD	BB

UPDATED TO LATEST LAYOUT

Date: DECEMBER 2025

Drawn by: IB Checked by: BB

Drg No: CB_96_282_006 Rev: F

Project: LAND WEST OF IMBERHORNE LANE, EAST GRINSTEAD

Title: PARKING STATEGY PLAN

Client: Vistry Homes, David Wilson Homes

COOPERBAILLIE

Cooper Baillie Limited - Connaught House, 24 Guildford Road, Bagshot, Surrey GU19 5JN - Telephone 01276 450039 - www.cooperbaillie.co.uk
This drawing and the works depicted are the copyright of Cooper Baillie Ltd. and may not be reproduced or amended except by written permission. No liability will be accepted for amendments made by other persons.