



Drawing 5

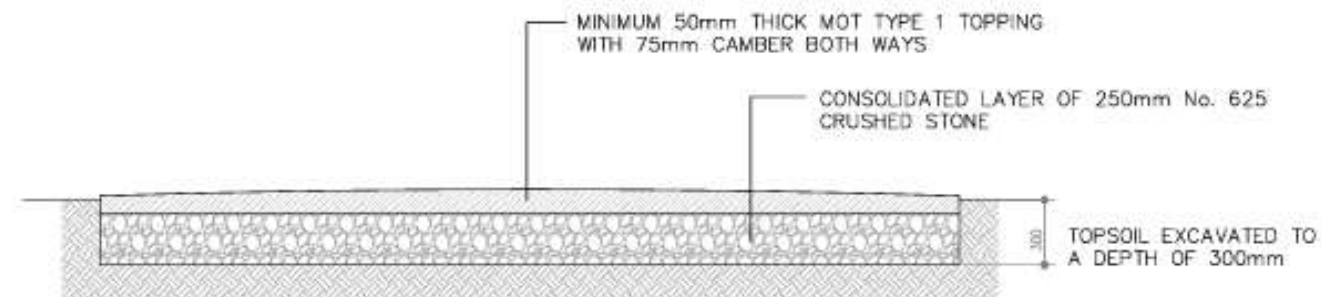

TYPICAL SECTION THROUGH PROPOSED TRACK
- ALL DETAILS TO BE IN ACCORDANCE WITH FORESTRY COMMISSION (ENGLAND)
REGULATIONS FOR FOREST ROADS AND TRACKS

**Hazeldene Farmhouse
Turners Hill Road
East Grinstead**

**New track and
hardstanding**

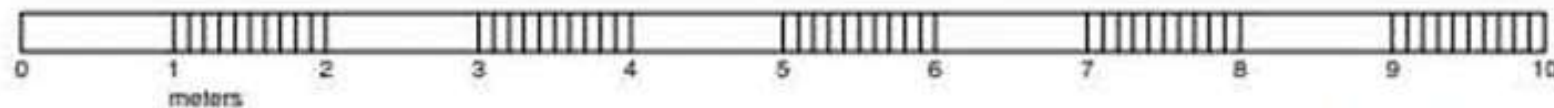

Scale 1:50 @A3