




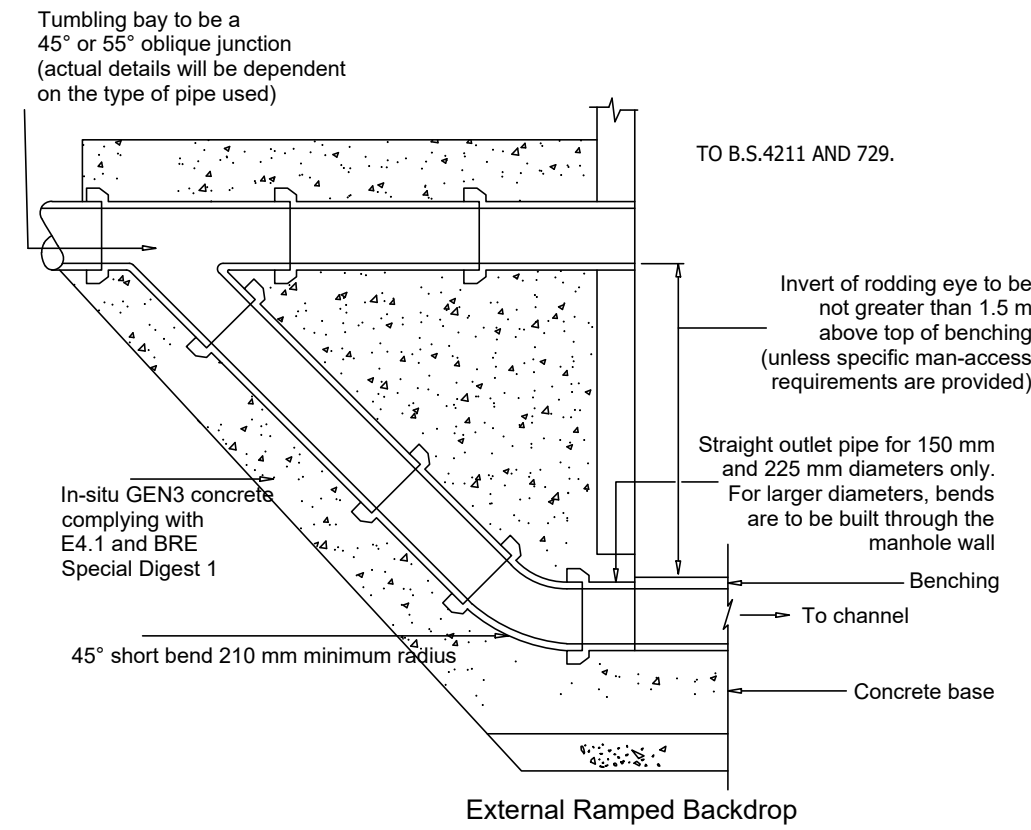


FIG B16 TO SSG APPENDIX C
BACKDROP DETAIL

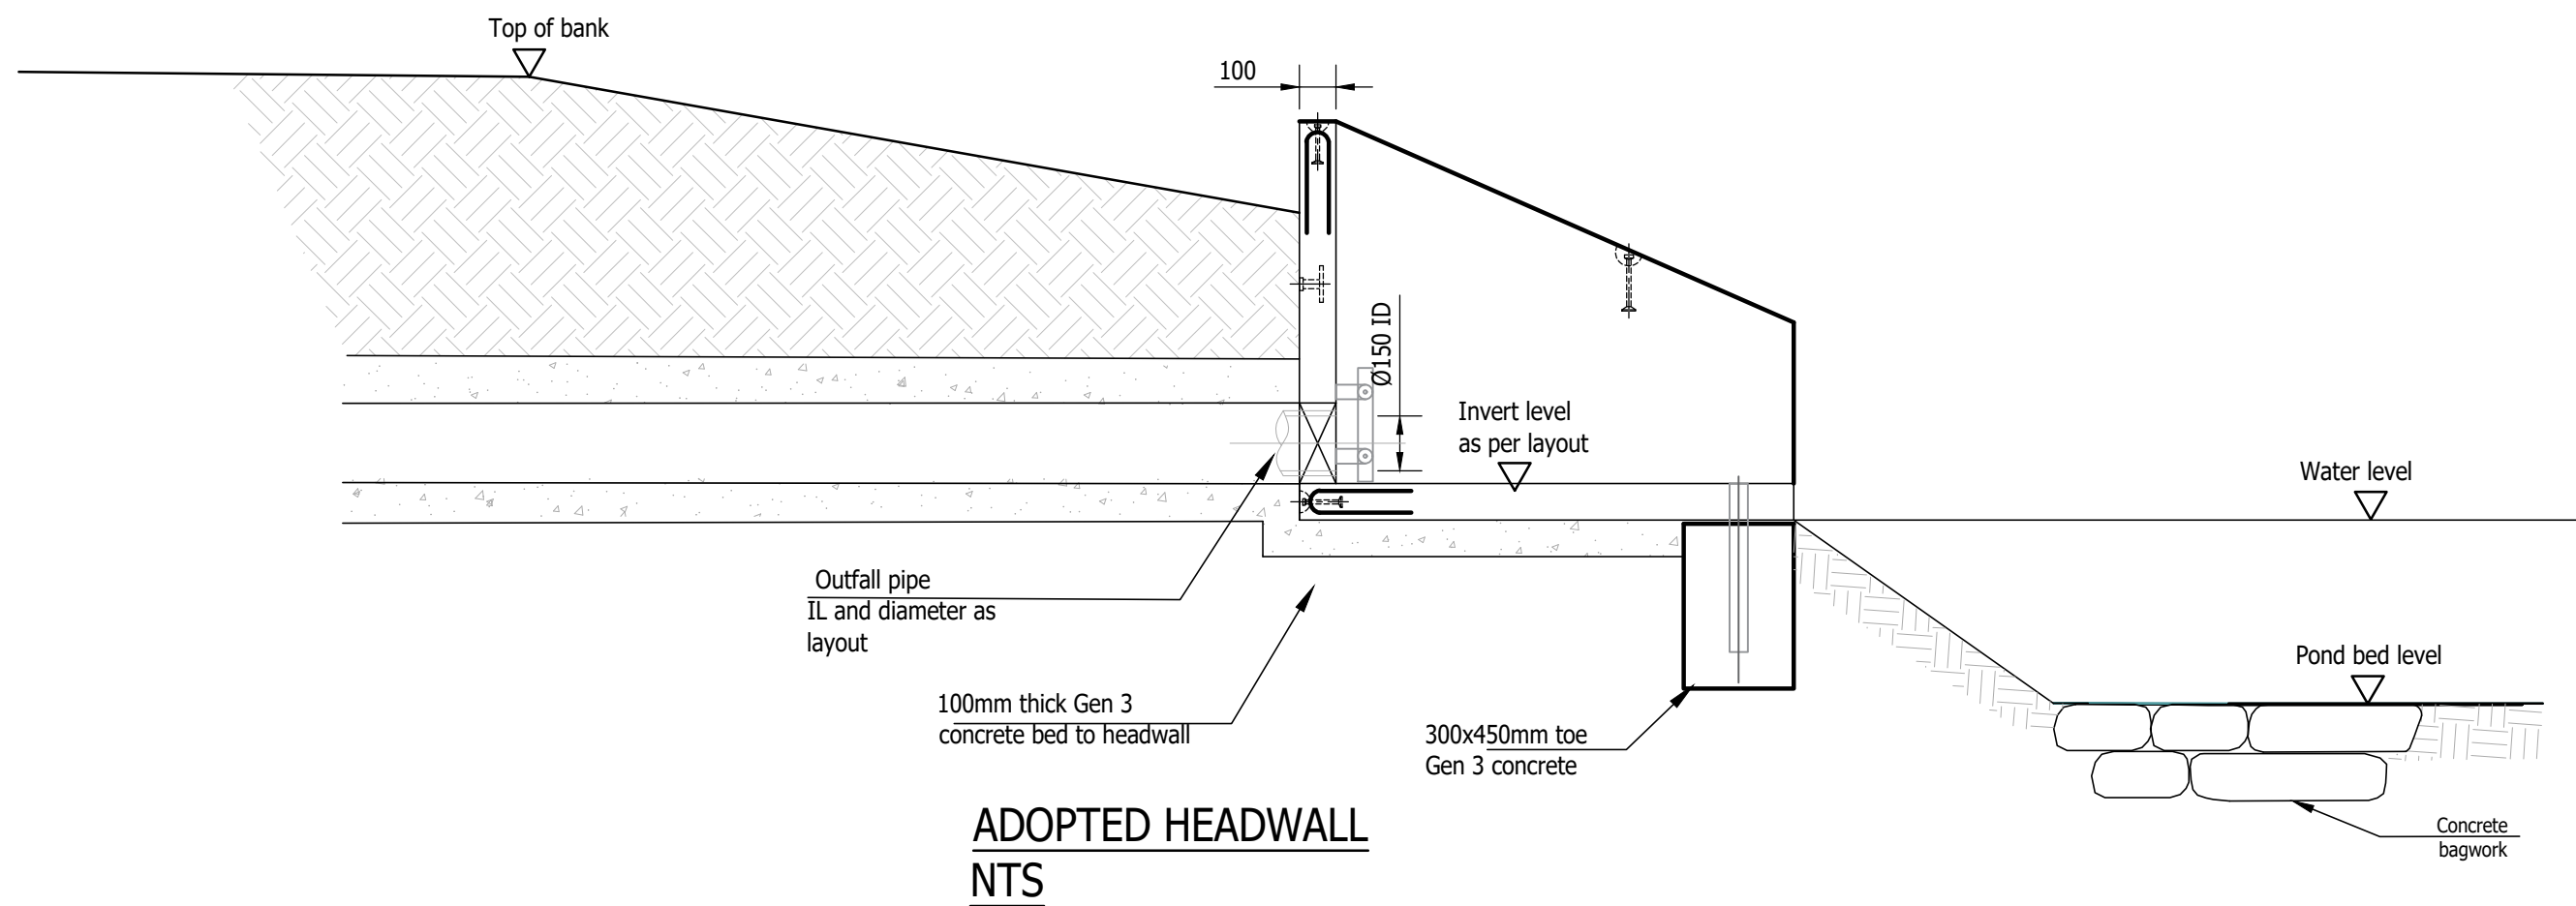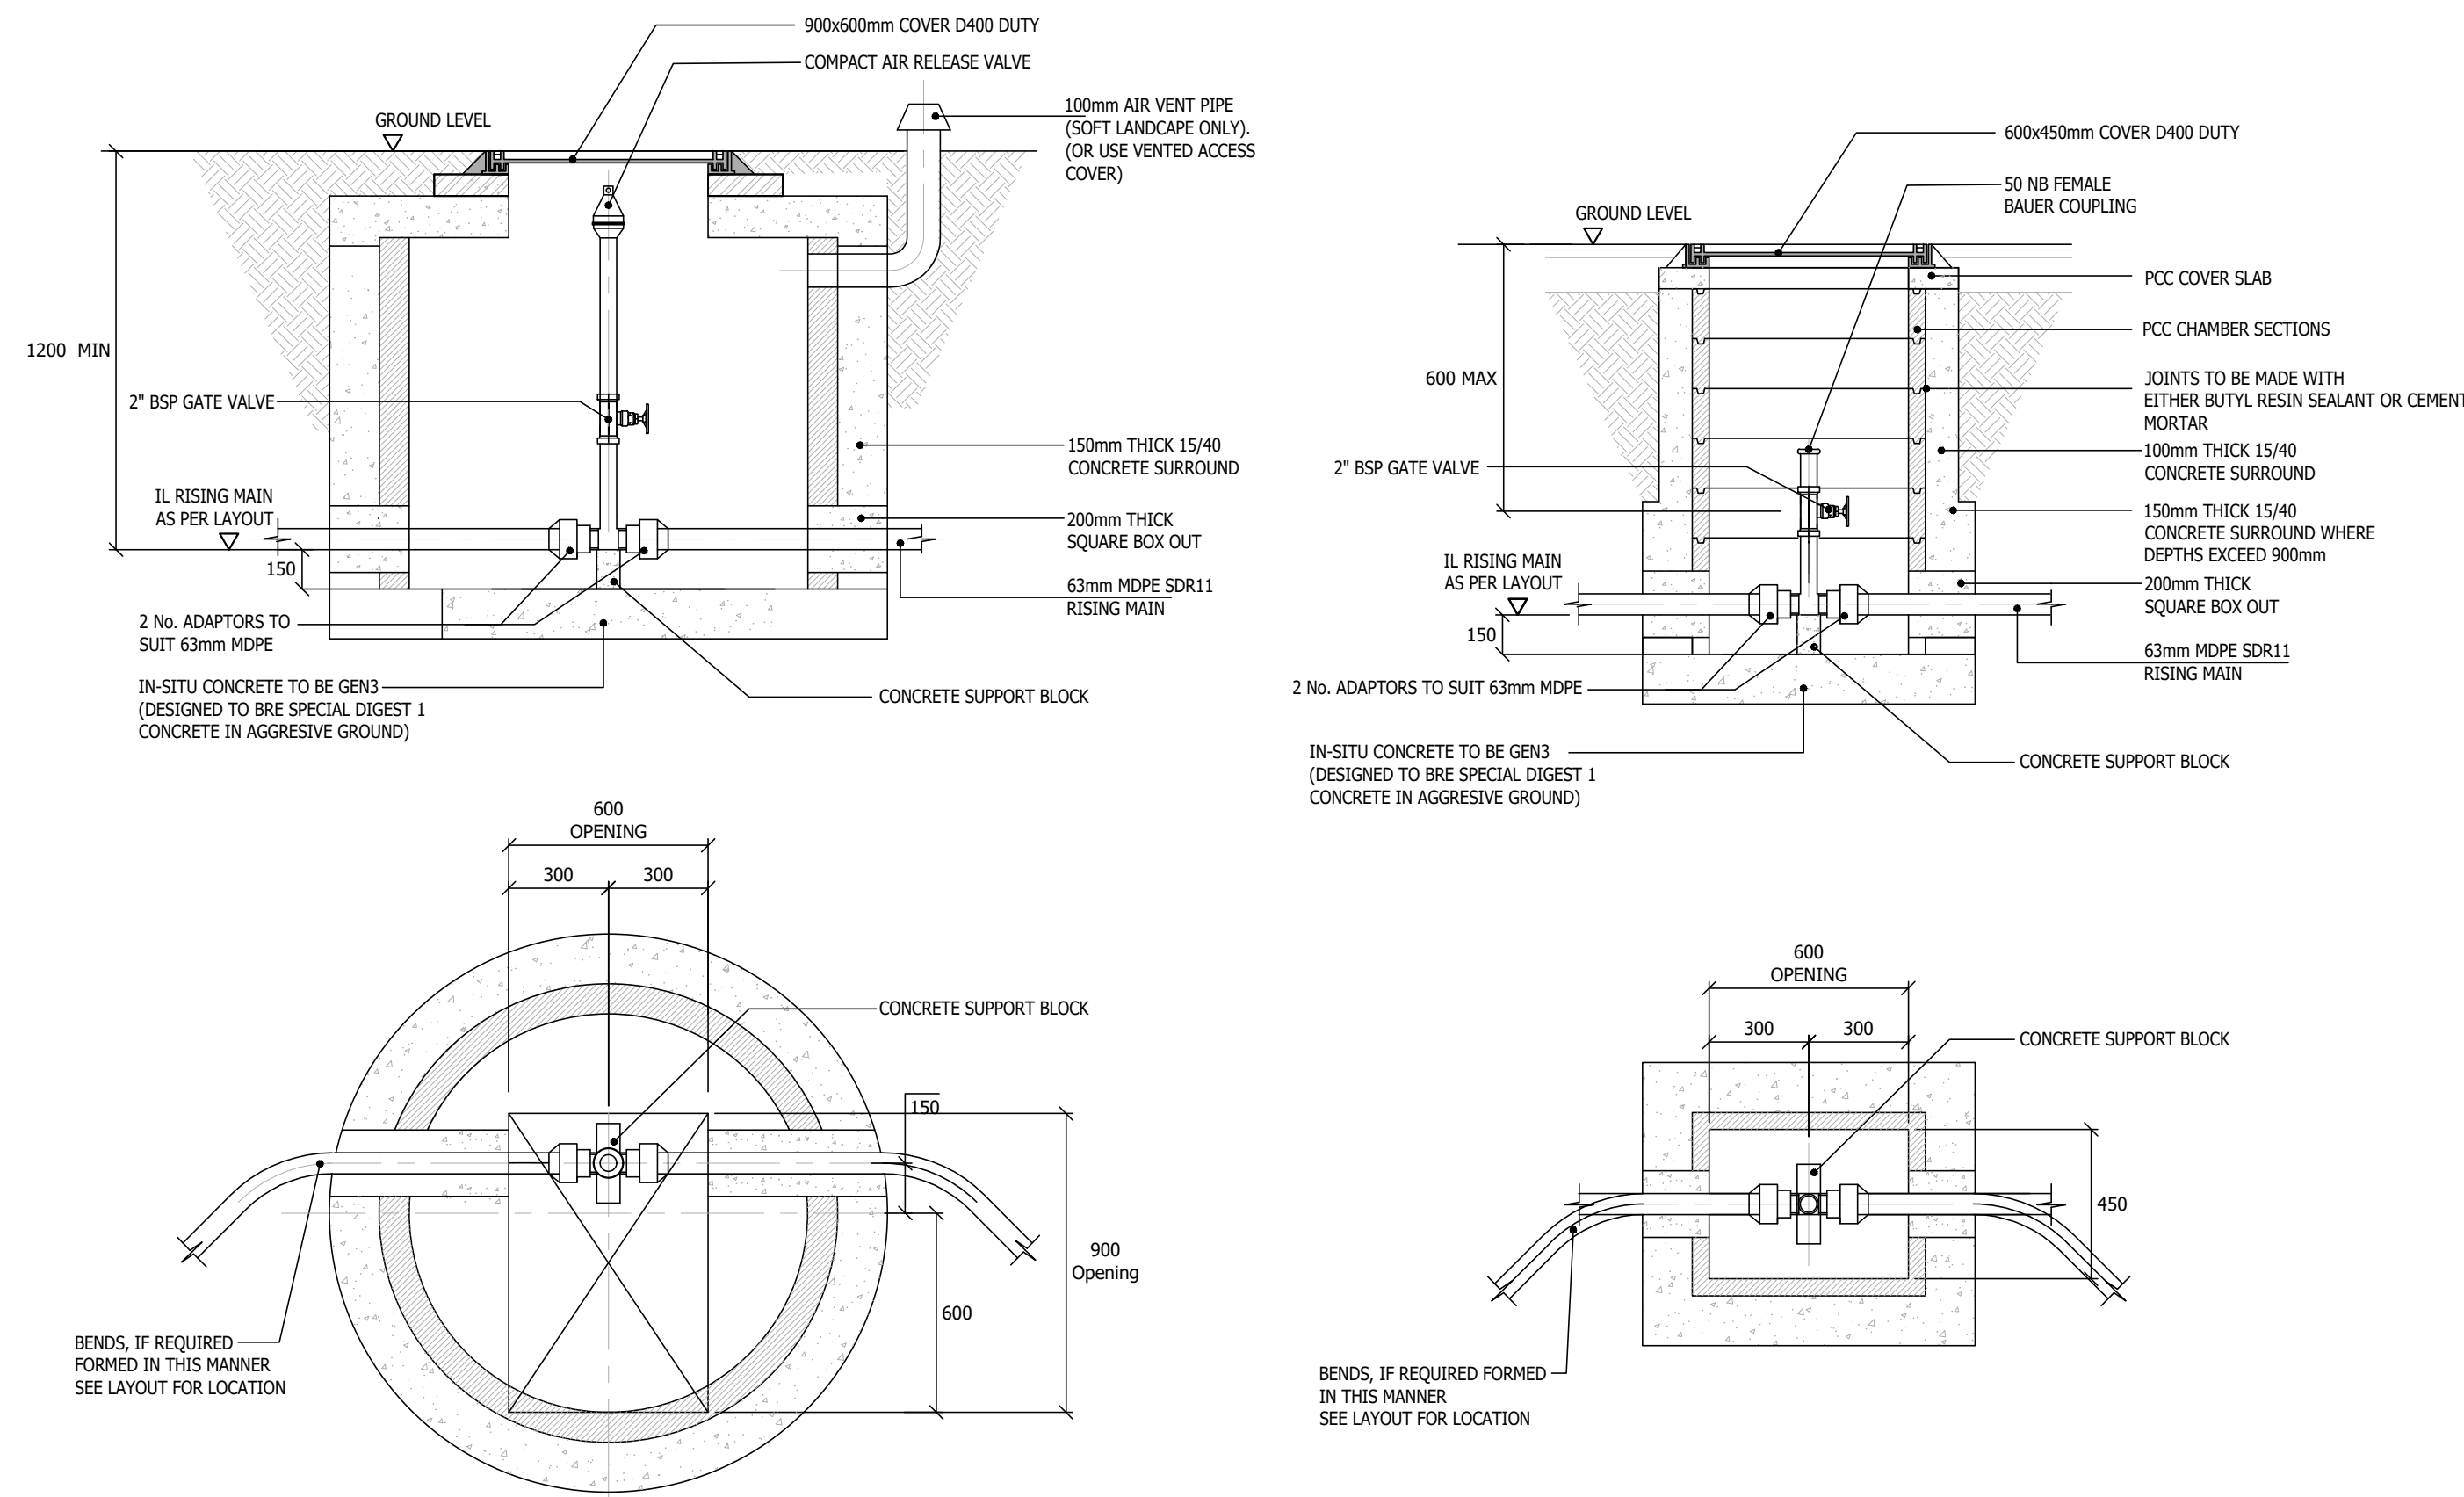

TYPICAL WASHOUT CHAMBER D220.0

TYPICAL WASHOUT CHAMBER D220.0

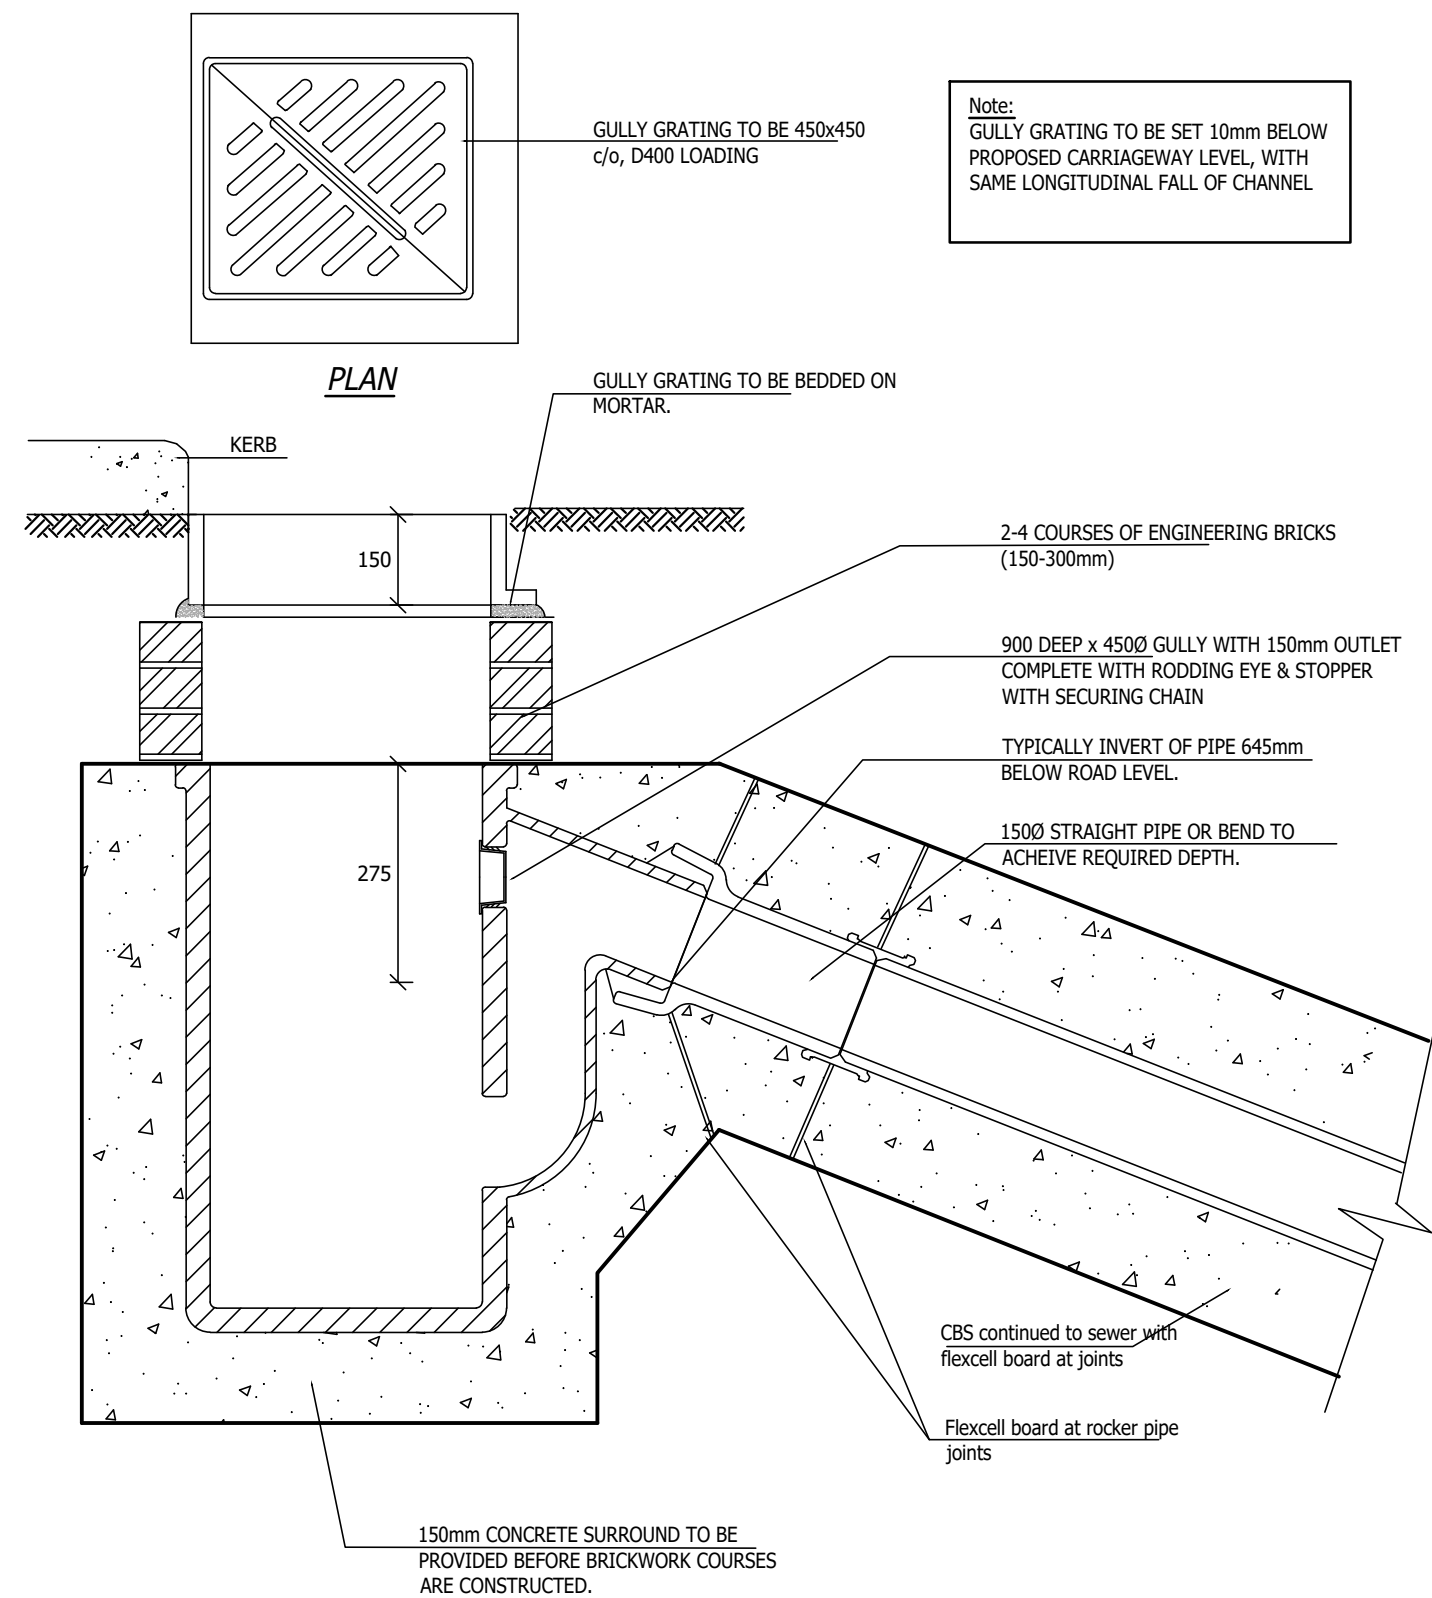

P1	21.02.25	INITIAL ISSUE
Rev.	Date	Description

Original size 100mm - this print may be reduced

Note: All dimensions, materials and workmanship in accordance with NHBC standards and Building Regulations.
Do not scale from this drawing. All dimensions to be verified with the drawing office.
All dimensions shown are structural unless otherwise stated.

Bellway

South East

Bellway House
London Road North
Mersham
Surrey RH1 3YU

Telephone 01737 644911
Fax 01737 636319
www.bellway.co.uk

Project

Fallow Wood,
Isaacs Lane, Burgess Hill

Drawing Title

Adoptable Drainage Details
Parcel 1.3 - Sheet 2 of 2

Scale	Date	Drawn	Approved
NTS	Feb 2025	KW	GK

Drawing No	Rev.
13463/1502	P1