



15 Edward Road block plan

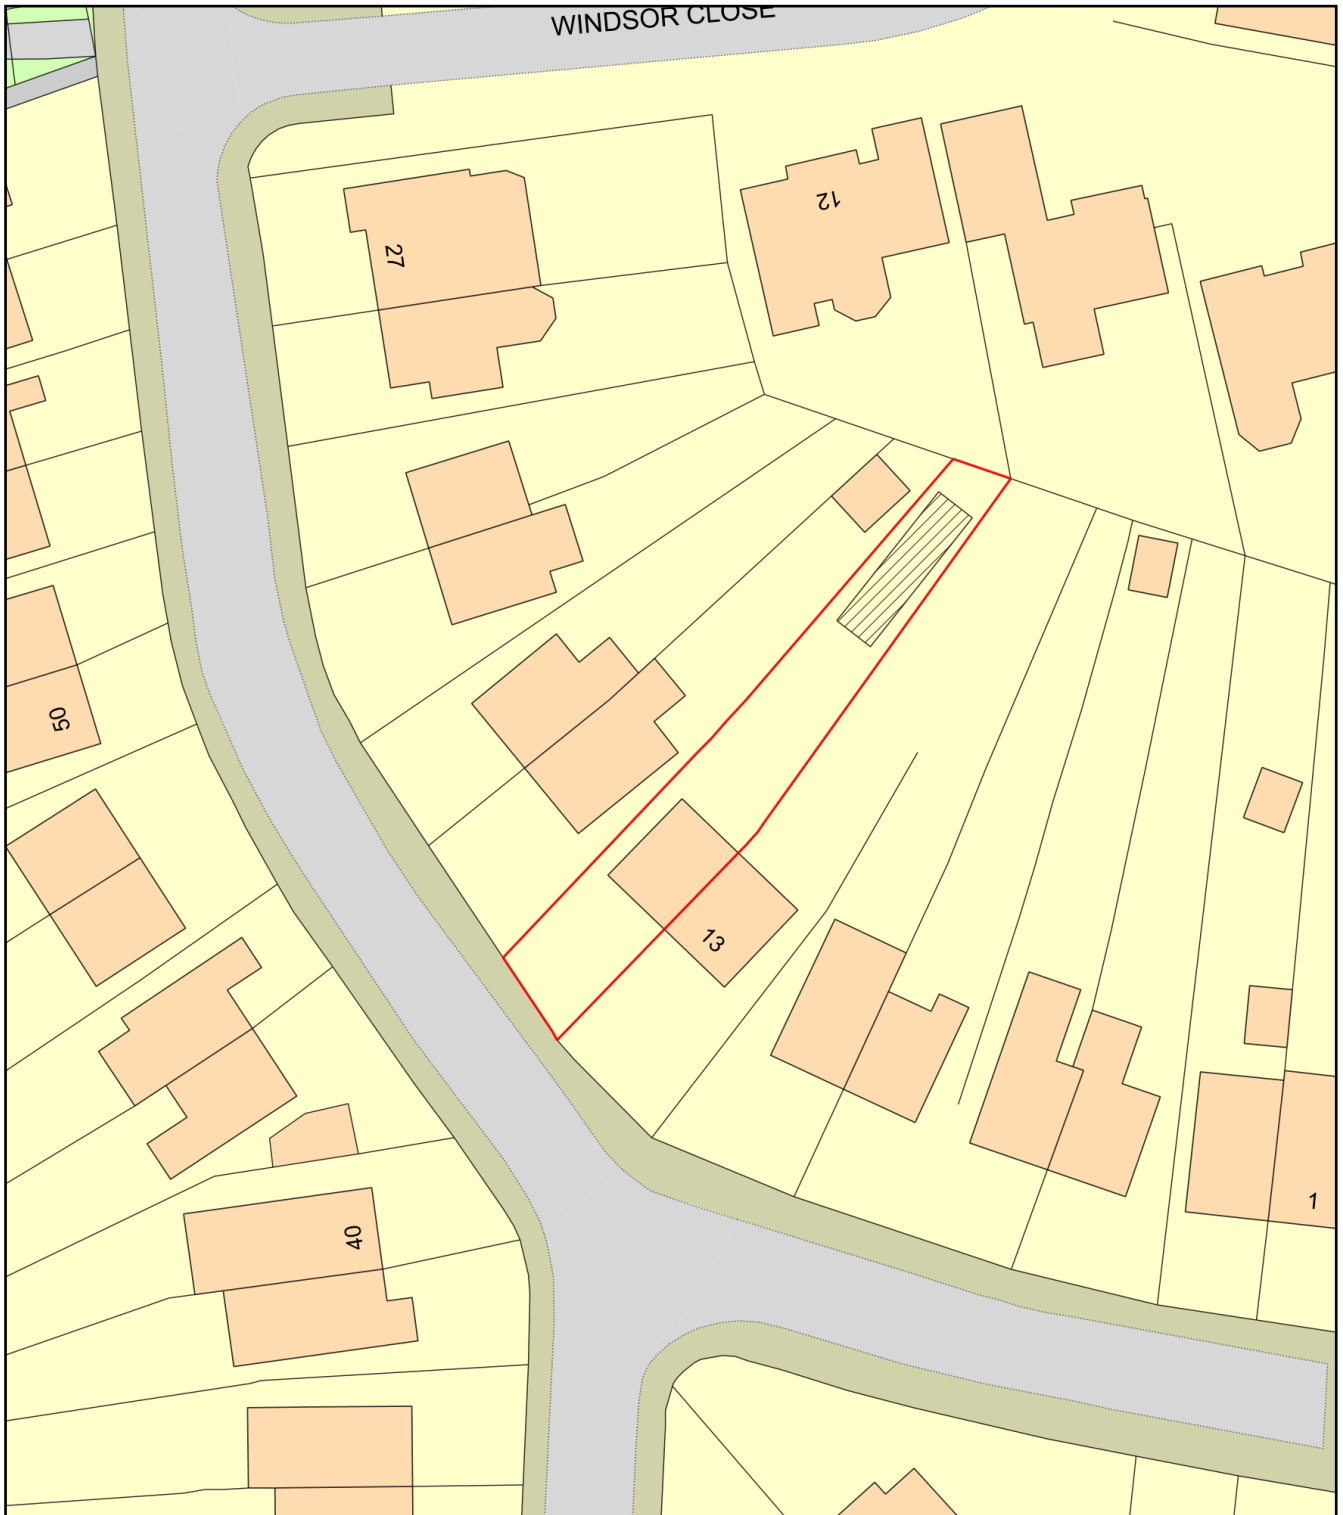

0 20
Metres

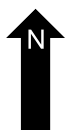

Plan Produced for: Lucy Stagg

Date Produced: 25 Nov 2025

Plan Reference Number: TQRQM25329080023239

Scale: 1:500 @ A4