


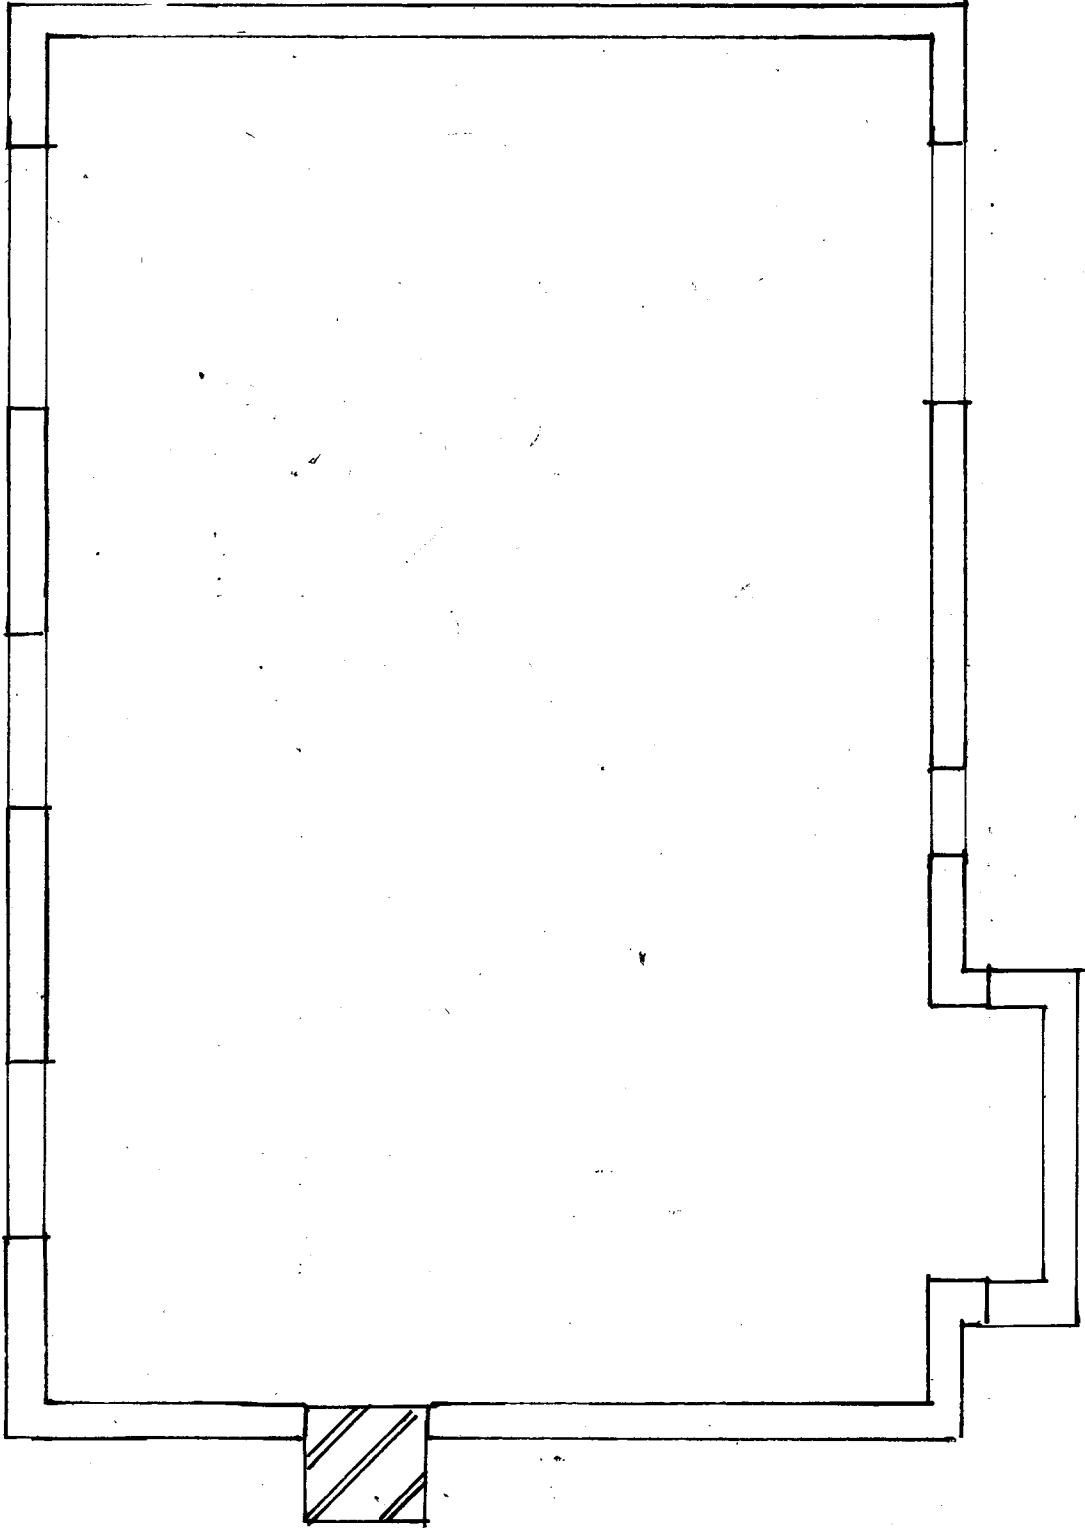

Proposed Joist Layout

Amendments		Date

Client

Mr R. Atwell

Site Address

8 Barnfield
Balcombe
West Sussex
RH17 6FW

Proposal

Loft Conversion

Drawing Title

Proposed Joist Plan

Date

29/08/25

Drawn

S. Burrows

Scales

1:50

DWG NO.	S13443/4	REV
---------	----------	-----