


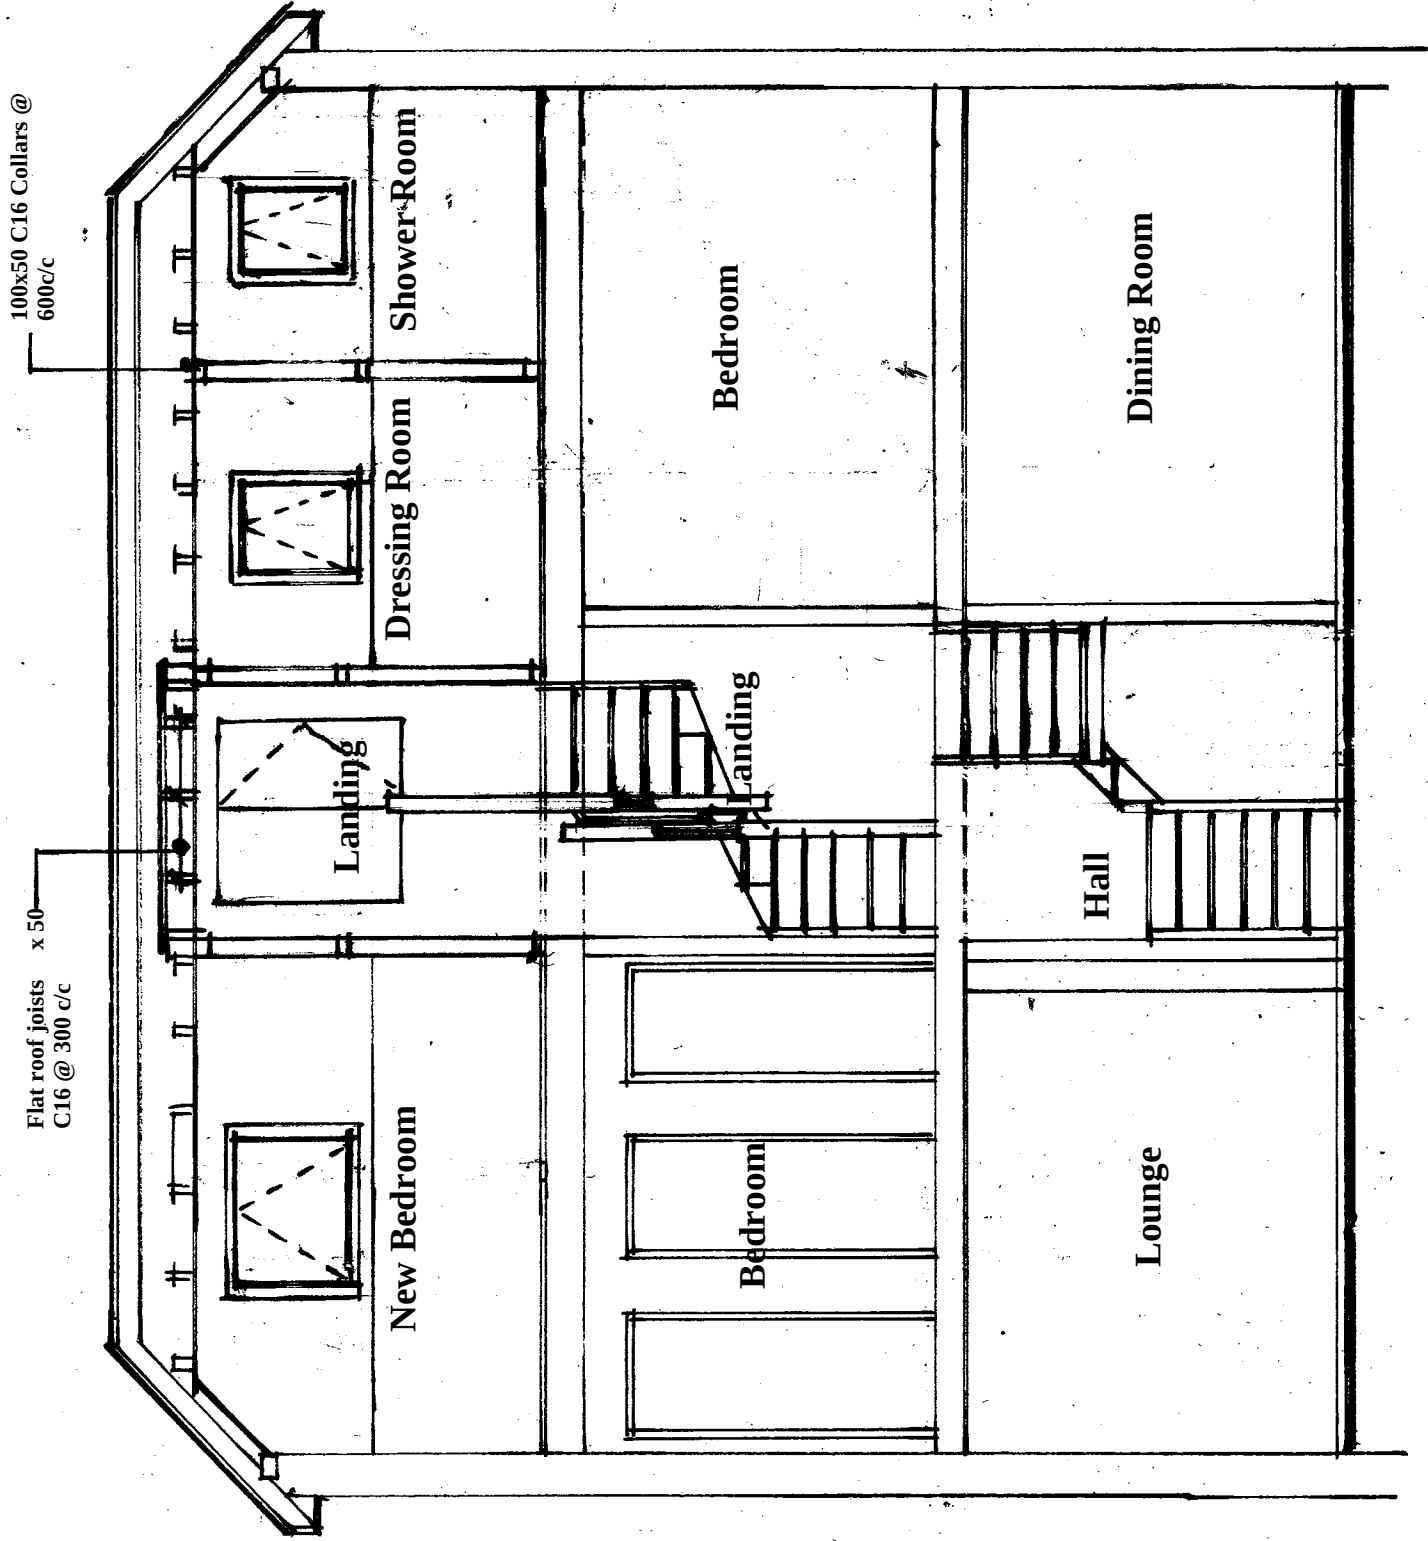

Section X-X

Amendments			Date
Client			

Mr R. Atwell

Site Address

8 Barnfield
Balcombe
West Sussex
RH17 6FW

Proposal

Loft Conversion

Drawing Title

Section X-X

Date

29/08/25

Drawn

S. Burrows

Scales

1:50

DWG NO. S13443/6

REV