


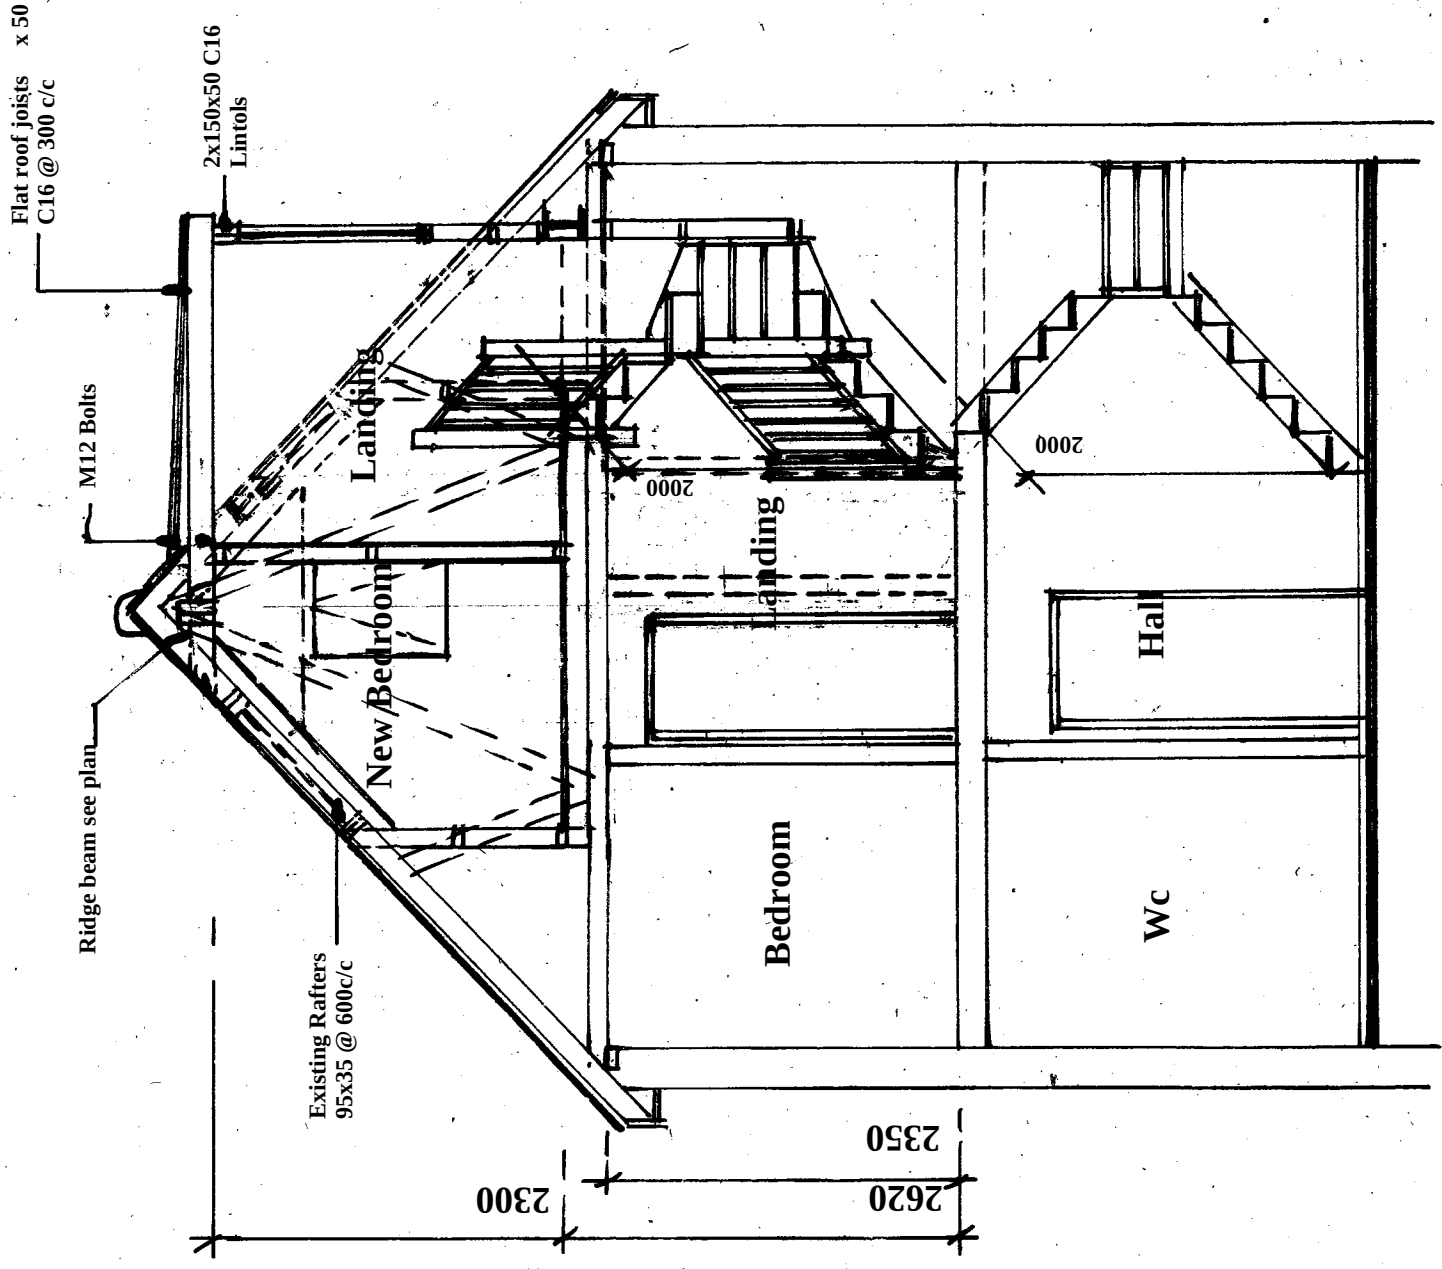

Section Y-Y

Amendments	Date
Client	

Mr R. Atwell

Site Address

8 Barnfield
Balcombe
West Sussex
RH17 6FW

Proposal

Loft Conversion

Drawing Title

Section Y-Y

Date

29/08/25

Drawn S. Burrows

Scales

1:50

DWG NO. S13443/7

REV