


SITE PLAN - 1 - 500

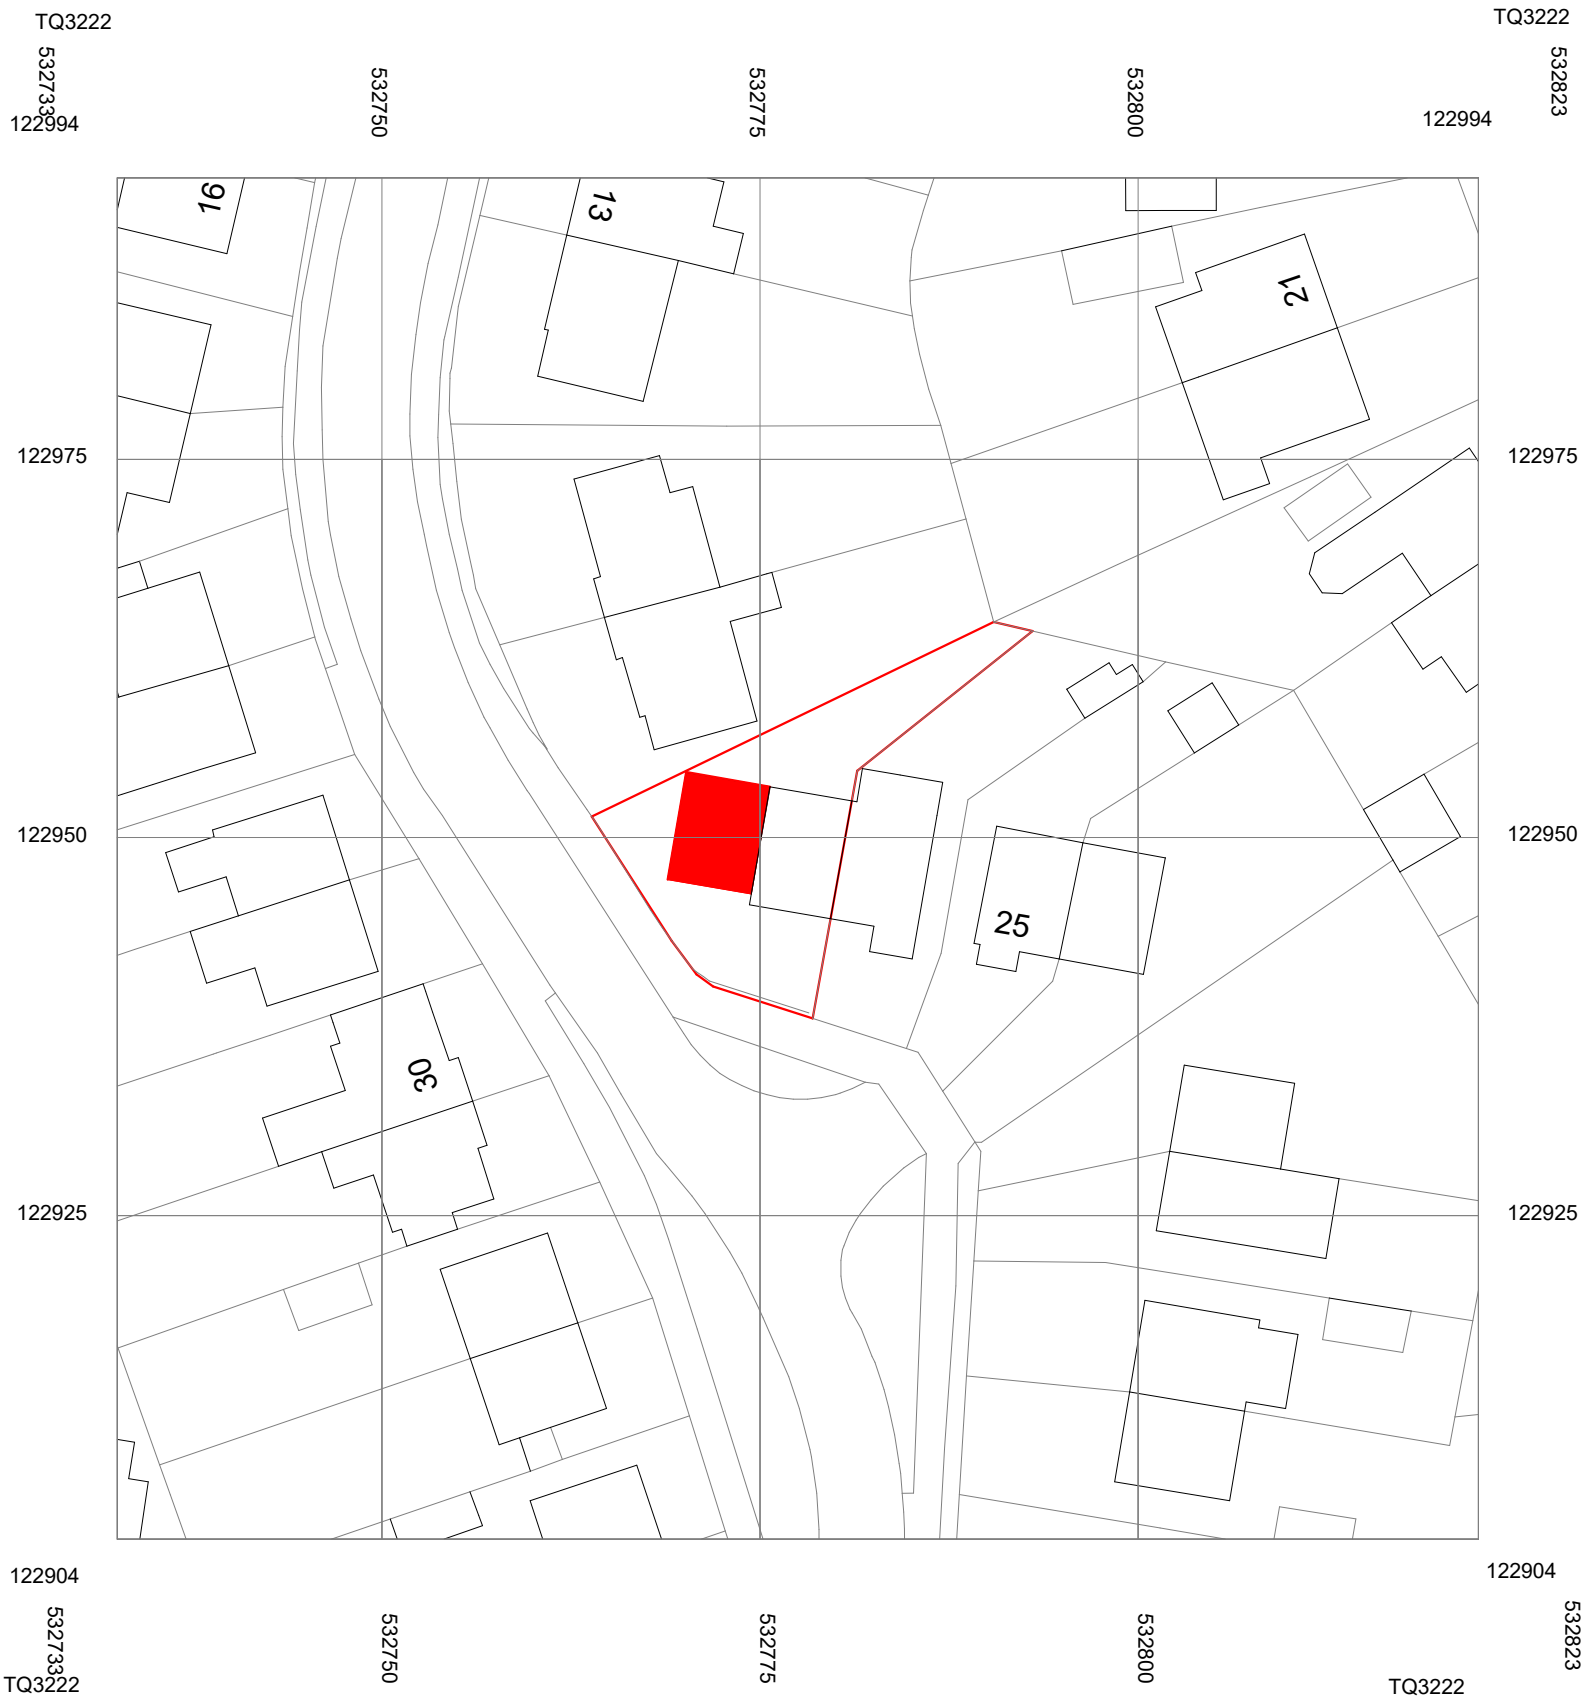

Client - James Brenmer

Address - 21 Sheppeys,
Haywards Heath,
RH16 4NP

