


Planning Drawings

Existing Layout

Scale 1 : 100







2000mm

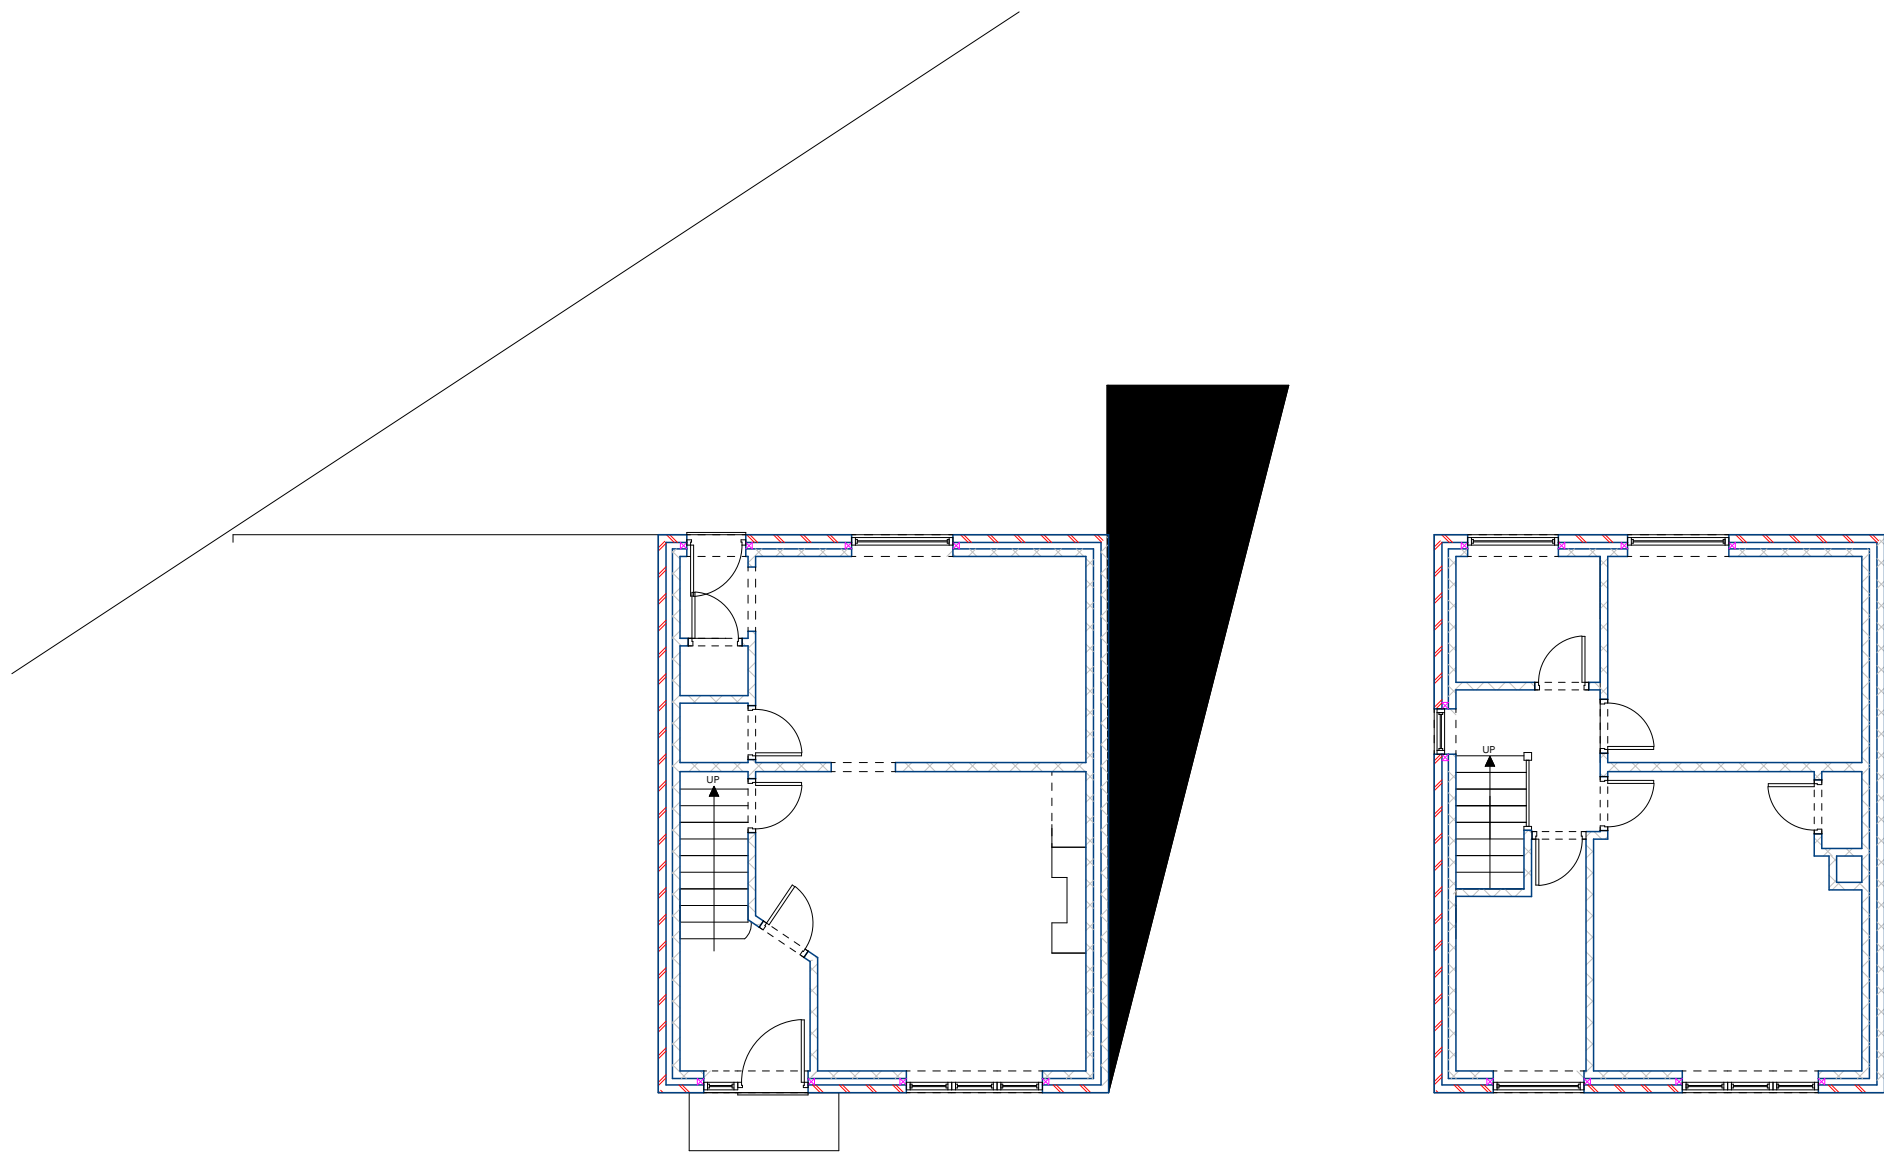

Elevations Existing

Scale 1 : 100


2000mm

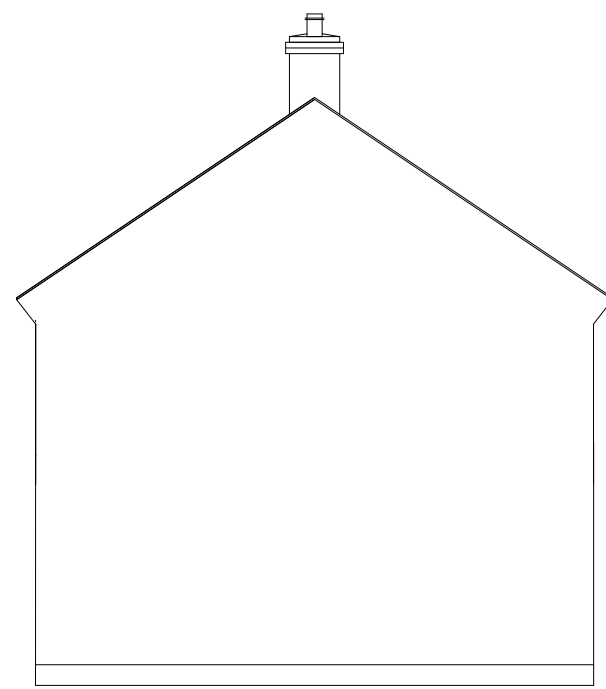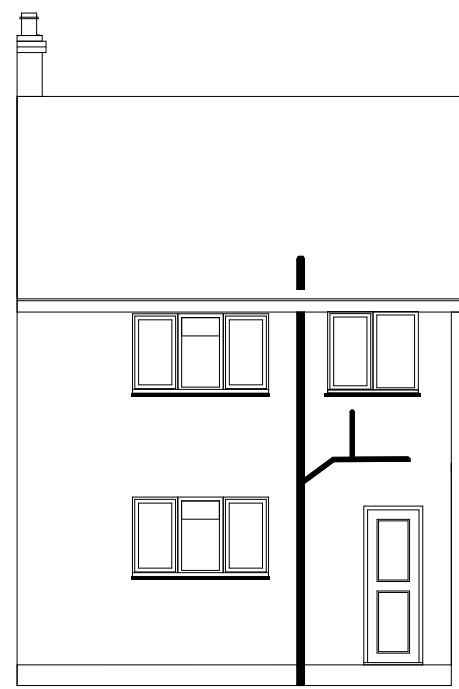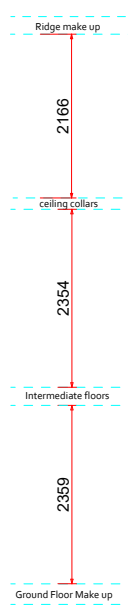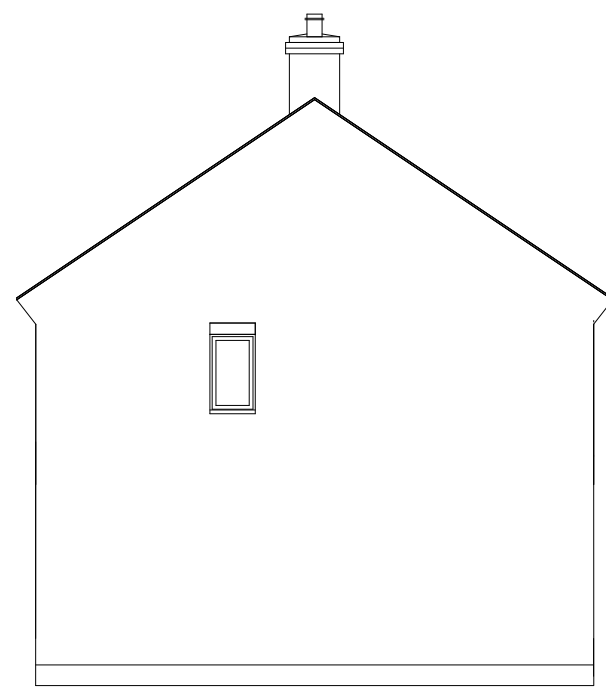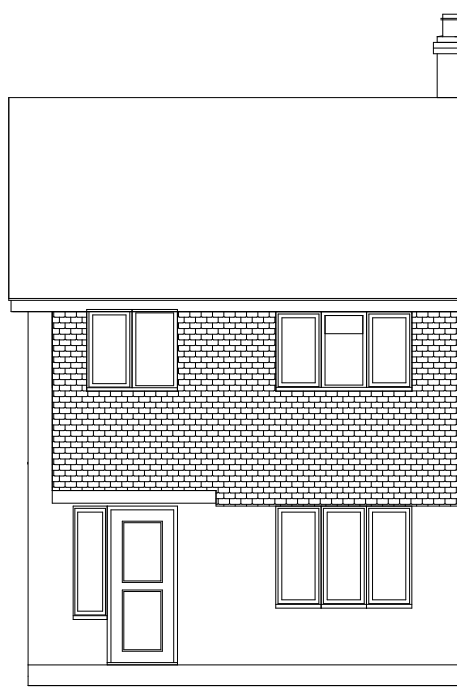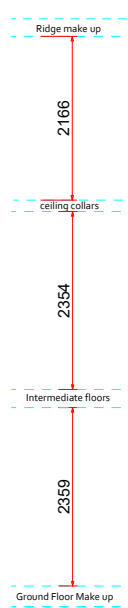

Proposed Layout

Scale 1 : 100




2000mm

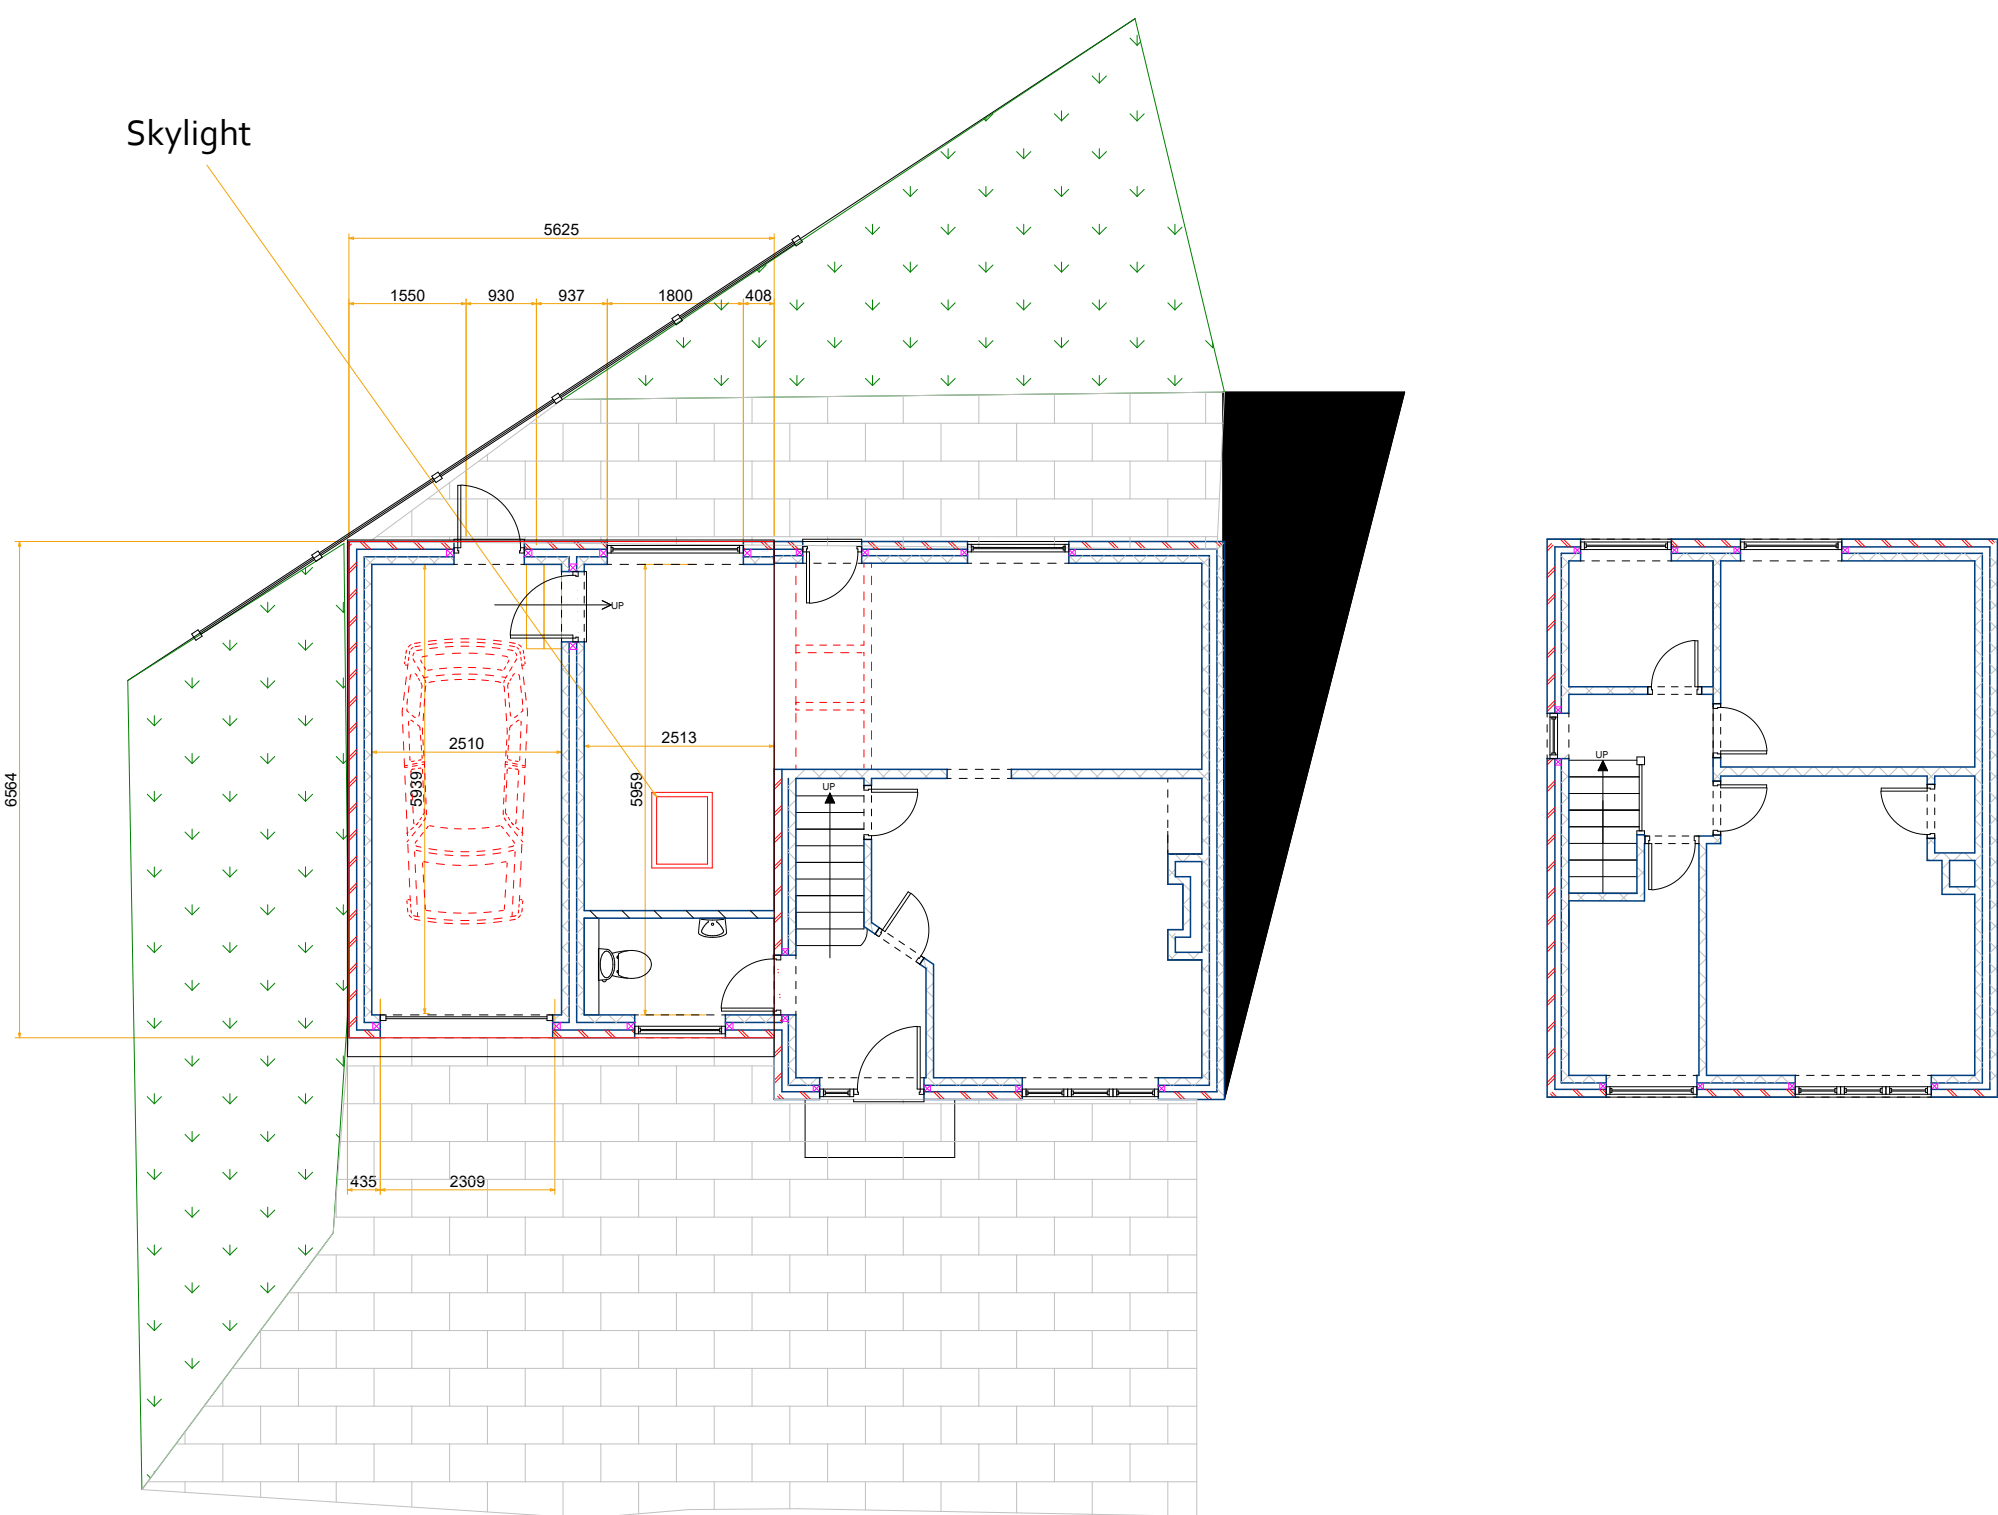

Elevations Proposed

Scale 1 : 100

2000mm

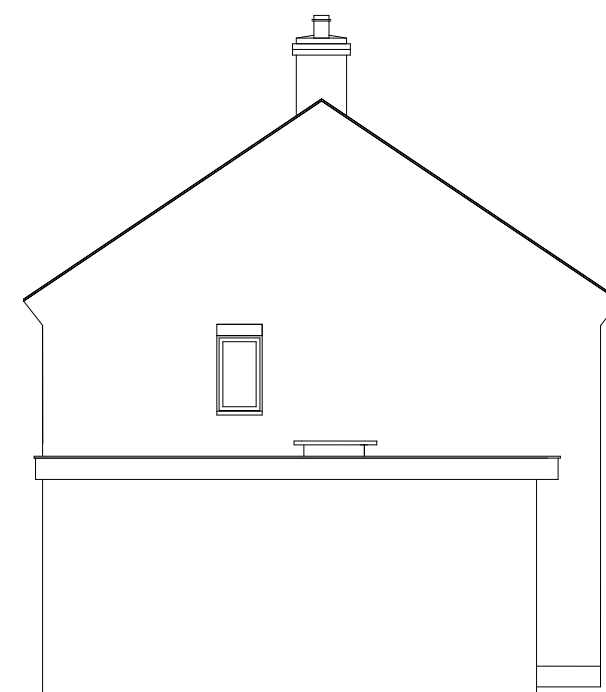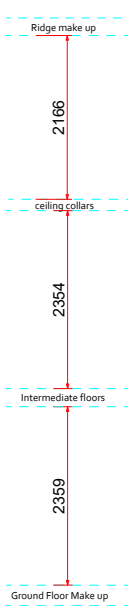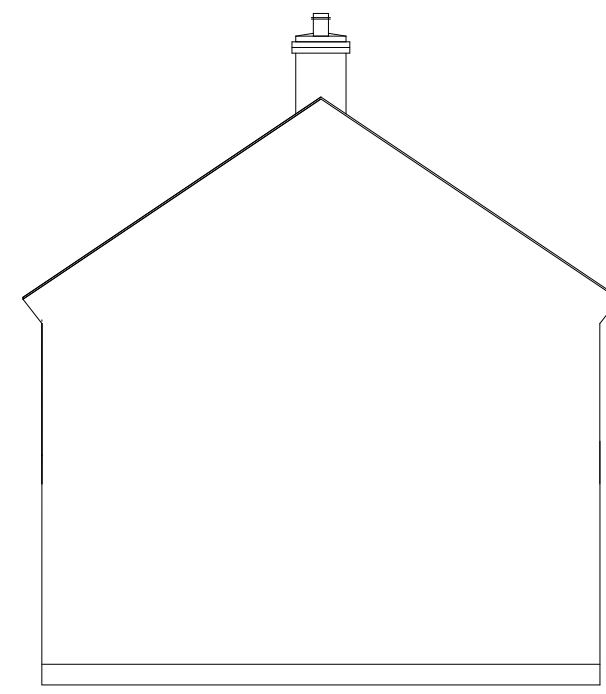

MATERIAL NOTE - All brick work to match , white pvc windows and roof line

Photographic Survey



THIS IS NOT A WORKING DRAWING.

The information provided is either for client information, planning consideration or shows compliance under the building regulations. It does not purport to provide all the information necessary to carry out construction works and could be subject to variation in detail.

ALL MEASUREMENTS TO BE CHECKED ON SITE NOTE: FITMENT SUPPLIERS SHOULD TAKE SITE MEASUREMENTS

Prior to commencement of work on site, dimensions and particulars should be checked and any discrepancies reported immediately to Jones projects Architectural DO NOT SCALE.

Client - James Brenmer

Address - 21 Sheppeys,
Haywards Heath,
RH16 4NP

Page Size - A1

2000mm



1. All Dimensions In Millimetres Unless Otherwise Stated
2. New Roof Tiles to match existing in type ,colour & face
3. New facing brickwork to match existing
4. The requirements of the party wall act should be observed
- 5.No part of the proposed extension ,including Foundations and gutters, should encroach the property boundary

© All drawings are copyrighted & copying or using electronic versions of the drawings without permission is copyright infringement.